




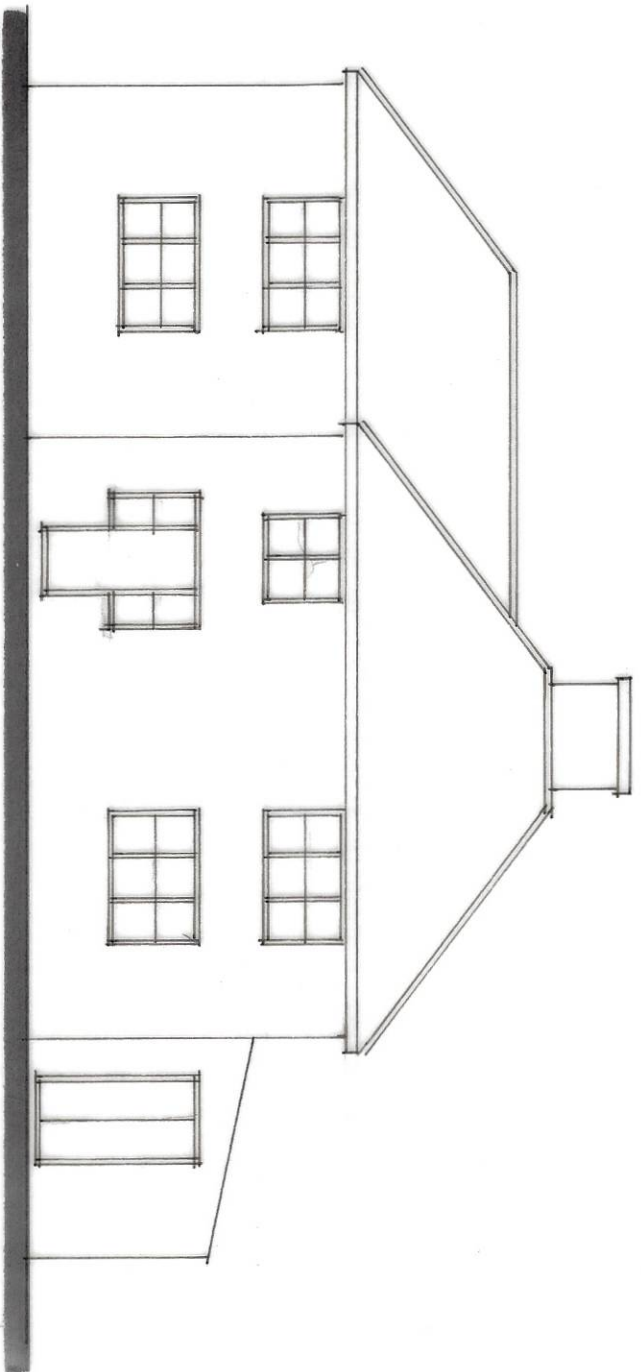


FRONT

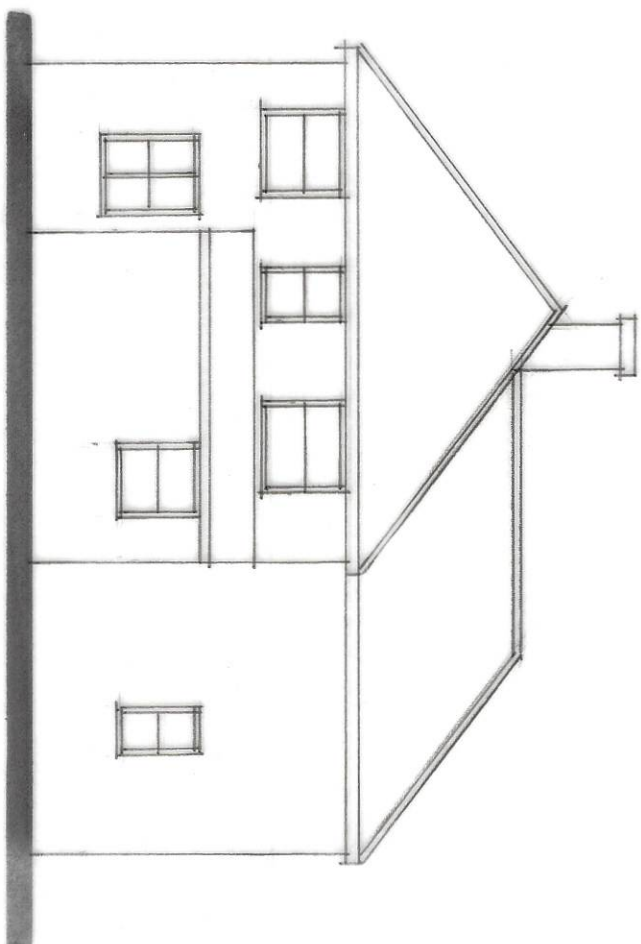


SIDE

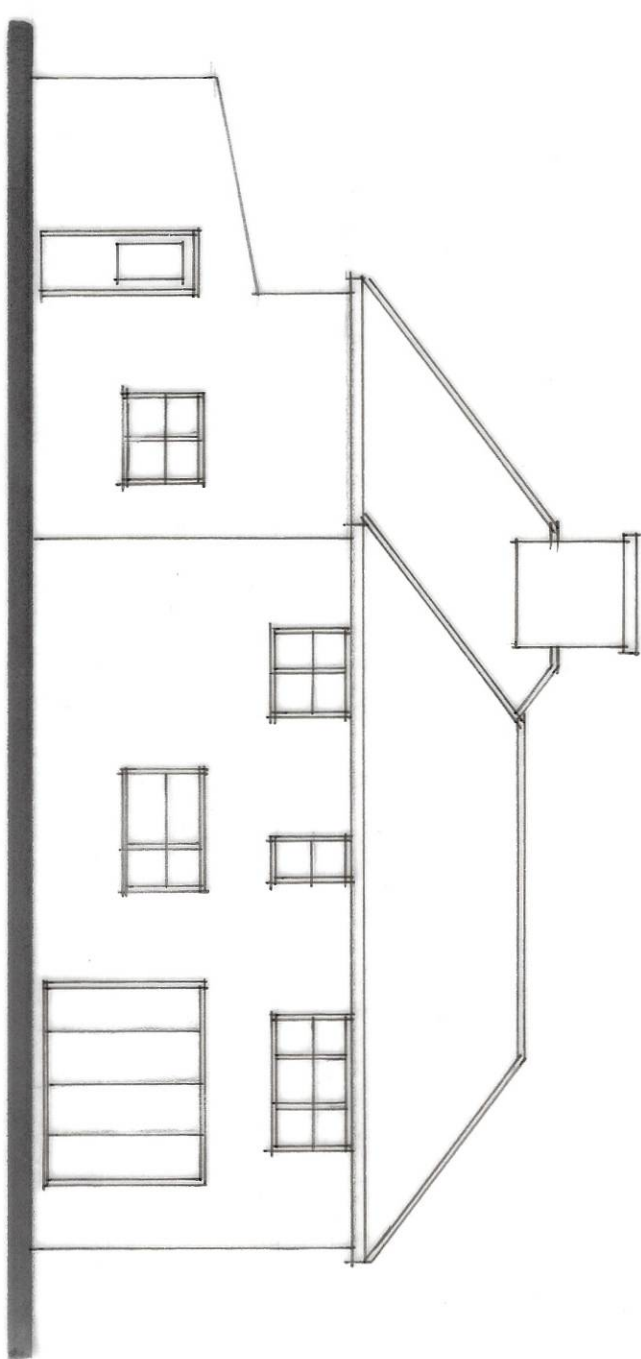

REAR

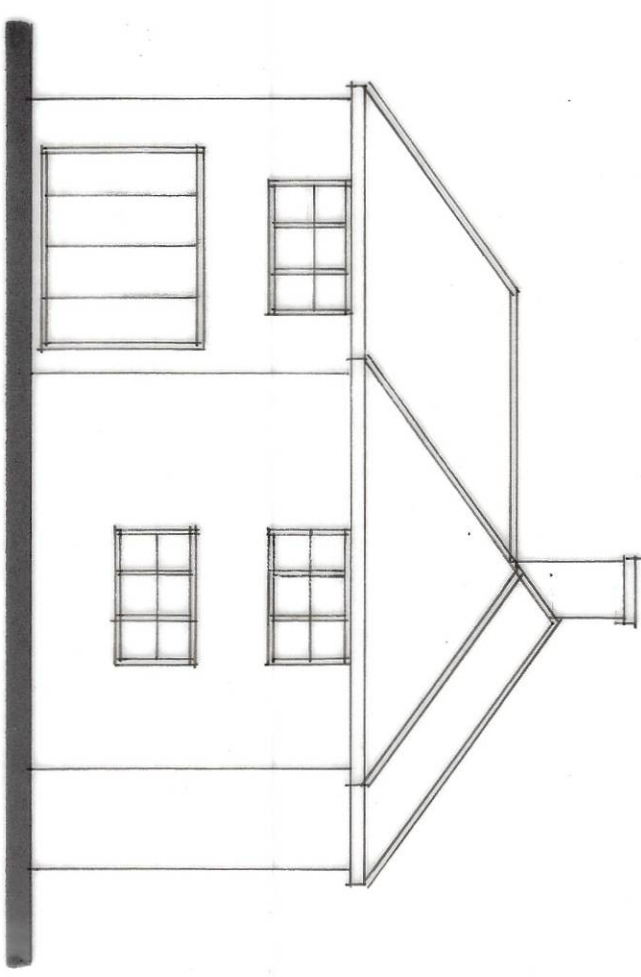

SIDE

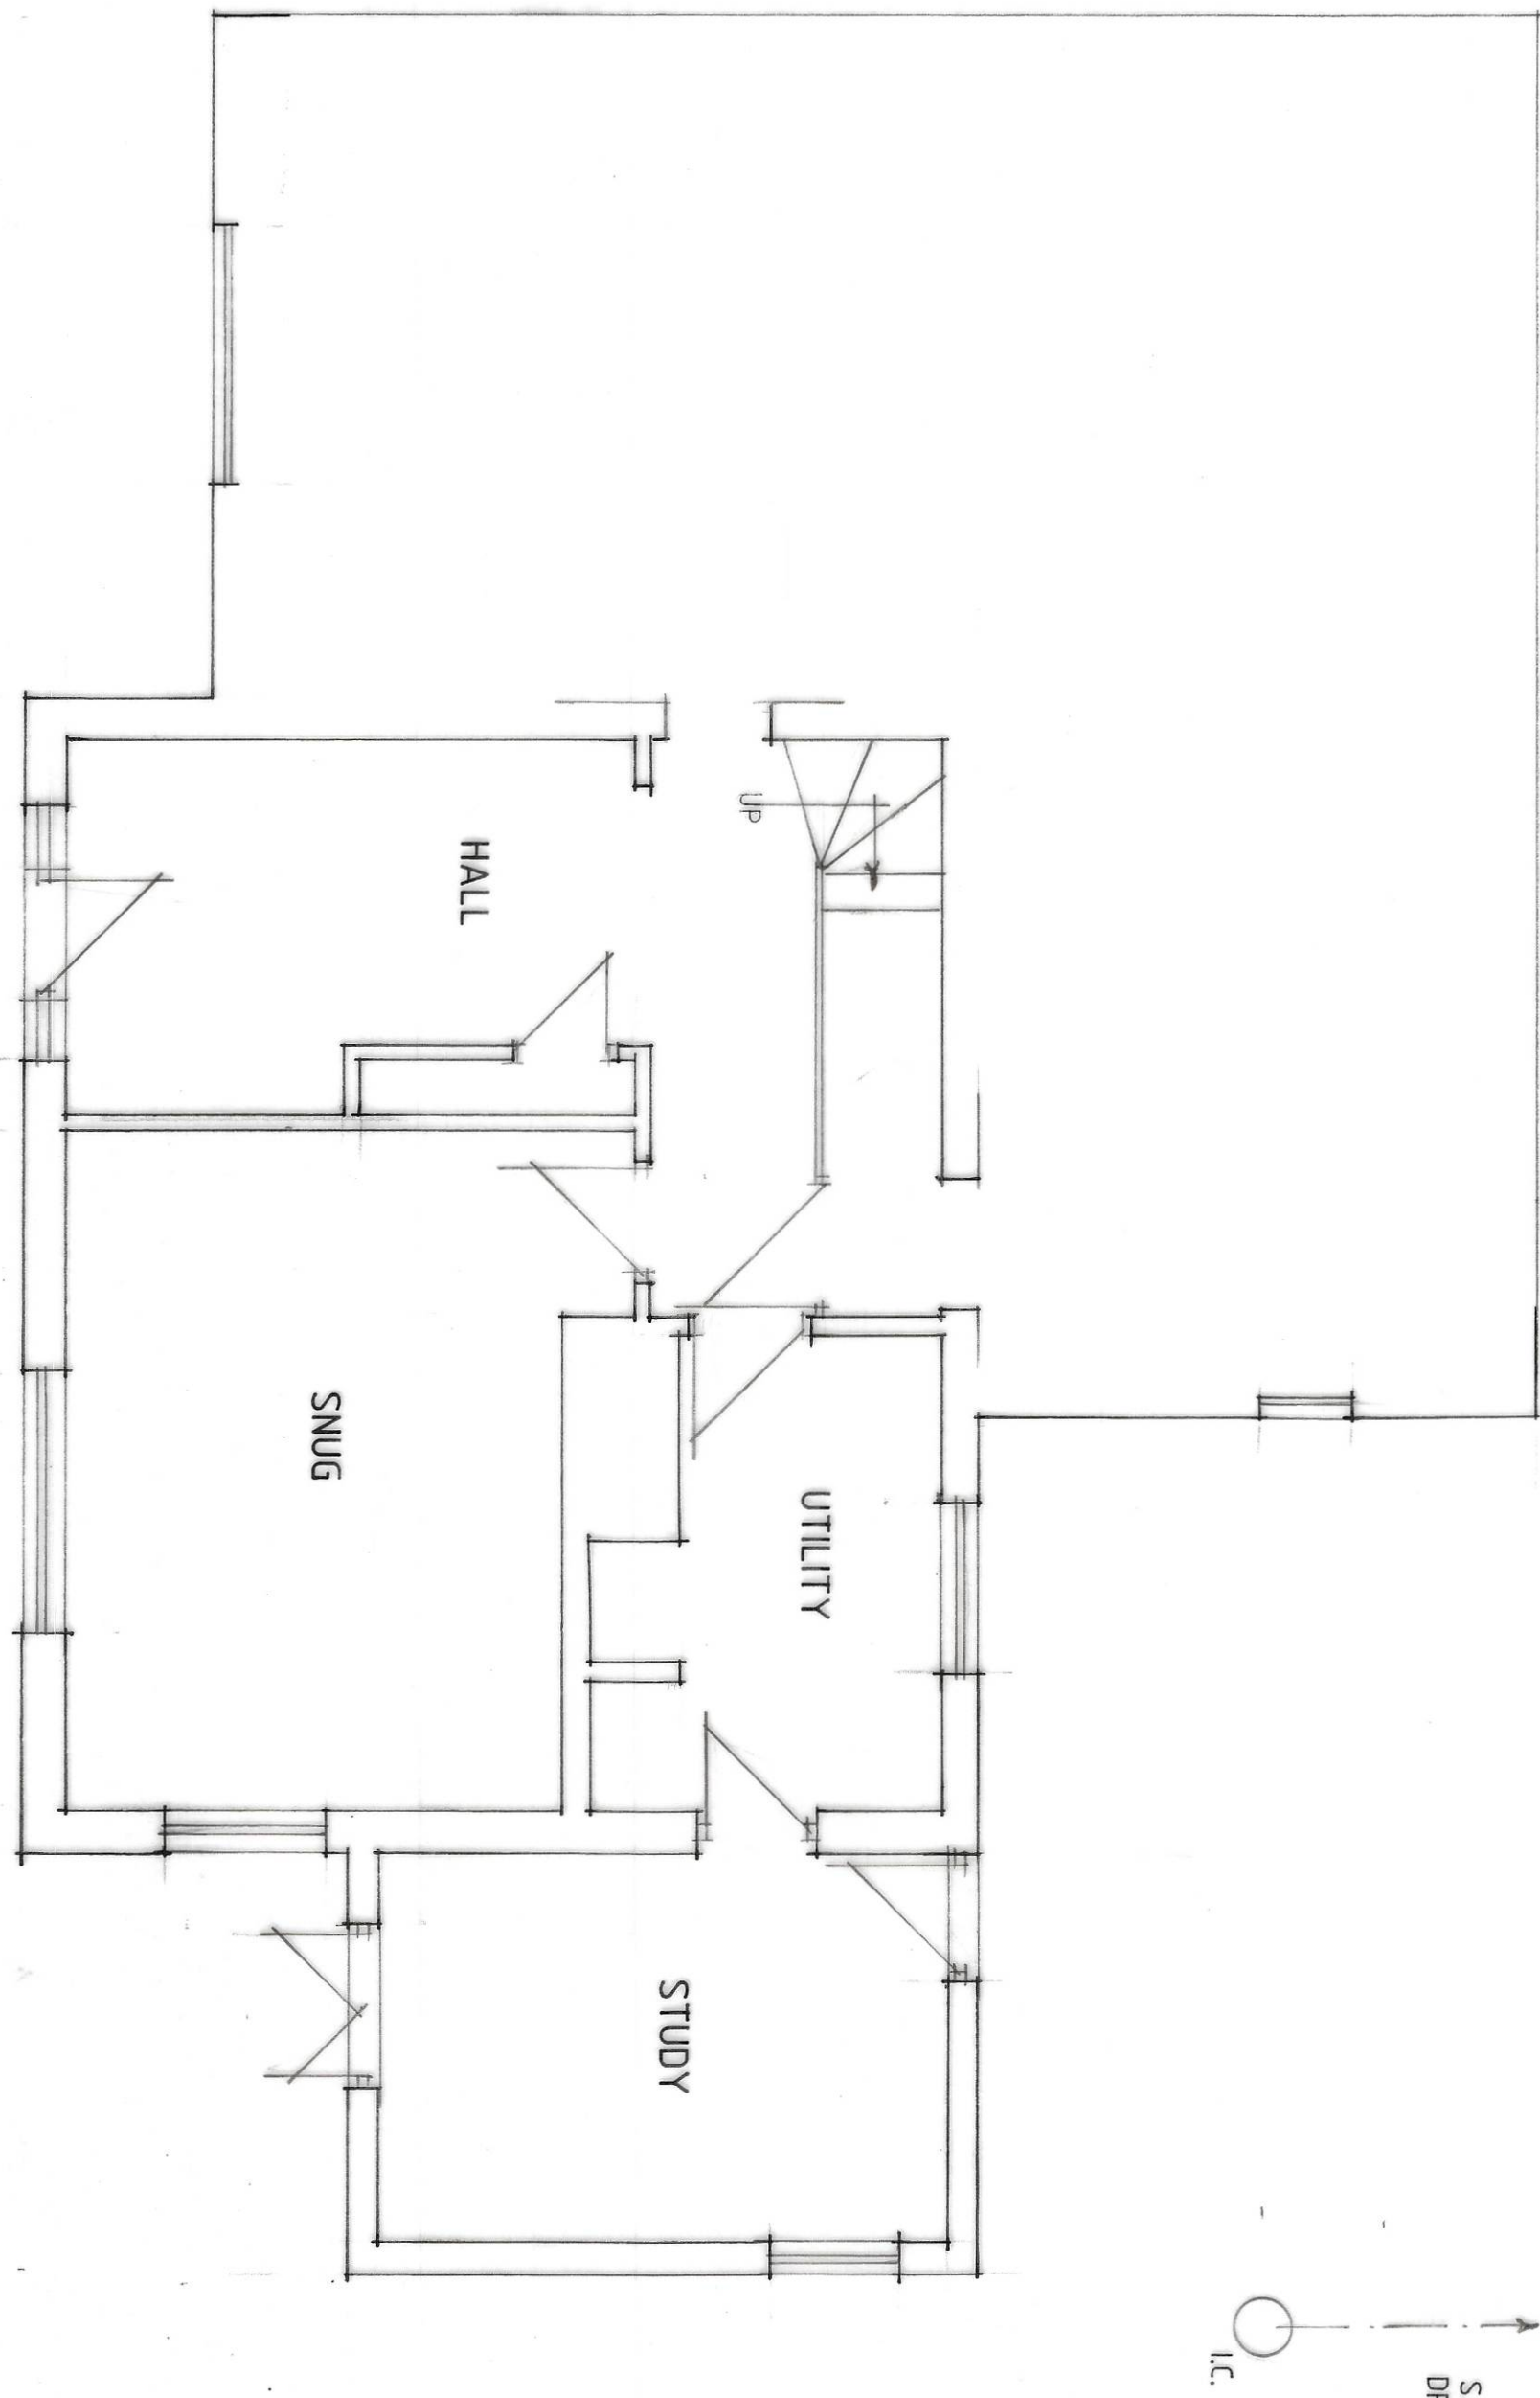

GROUND FLOOR PLAN



GARAGE

A - ADDRESS ALTS - 17.1.20

Status
DESIGN
CONSULTANTS IN ARCHITECTURE & PLANNING

PROPOSED EXTENSION AT
SMITHS FARM, POPLAR
LANE, LUTTON FOR

MR. P. CONGREVE.

PLAN AS EXISTING

1:50 1:100 SD20-001/1
JAN-20 B.GILHAM.

2 Edinburgh Walk, Halloway
Spalding, Lincs PE12 7AP
Tel: 01506 428343 Fax: 01506 690702

