


GROUND FLOOR PLAN

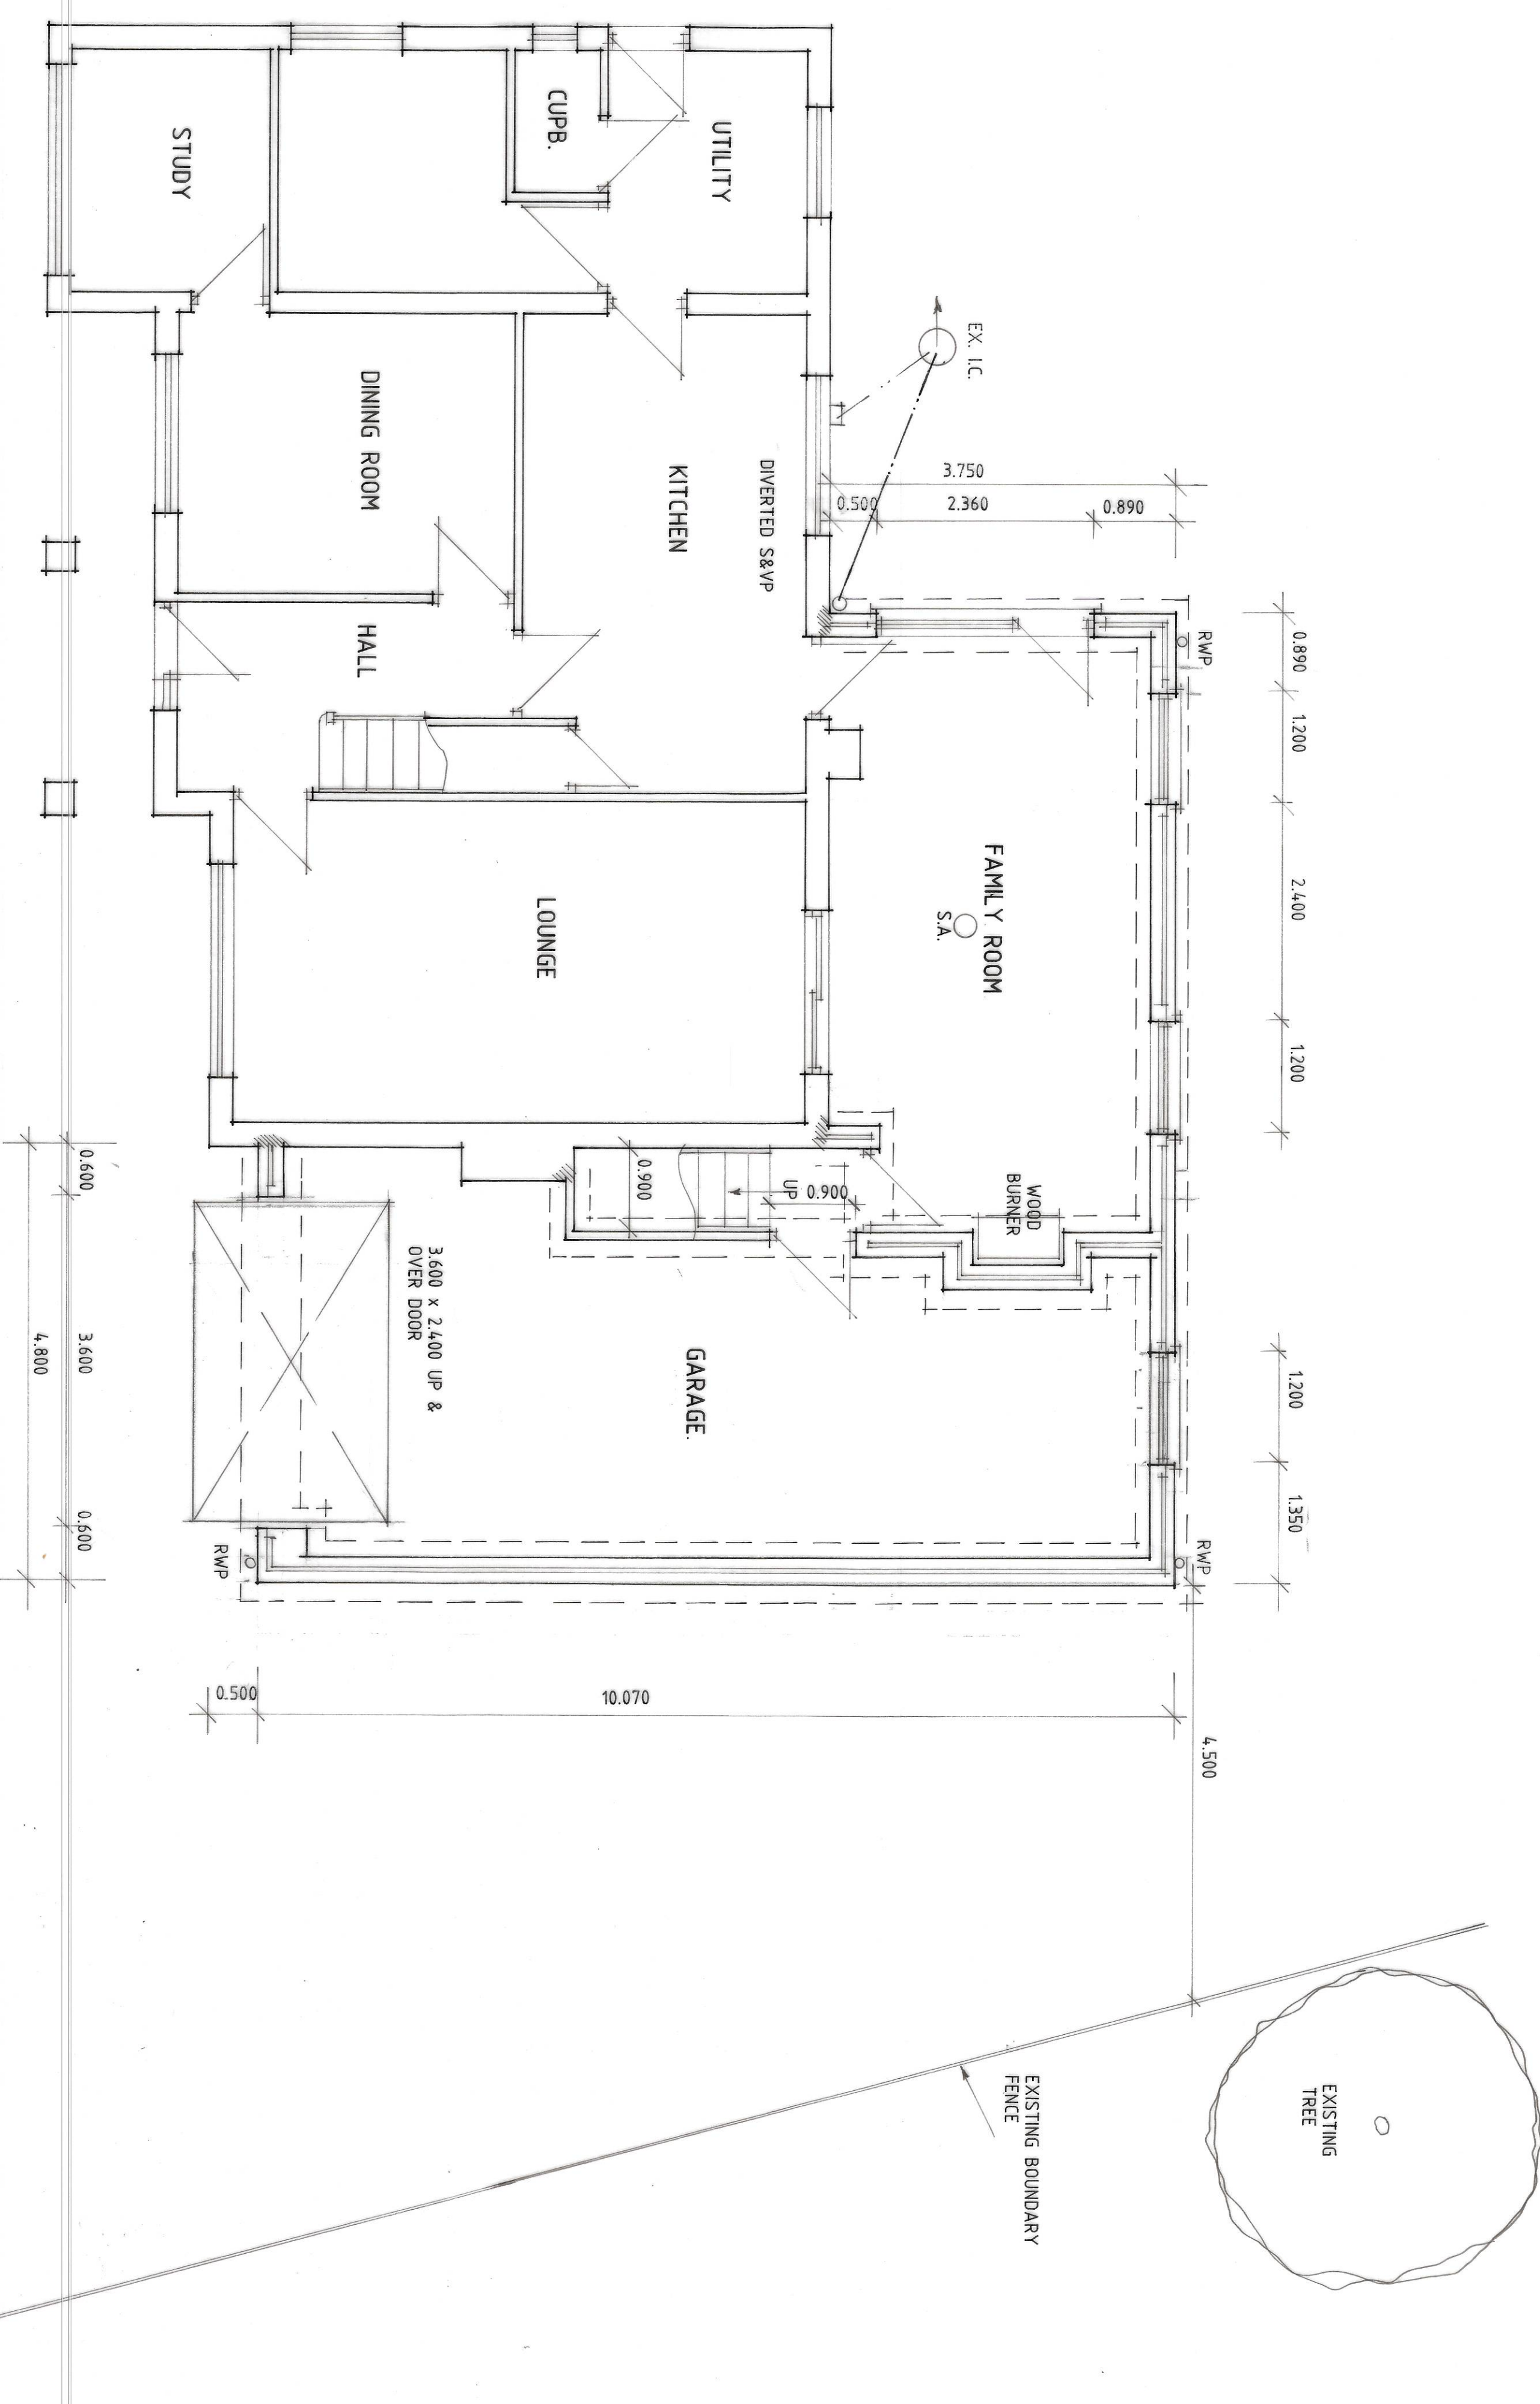

A - INF. ADDED - 16.4.07

Status
CONSULTANTS IN ARCHITECTURE & PLANNING

PROPOSED EXTENSION AT
TANGLEWOOD, OLD VICARAGE
LANE, LUTON FOR

MR. & MRS. J. THURGOOD.


PLAN AS PROPOSED

PLAN AS EXISTING

1:50 1:100 SD06-07/1/4

FEB-07 B.GILHAM.

2 Edinburgh Walk, Hatherly,
Spalding, Leics. PE17 7AP
Tel: 01856 425353 Fax: 01856 430102

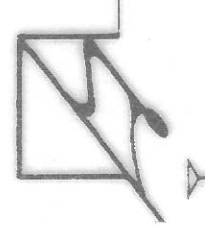

SD06-07/1/4