


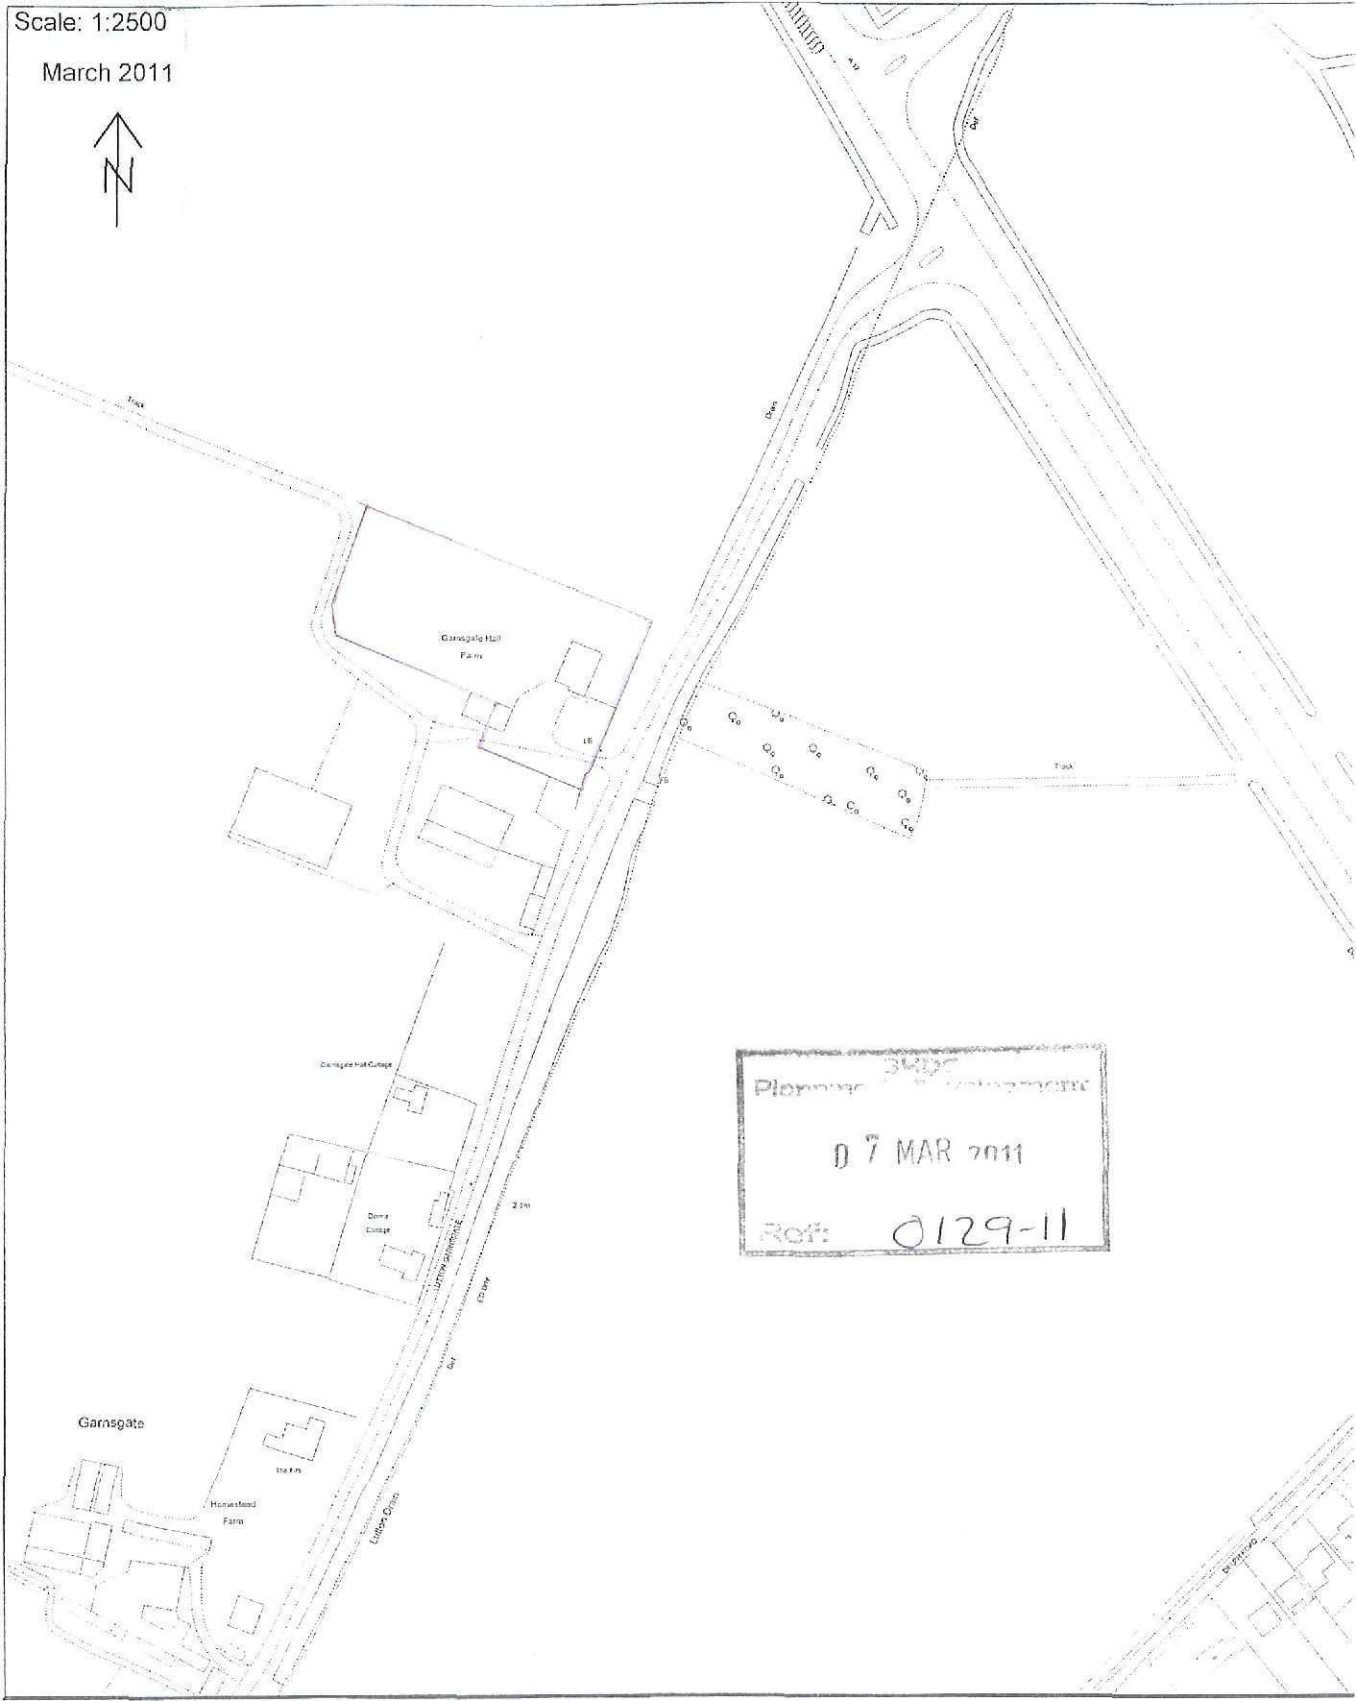

Ref: 0129-11

Garnsgate Hall, Spalding

Gross internal area (approx.)

Total = 566 sq m (6094 sq ft)

Main House = 439 sq m (4722 sq ft)


Garage Building = 92 sq m (992 sq ft)

Stables = 35 sq m (380 sq ft)


For identification purpose only. Not to scale.

© ehous. Drawing ref. dig/8094809/AGD


Denotes restricted head height

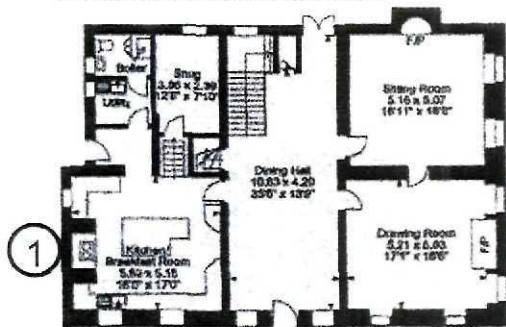


Ground Floor

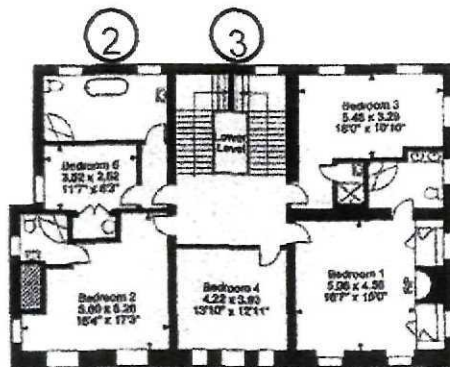


First Floor

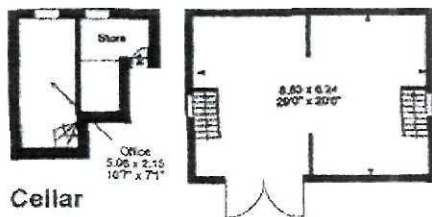


Cellar

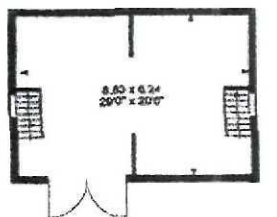


Garage Ground Floor

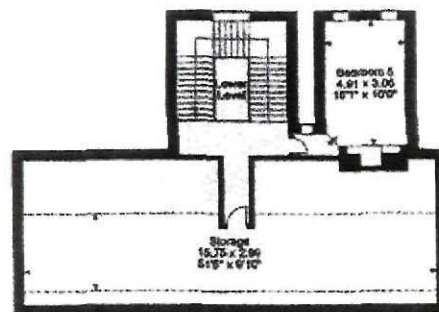

Second Floor

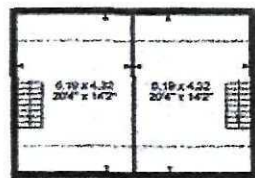

Garage First Floor

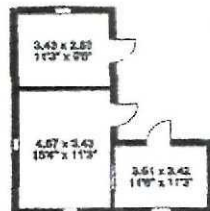

Stables

- 1) Southern Gable Chimney
- 2) Rear (West) Southern Chimney Stack (RHS when facing rear elevation)
- 3) Rear (West) Gable Wall

