


H4
March 2011

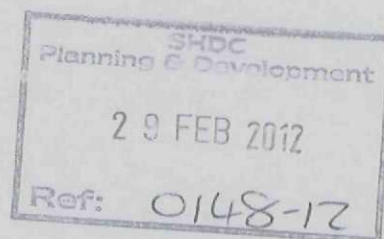

- BOUNDARY
- PREPARED FENCE GATE (PHOTO A)
- CURRENT FENCE GATES TO MATCH DESIGN OF (SEE PHOTO B & C)