




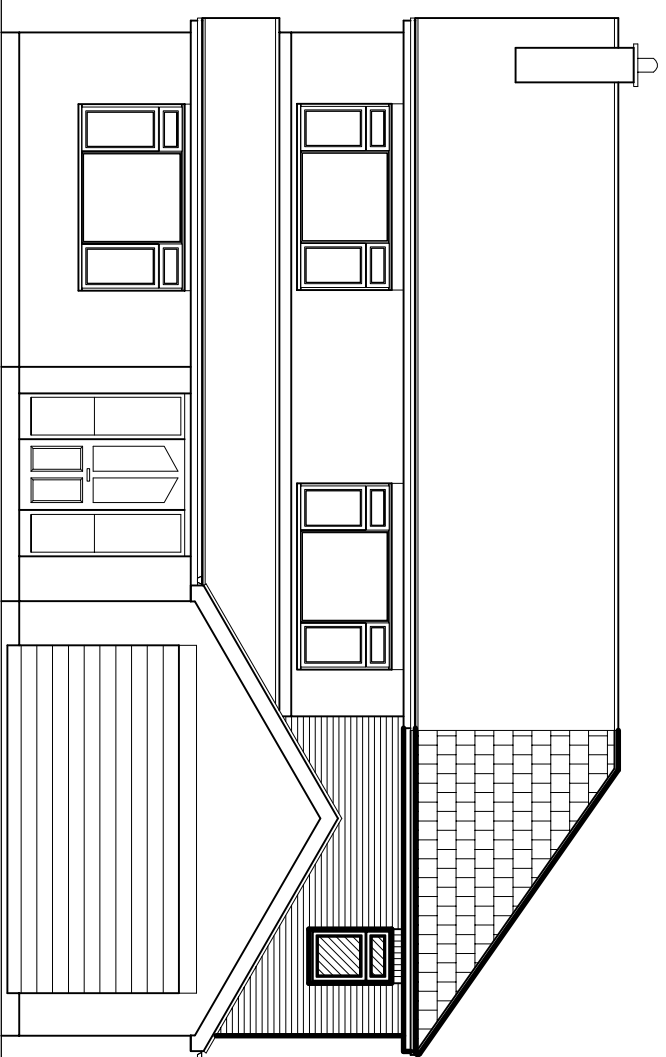


FRONT ELEVATION.

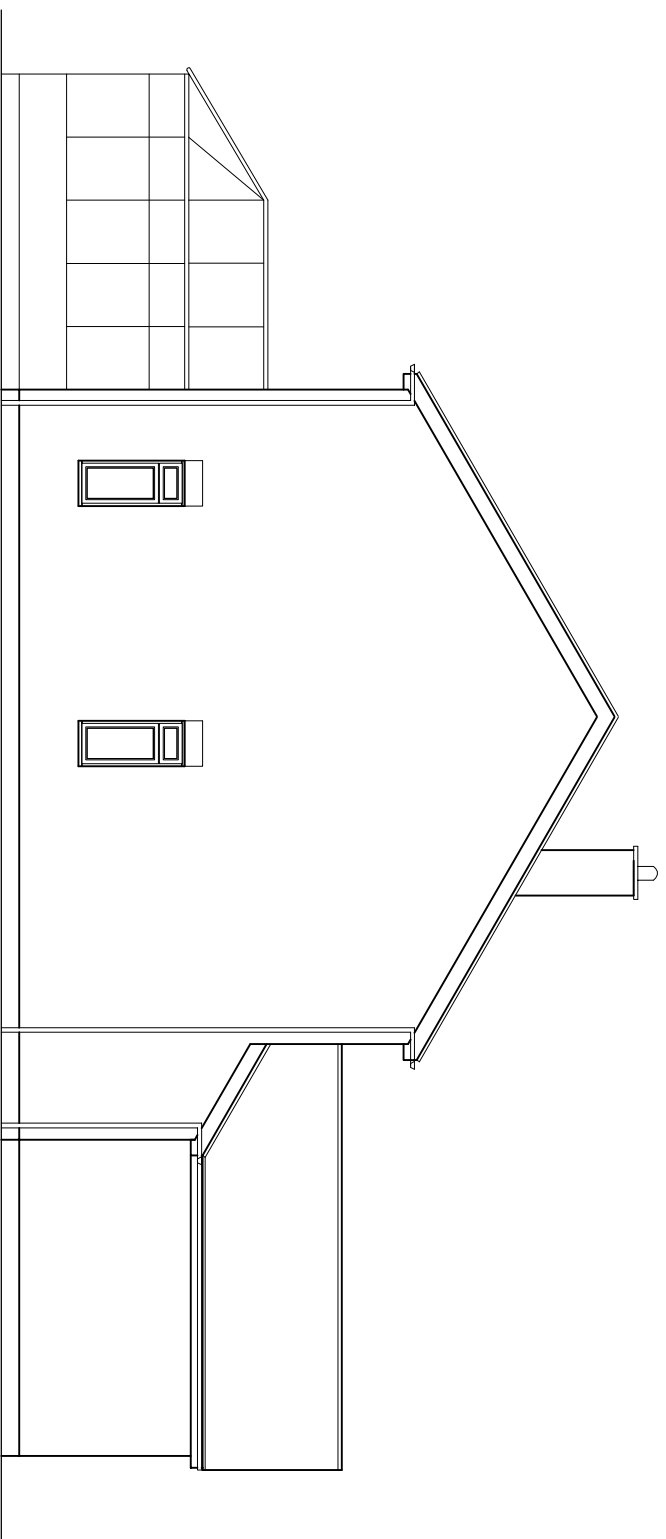


SIDE ELEVATION.

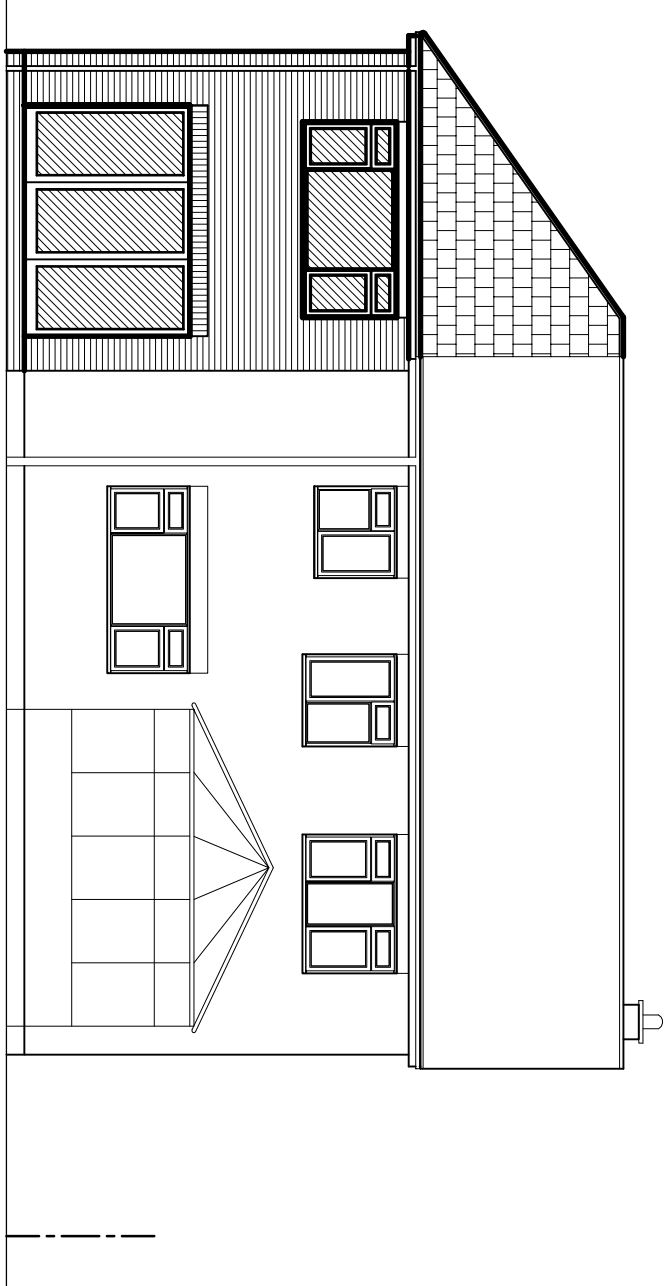


REAR ELEVATION.

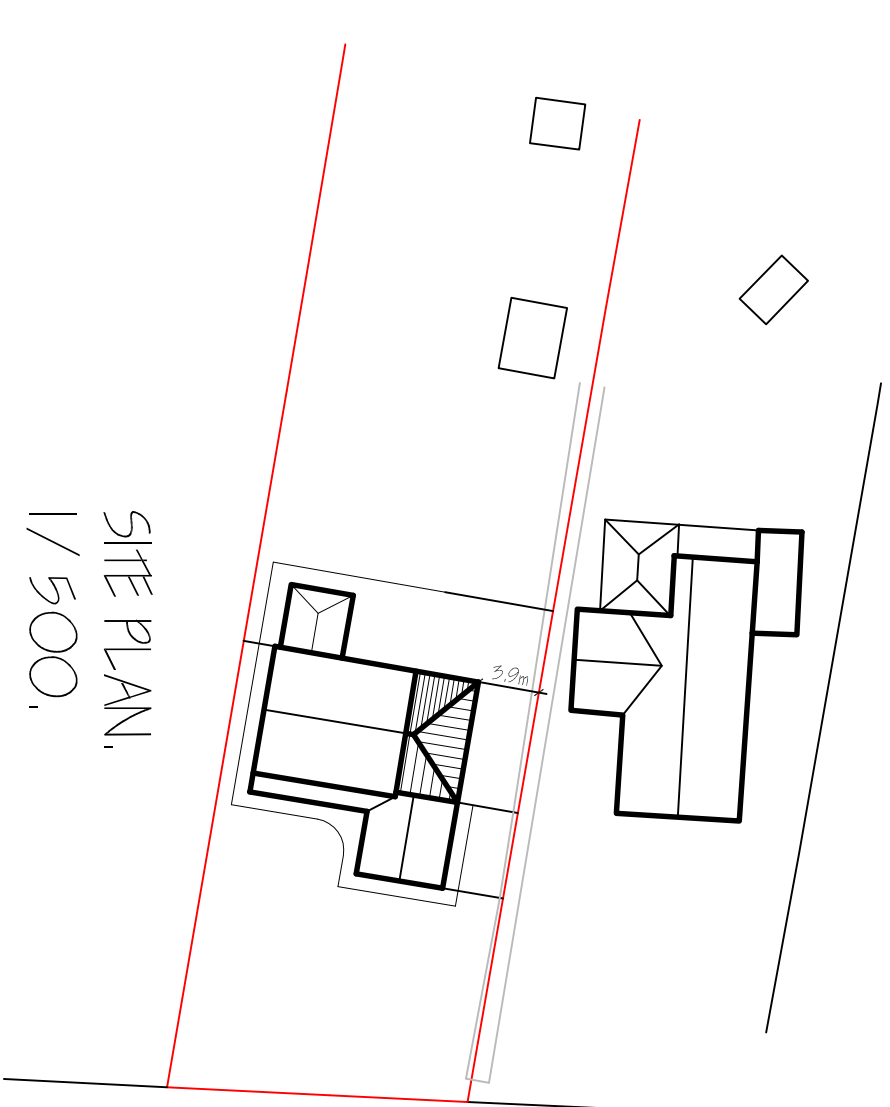


SITE PLAN,
1/500.

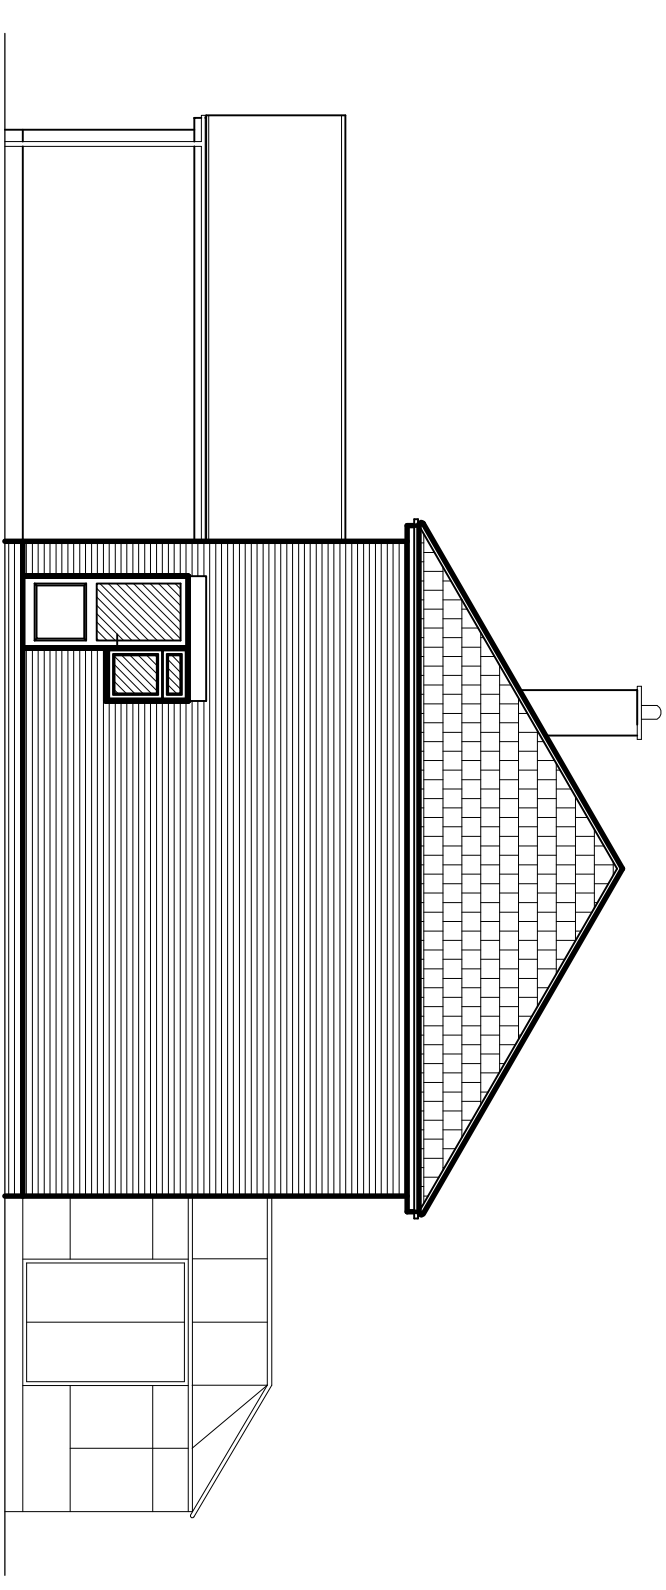

SIDE ELEVATION.

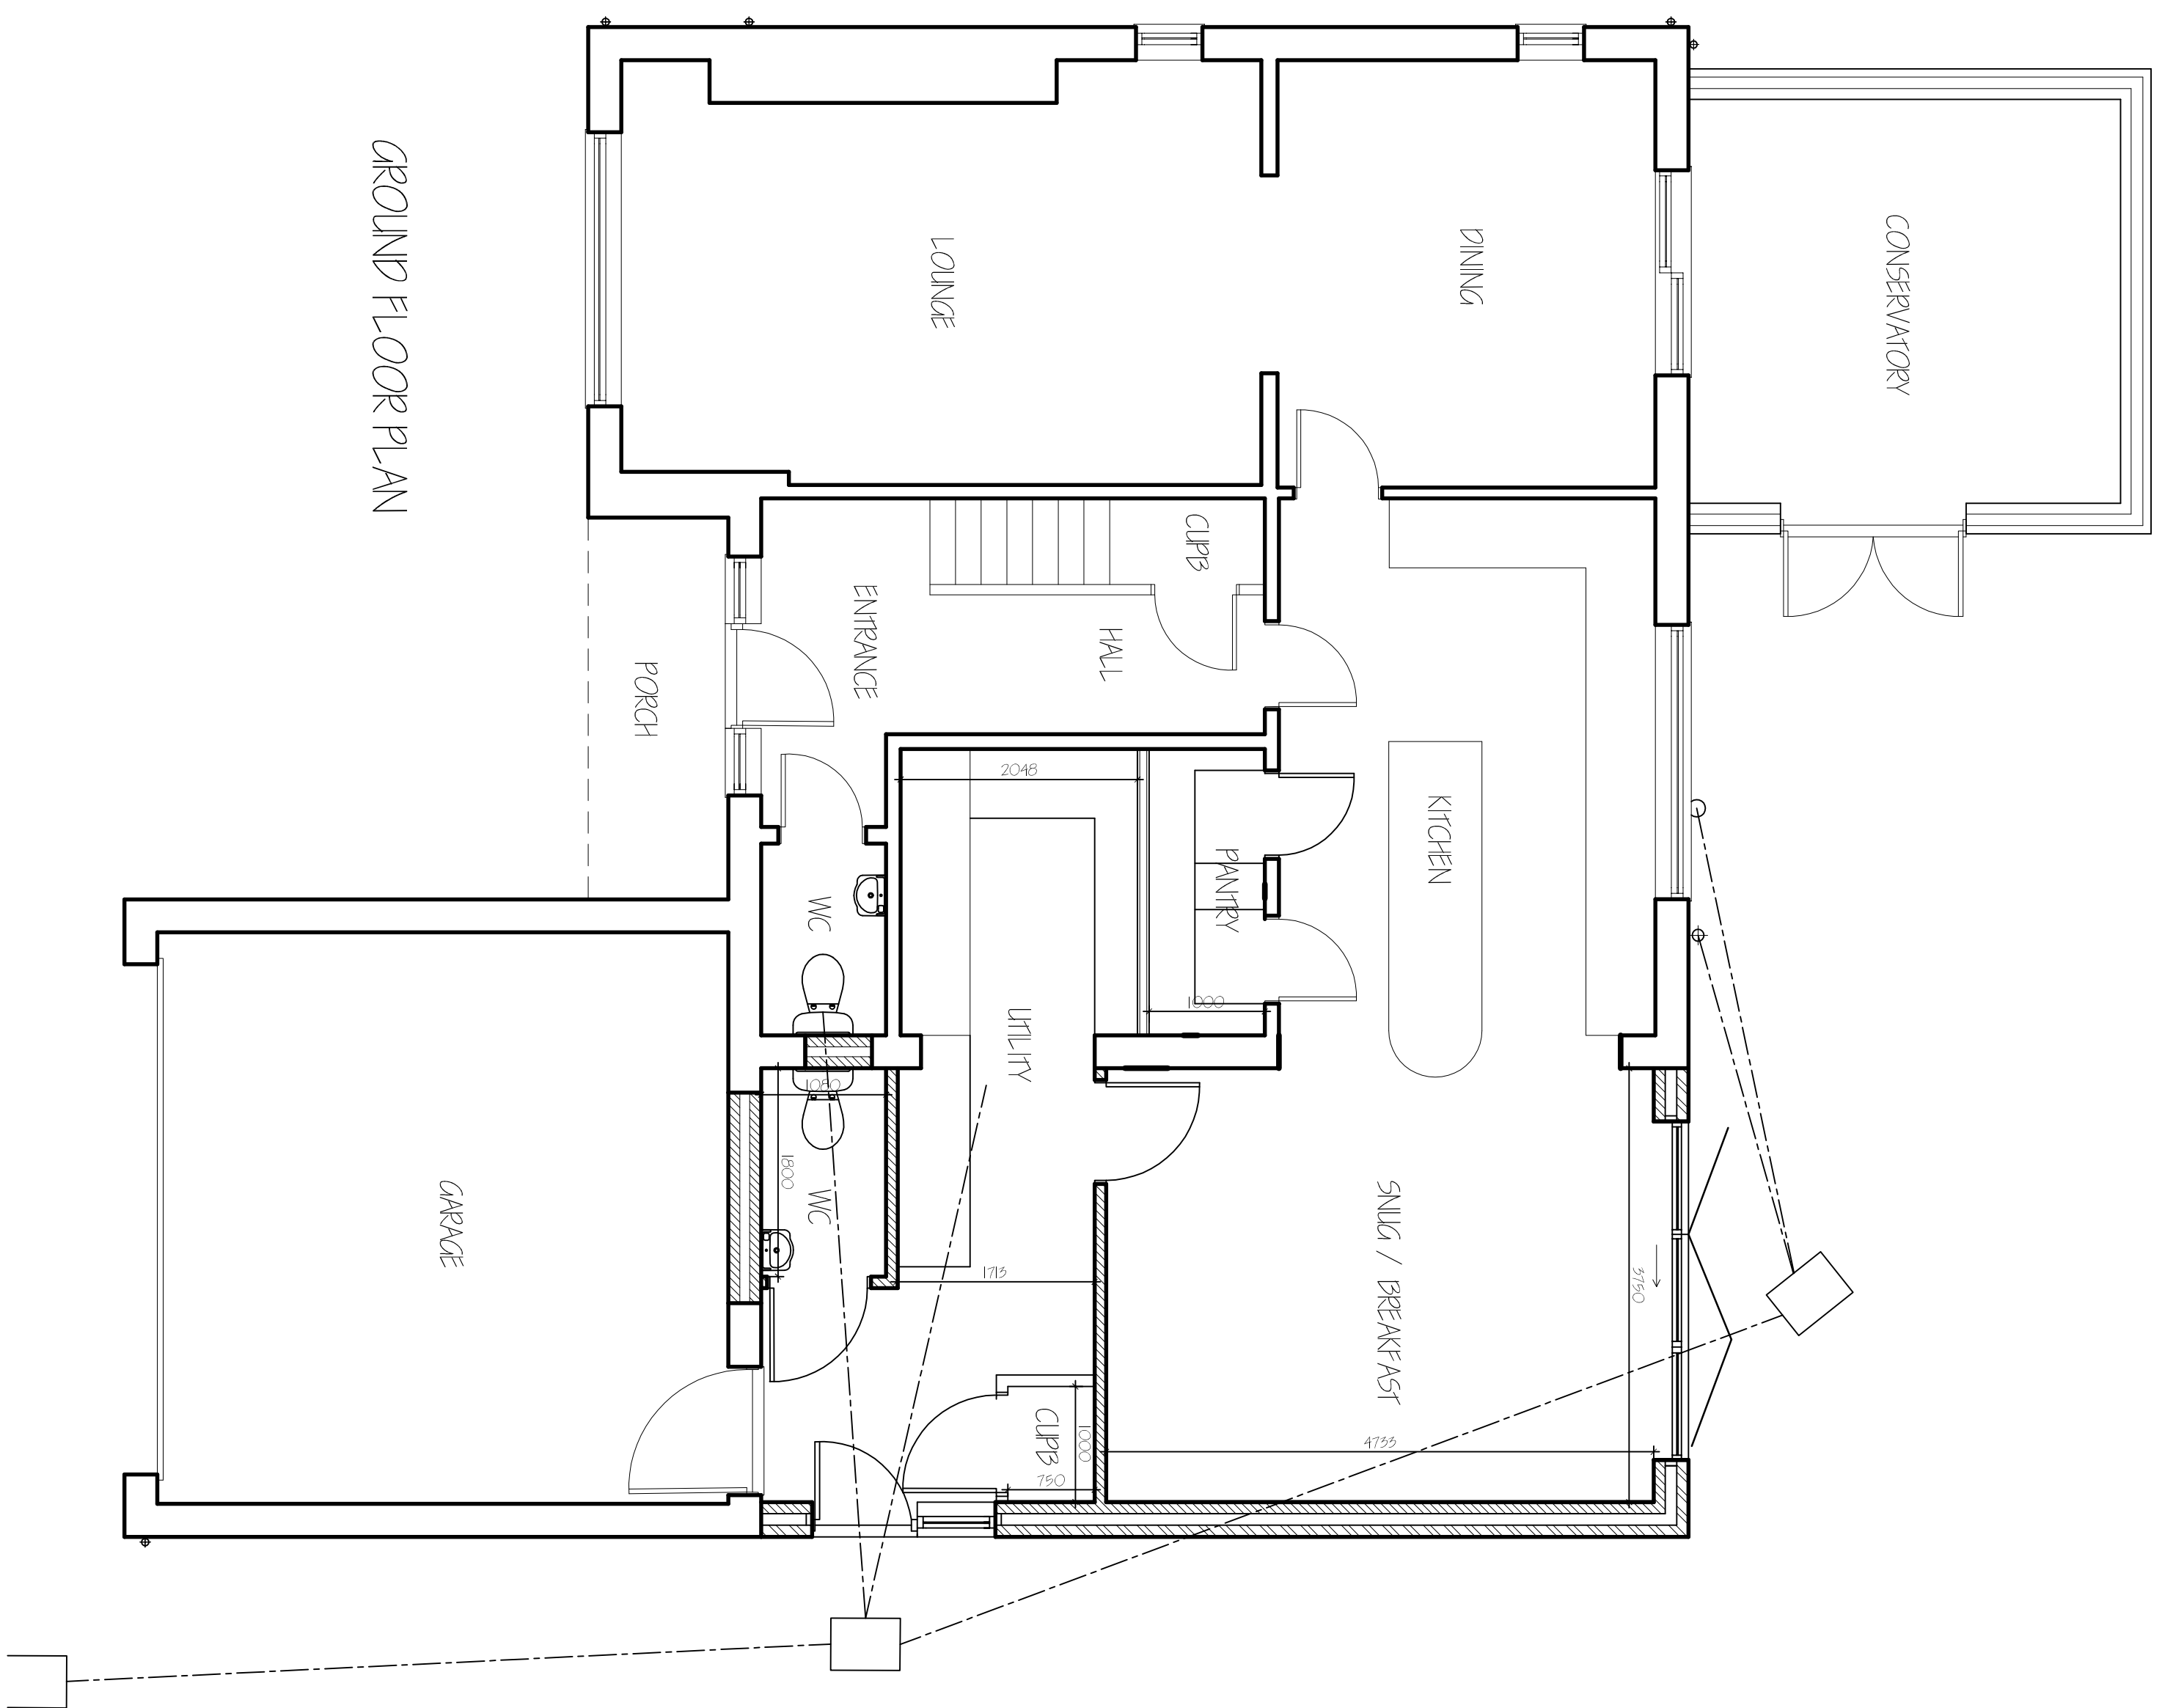

GROUND FLOOR PLAN

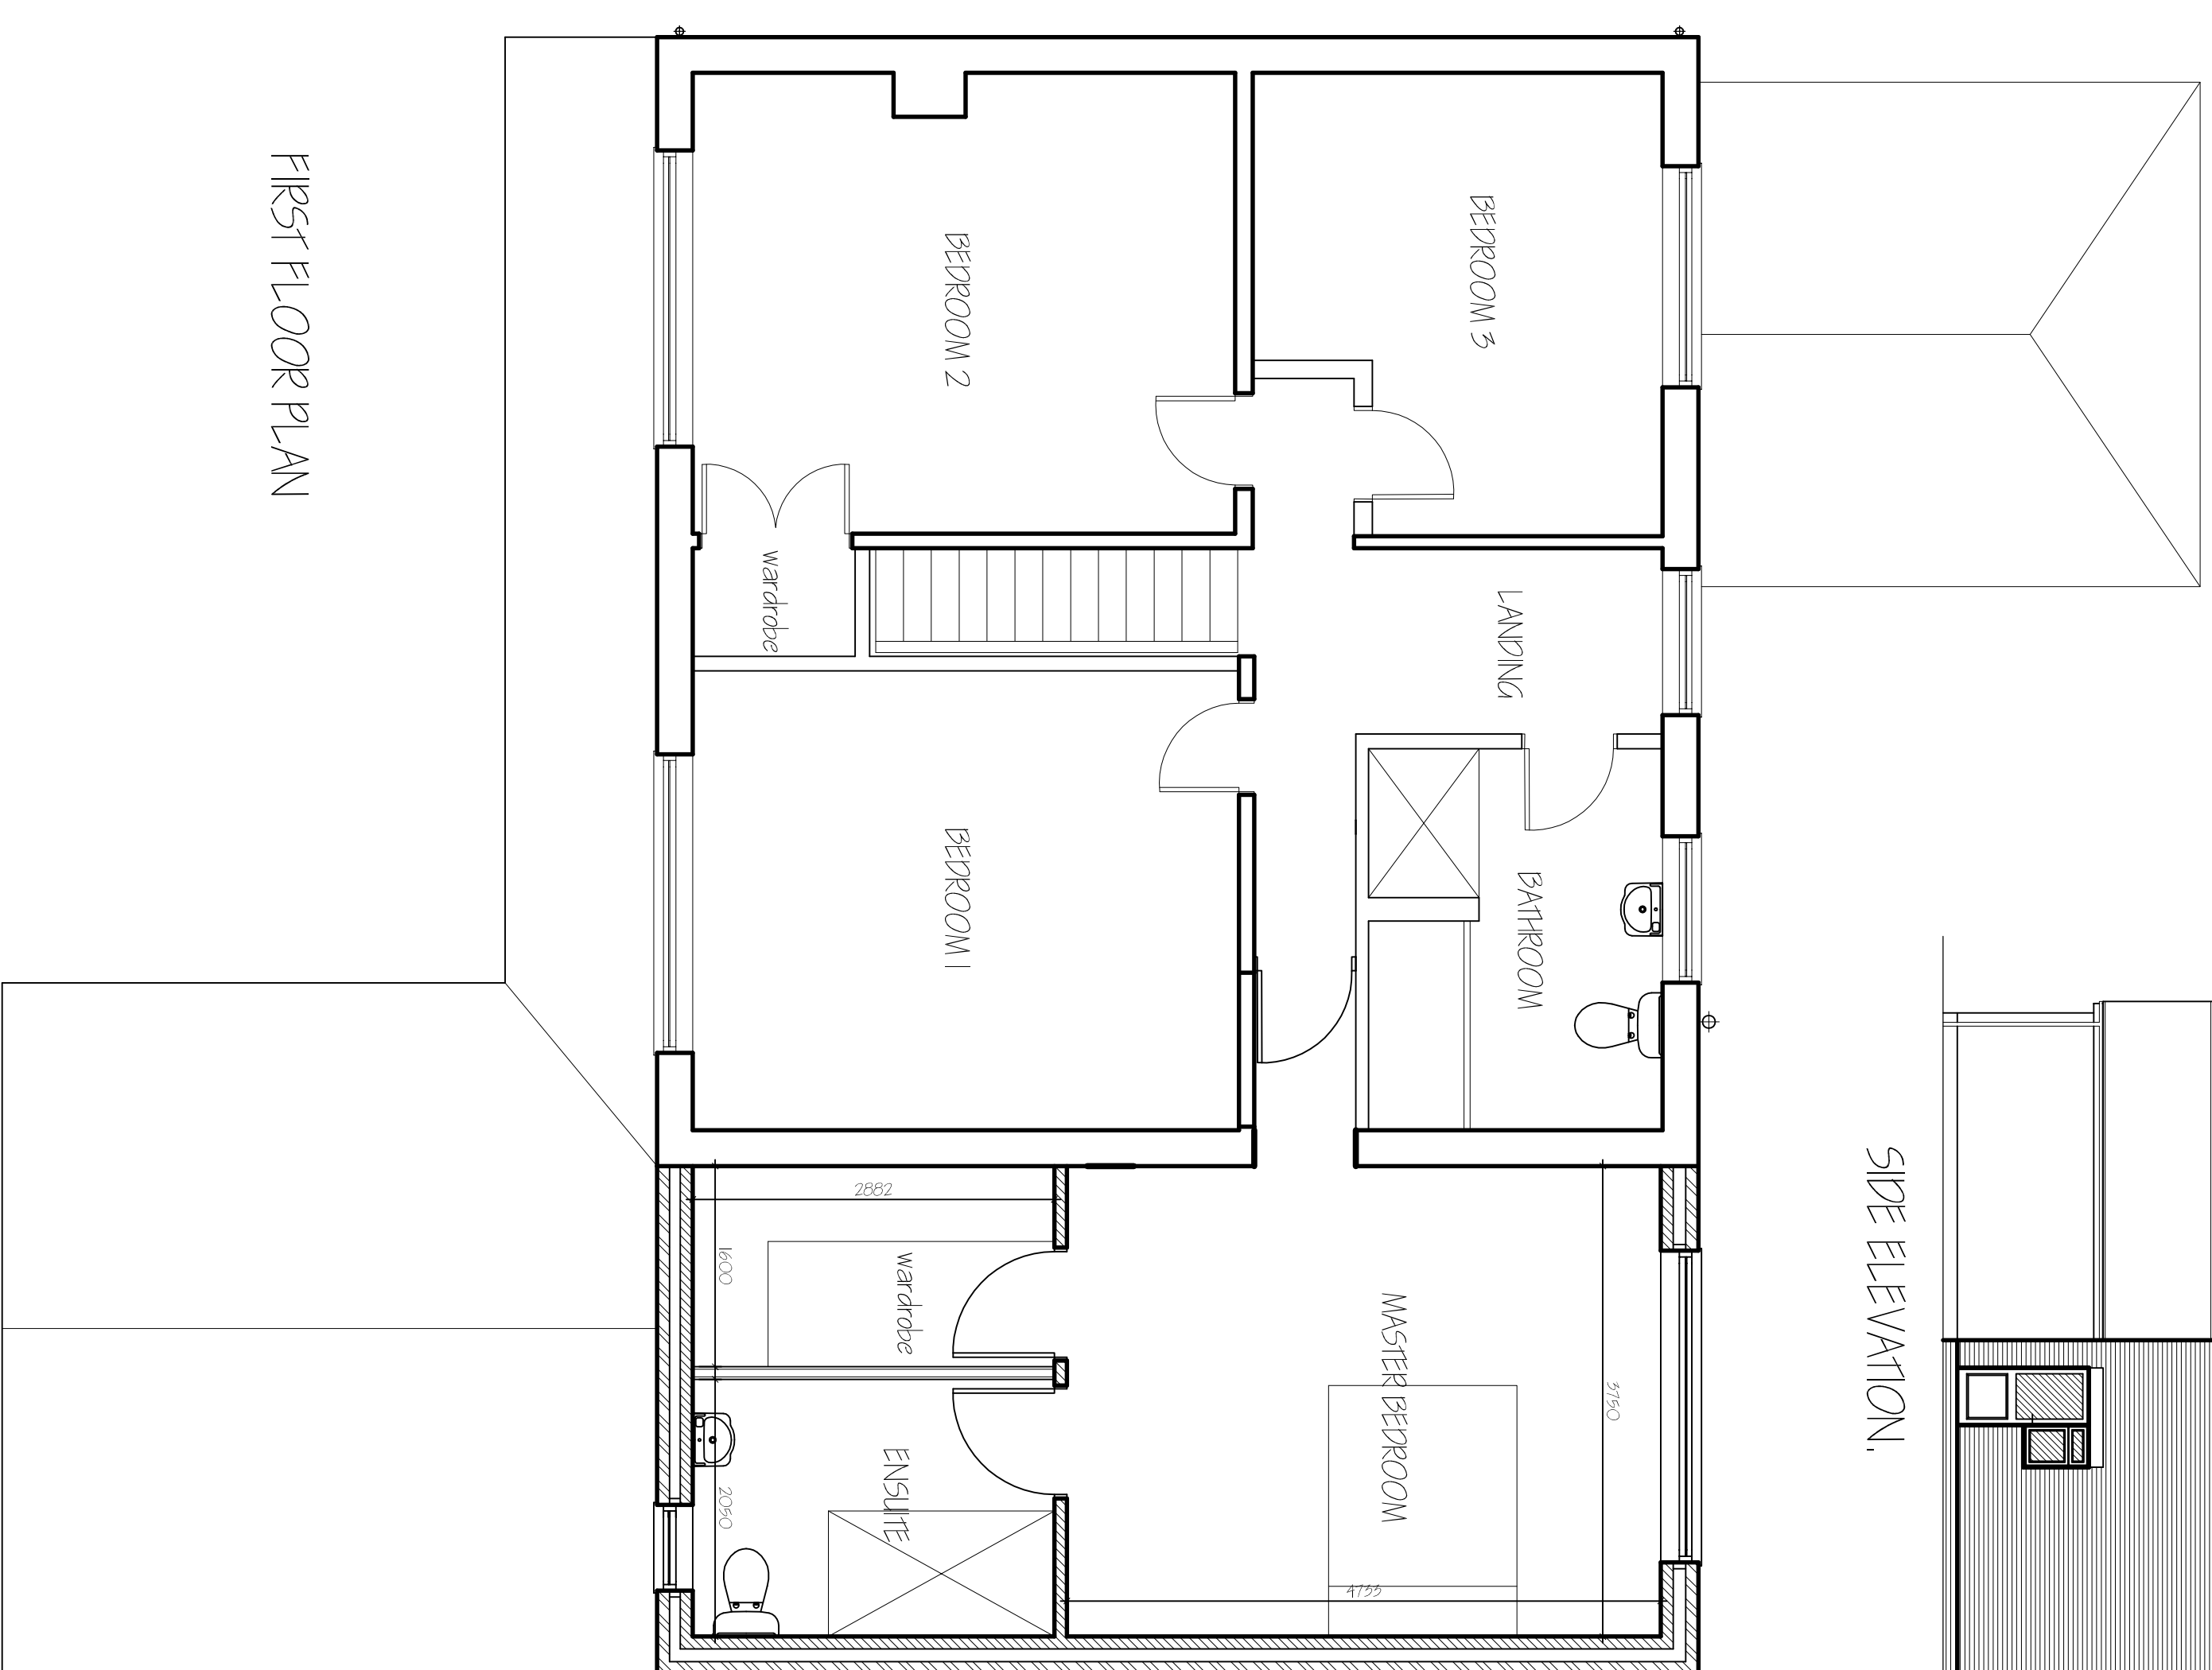

FIRST FLOOR PLAN

A	PANINGARMENOS	MAY 2020
ref:	revision	

G. R. MERCHANT LTD.
I-ENG AMICE FIMO
ARCHITECTURAL, STRUCTURAL
AND LAND DRAINAGE
CONSULTANTS

4 Wrights Mews
 12A Park Road, Holbeach,
 Spalding, Lincs. PE12 7EE
 Tel: 01406 490800
 Fax: 01406 425744
 E-Mail: gr.merchant@btconnect.com

EXTENSION & ALTERATIONS,
'OAKWOOD' MARIOTS GATE,
LUTTON, SPALDING,
LINC'NS. PE12 9HN.

MR. & MRS. S. LAKE.

Dre

FLOOR PLANS & ELEVATIONS - PROPOSED
SITE PLANS.

3620-20.

FEBRUARY 2020. S.D.

Calliope

DO NOT SCALE FROM THIS DRAWING

