


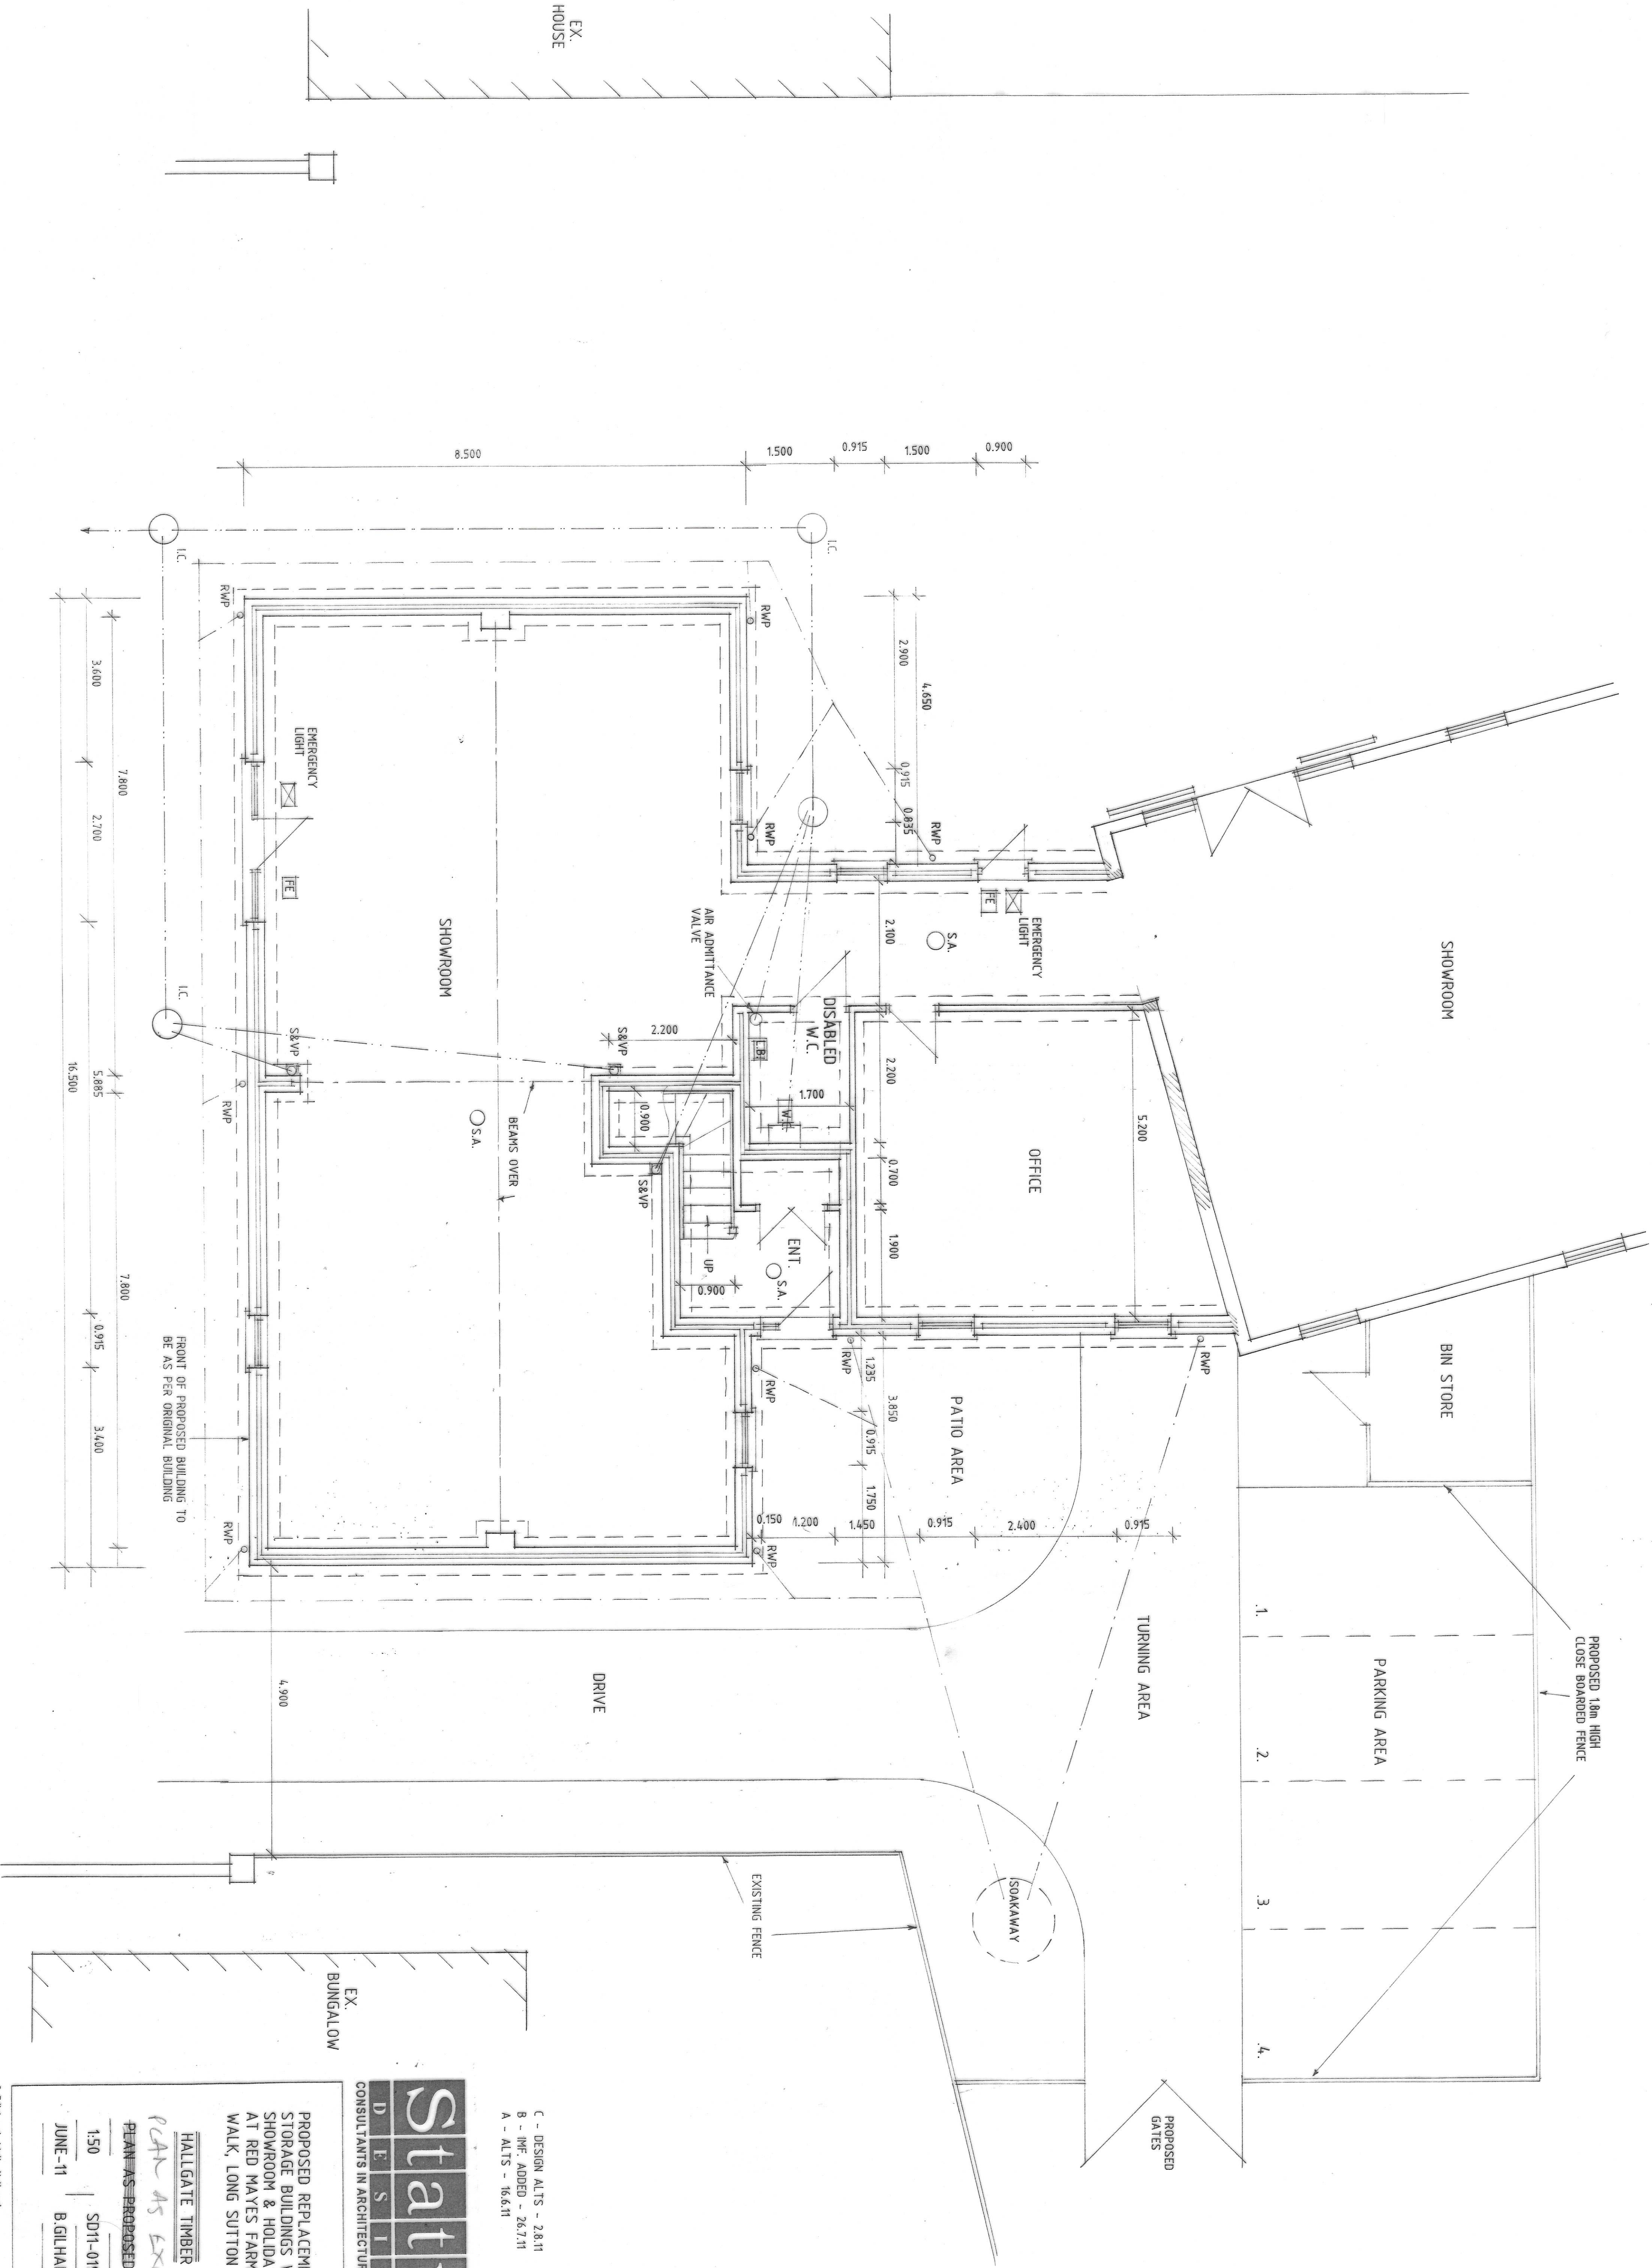

Status
DESIGN
CONSULTANTS IN ARCHITECTURE & PLANNING

C - DESIGN ALTS - 28.11
B - INF. ADDED - 26.7.11
A - ALTS - 16.6.11

PROPOSED REPLACEMENT OF
STORAGE BUILDINGS WITH
SHOWROOM & HOLIDAY FLATS
AT RED MAYES FARM, LIME
WALK, LONG SUITON FOR

HALLGATE TIMBER

PLAN AS EXISTING

PLAN AS PROPOSED

1:50 SD1-019/3

JUNE-11 B. GILHAM.

2 Edinburgh Walk, Holbeach,
Spalding, Lincs. PE12 7AP.
Tel: 01406 424343 Fax: 01406 490702