



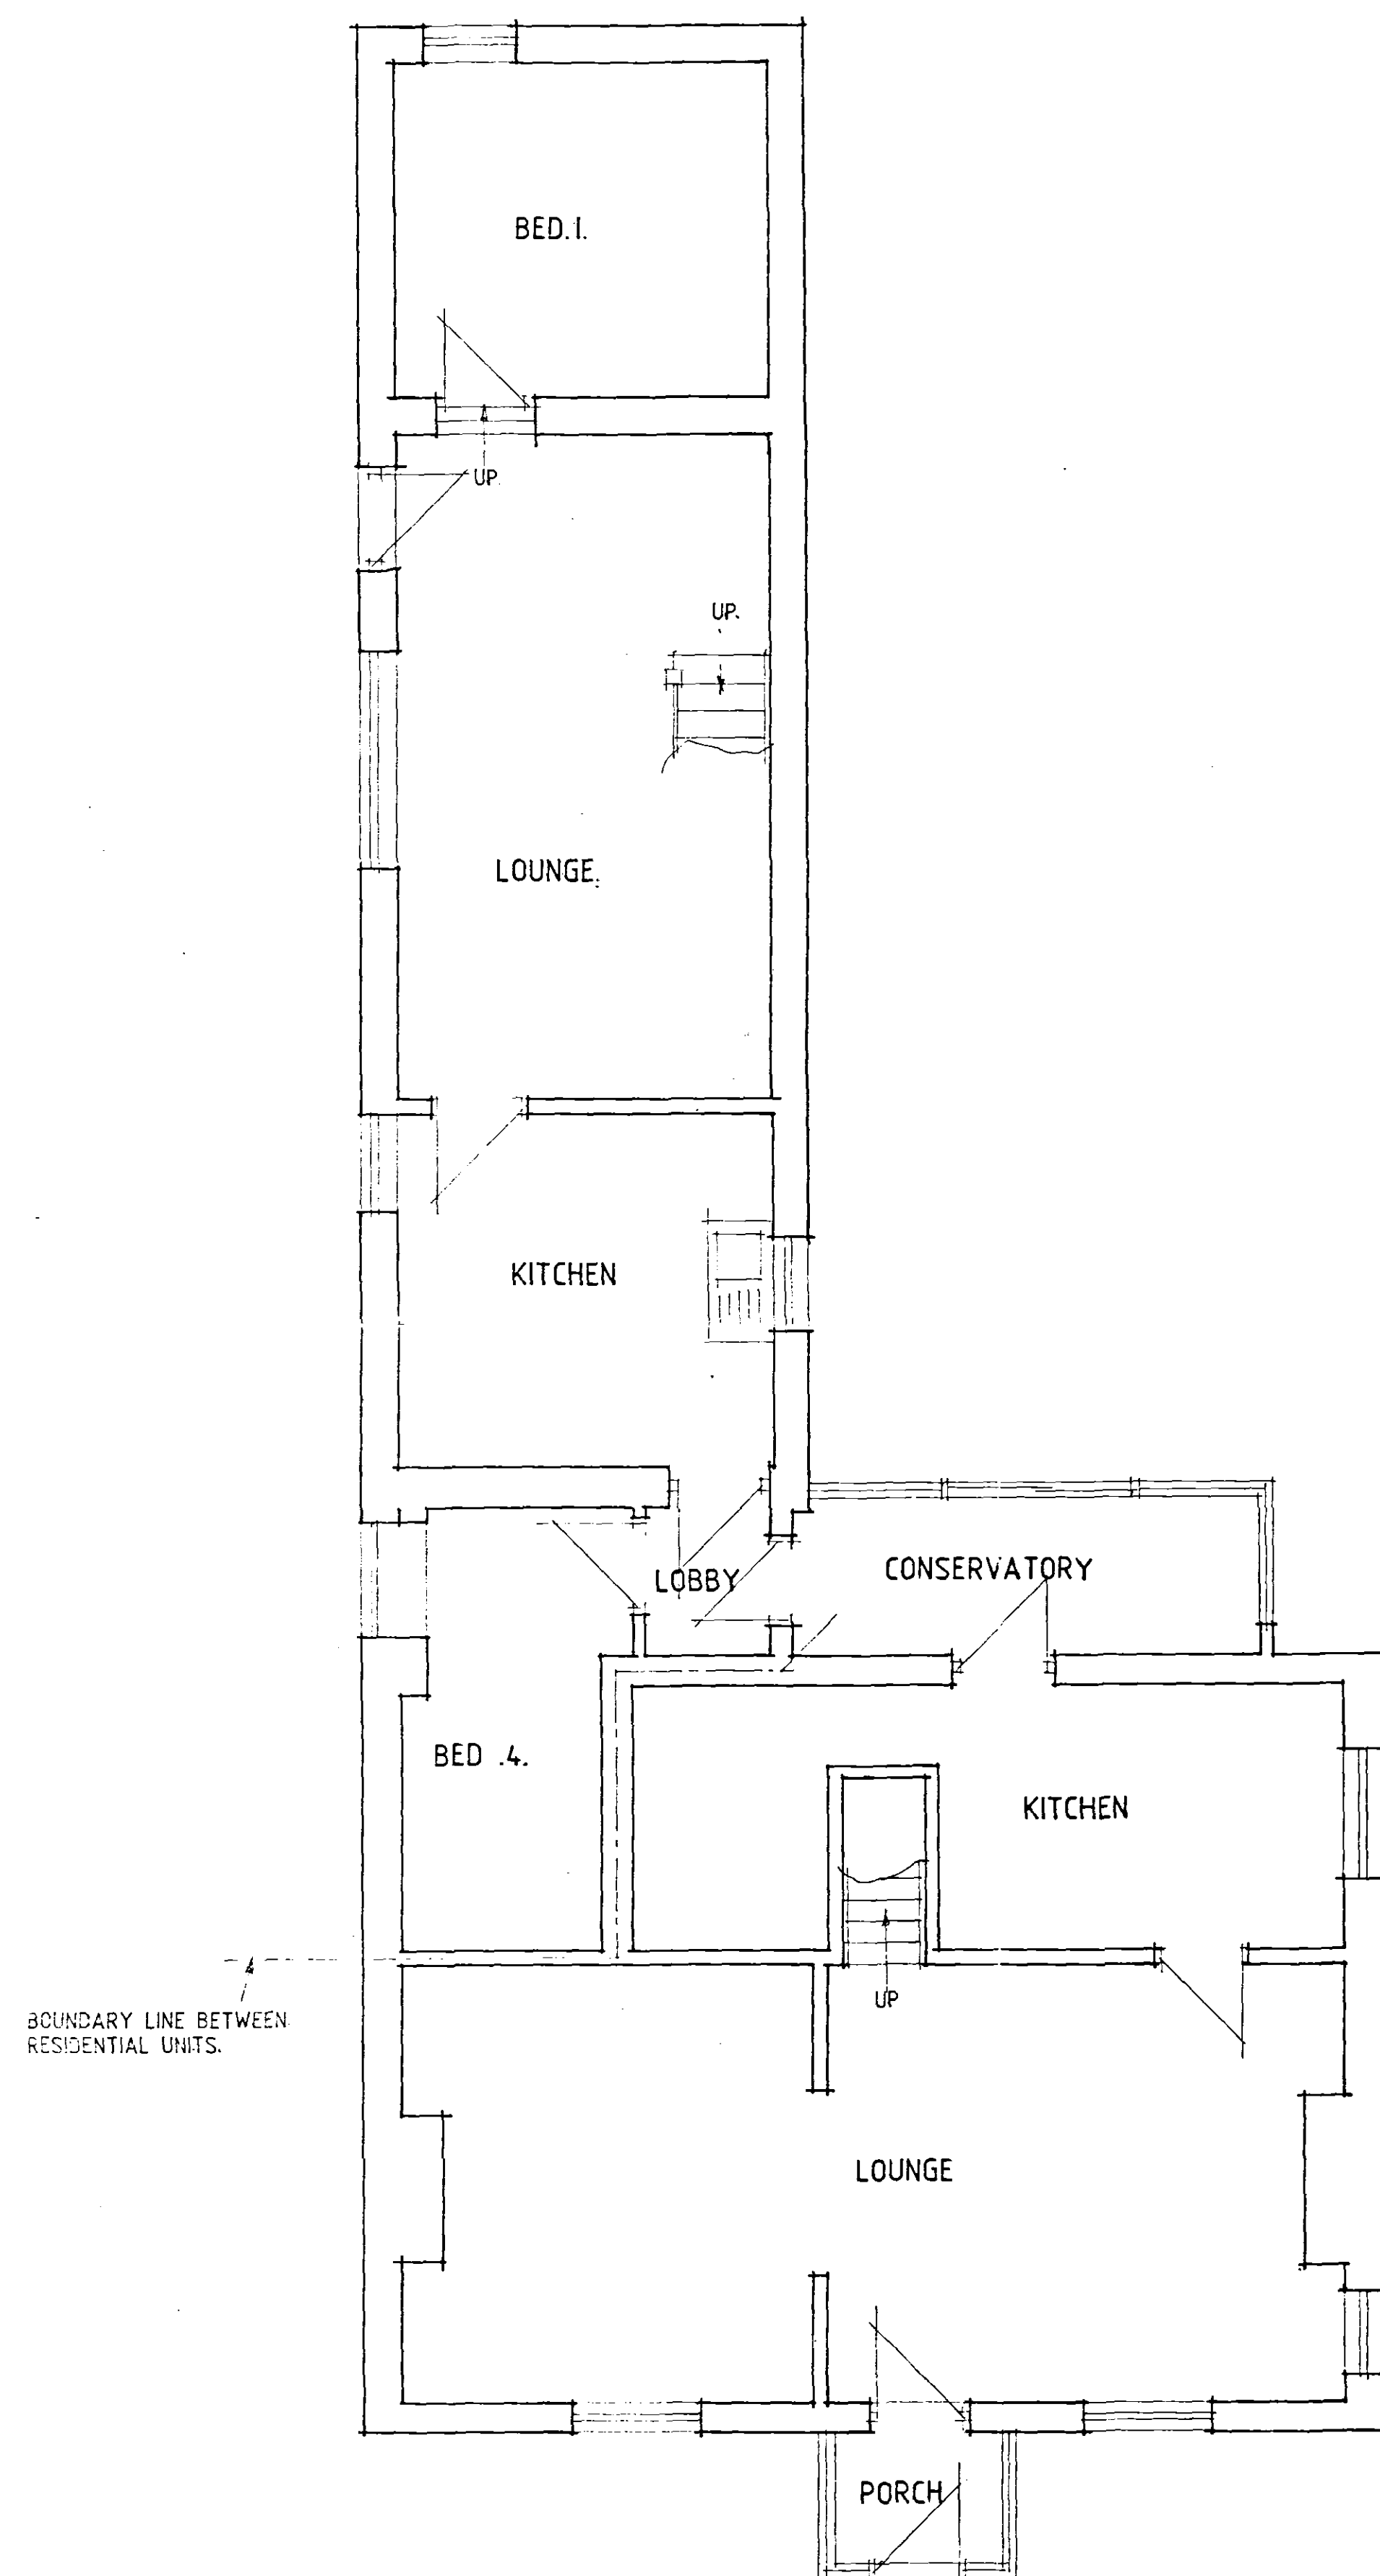

GROUND FLOOR PLAN

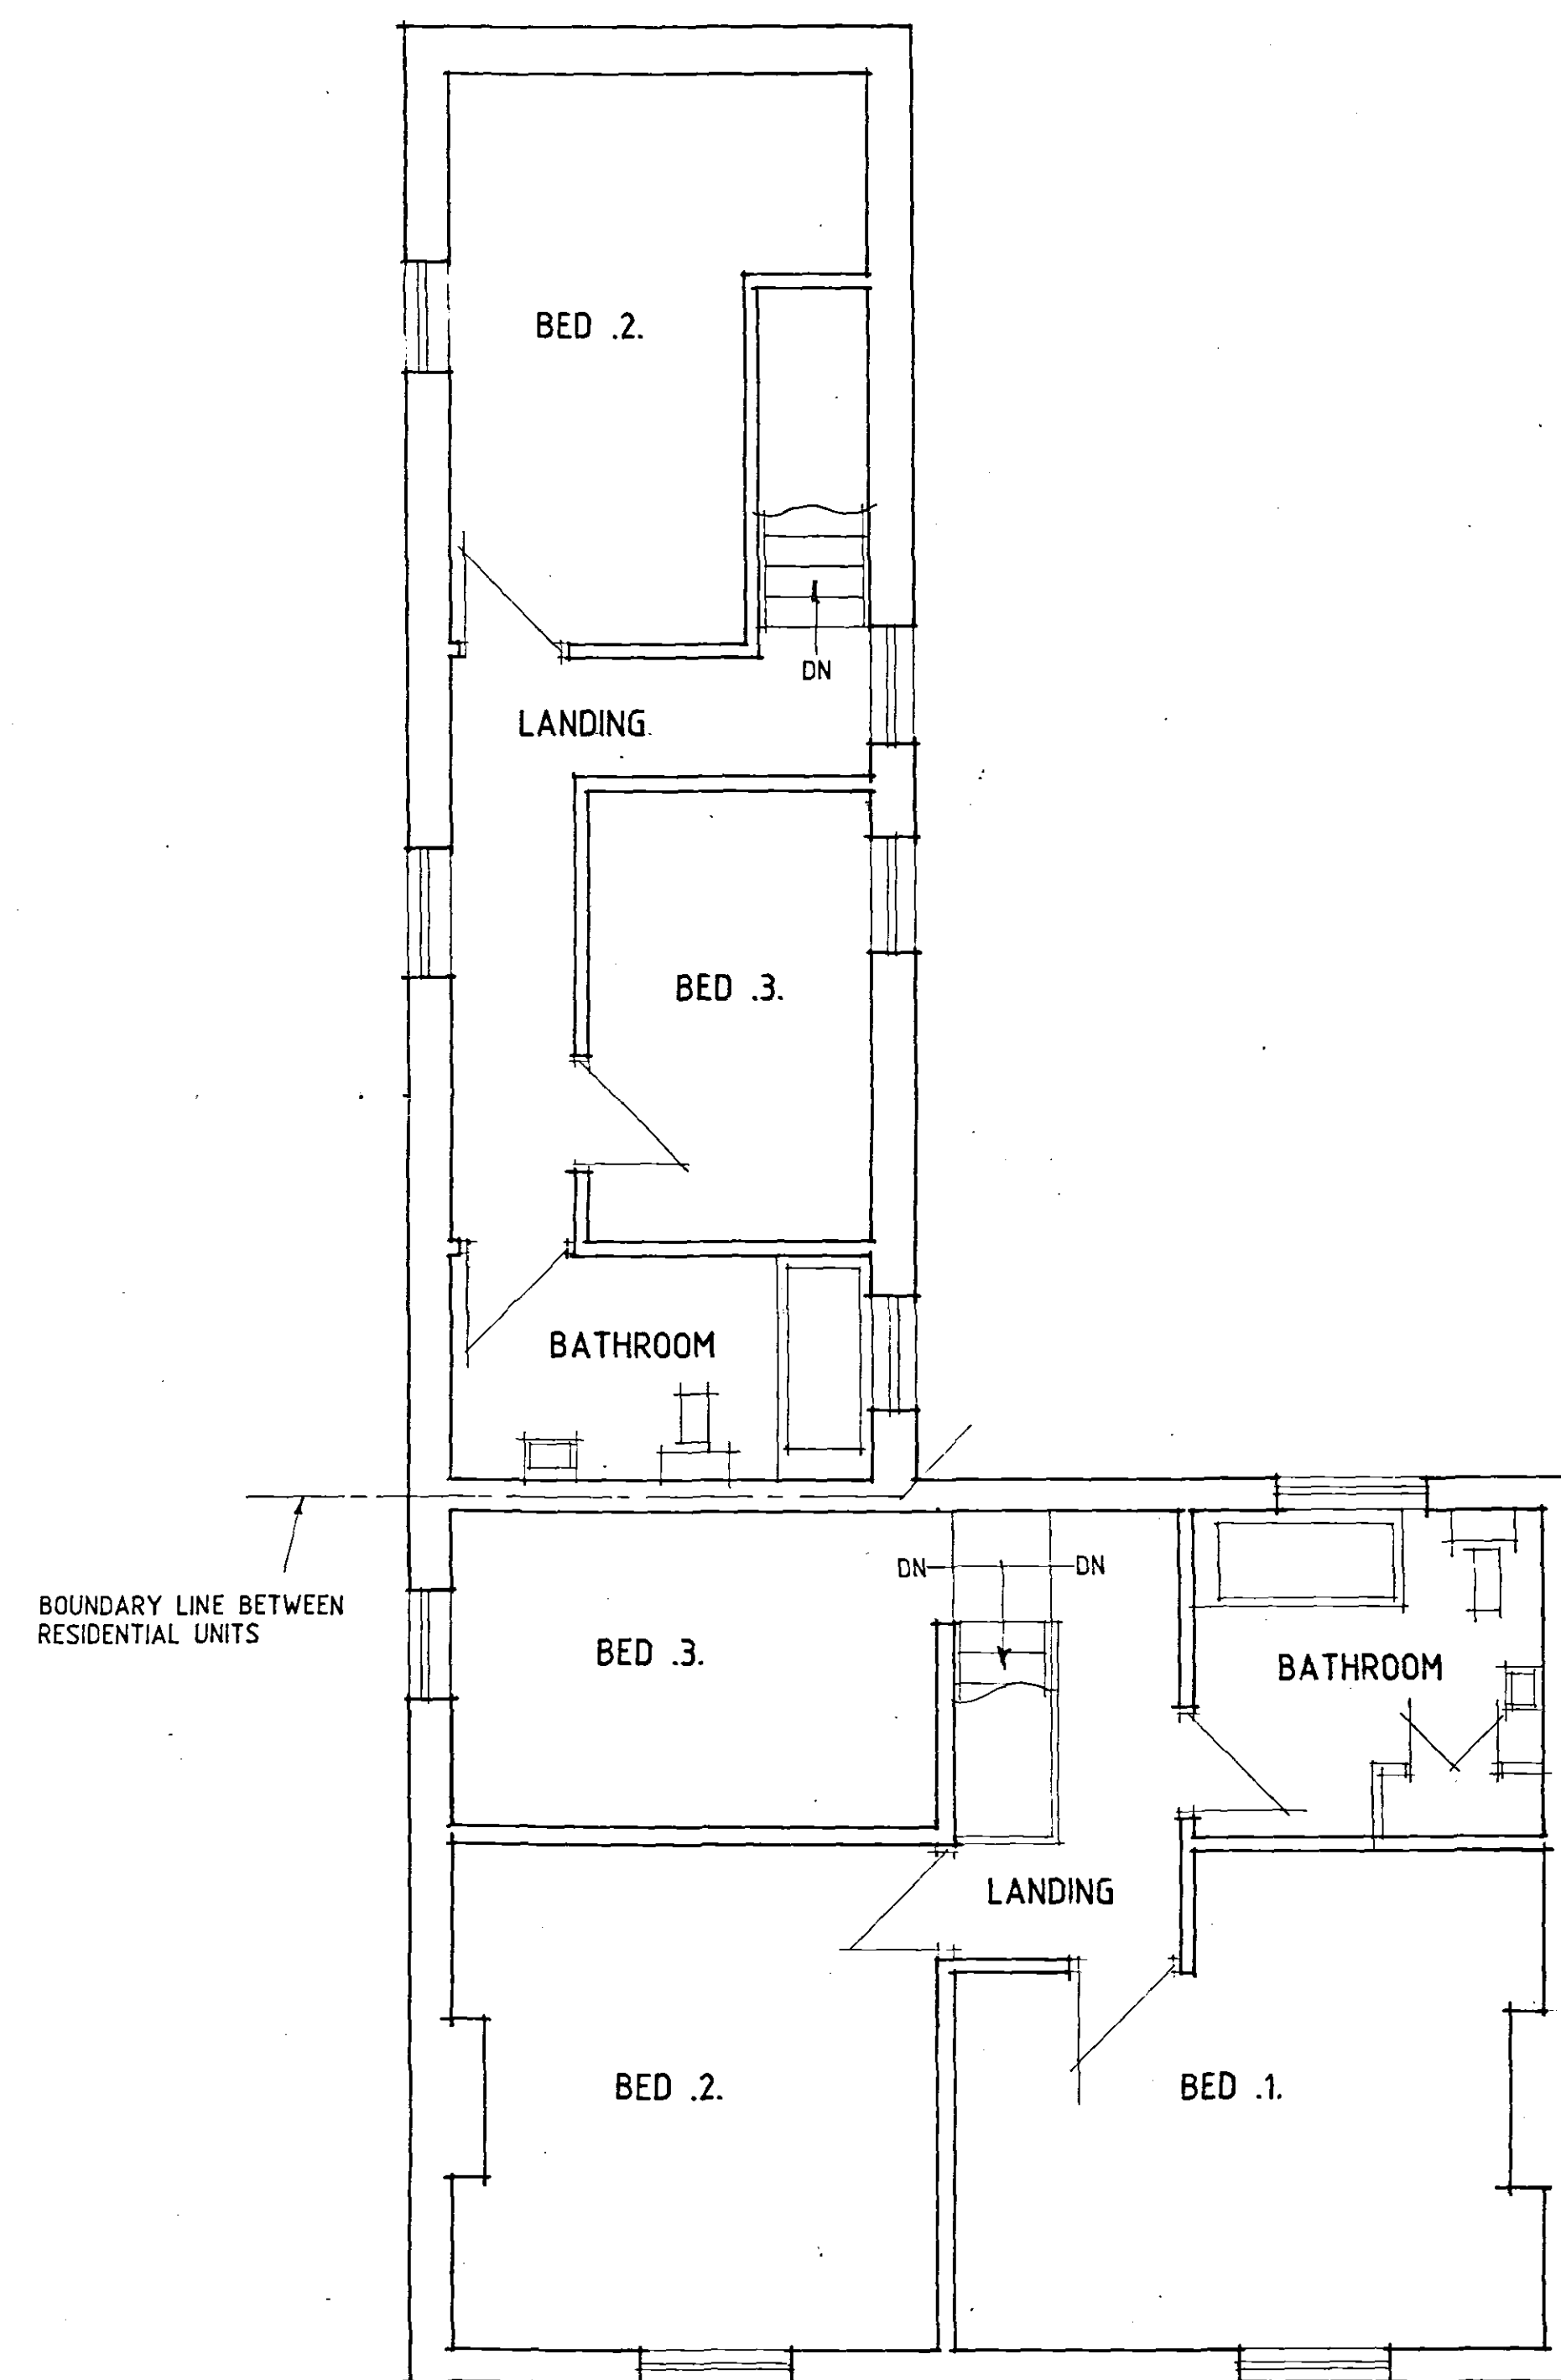

FIRST FLOOR PLAN

SD03
Planning & Development
16 FEB 2004
Ref 0199 104

Status
CONSULTANTS IN ARCHITECTURE & PLANNING

LAWFULL USE OF 2No
RESIDENTIAL UNITS AT
NORTH VIEW, LUTTON BANK,
LUTTON FOR

MR. M. BUNN

1:50

DEC-03

SD03-113/1

B.GILHAM..