



PROPOSED DWELLINGS AT SILVERHILL HOLIDAY PARK, LUTTON GOWTS, LONG SUTTON, SPALDING, PE12 9LQ FOR PURE LEISURE GROUP

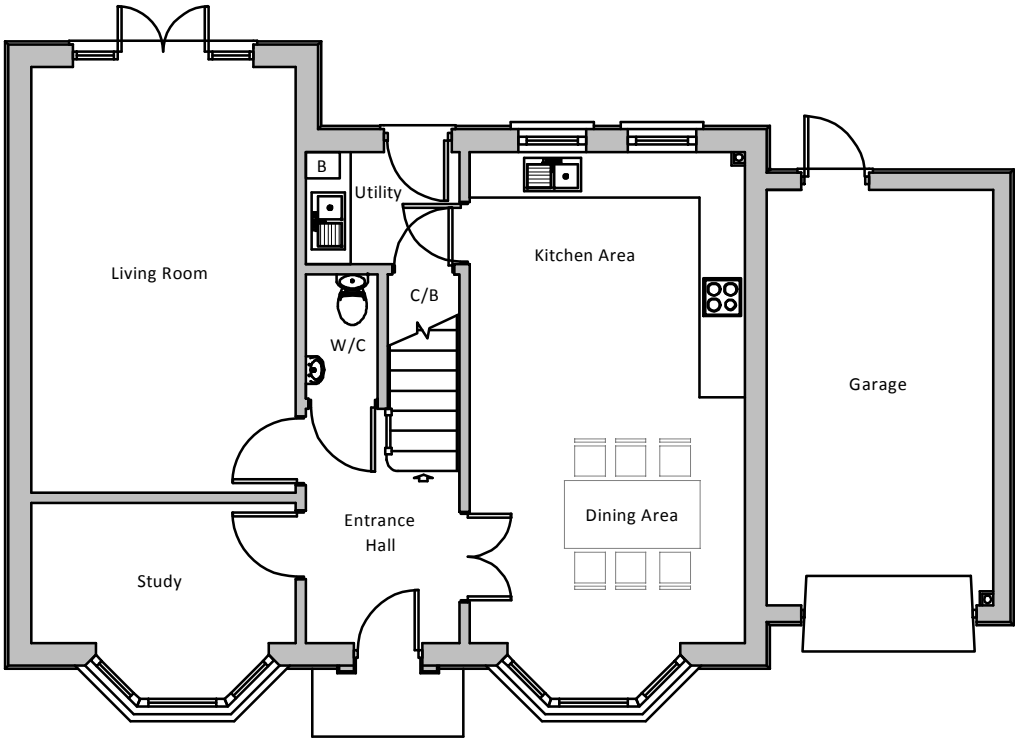

GROUND FLOOR LAYOUT PLAN

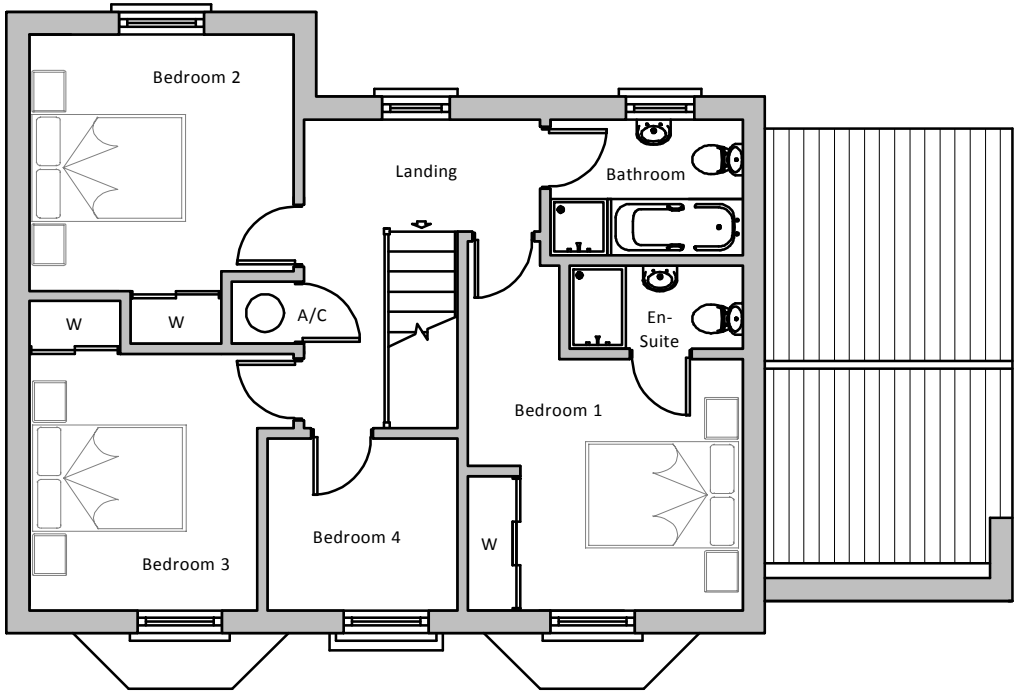


FIRST FLOOR LAYOUT PLAN

PLOT 1 - 4 BEDROOM WITH ATTACHED GARAGE



EAST ELEVATION

ELEVATIONS & FLOORPLANS @ 1:100

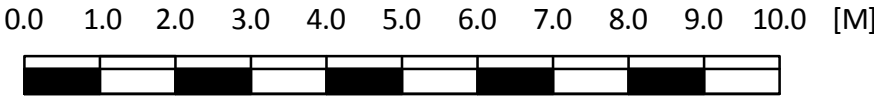

Metres @ 1:100 @ A3

Drawn By - James	Drawing Number - 1270	Scale - 1:100
Date - 15.01.2016	Sheet Number- 5	Revision Number -
<small>© This drawing is the copyright of Garhold Limited K Garnham Design is a trading name of Garhold Limited. Registered Office: The Clyffe, St Leonards Road, Norwich, NR1 4JW. Registered in England: No 8729978. VAT No: 178 4704 75.</small>		