



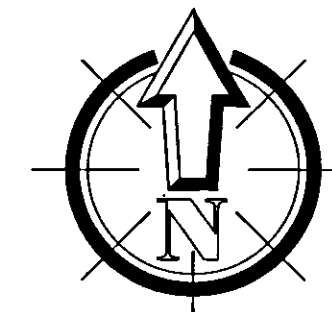

Revisions			
Preliminary		For Construction	

David Trundle Design
Services Limited

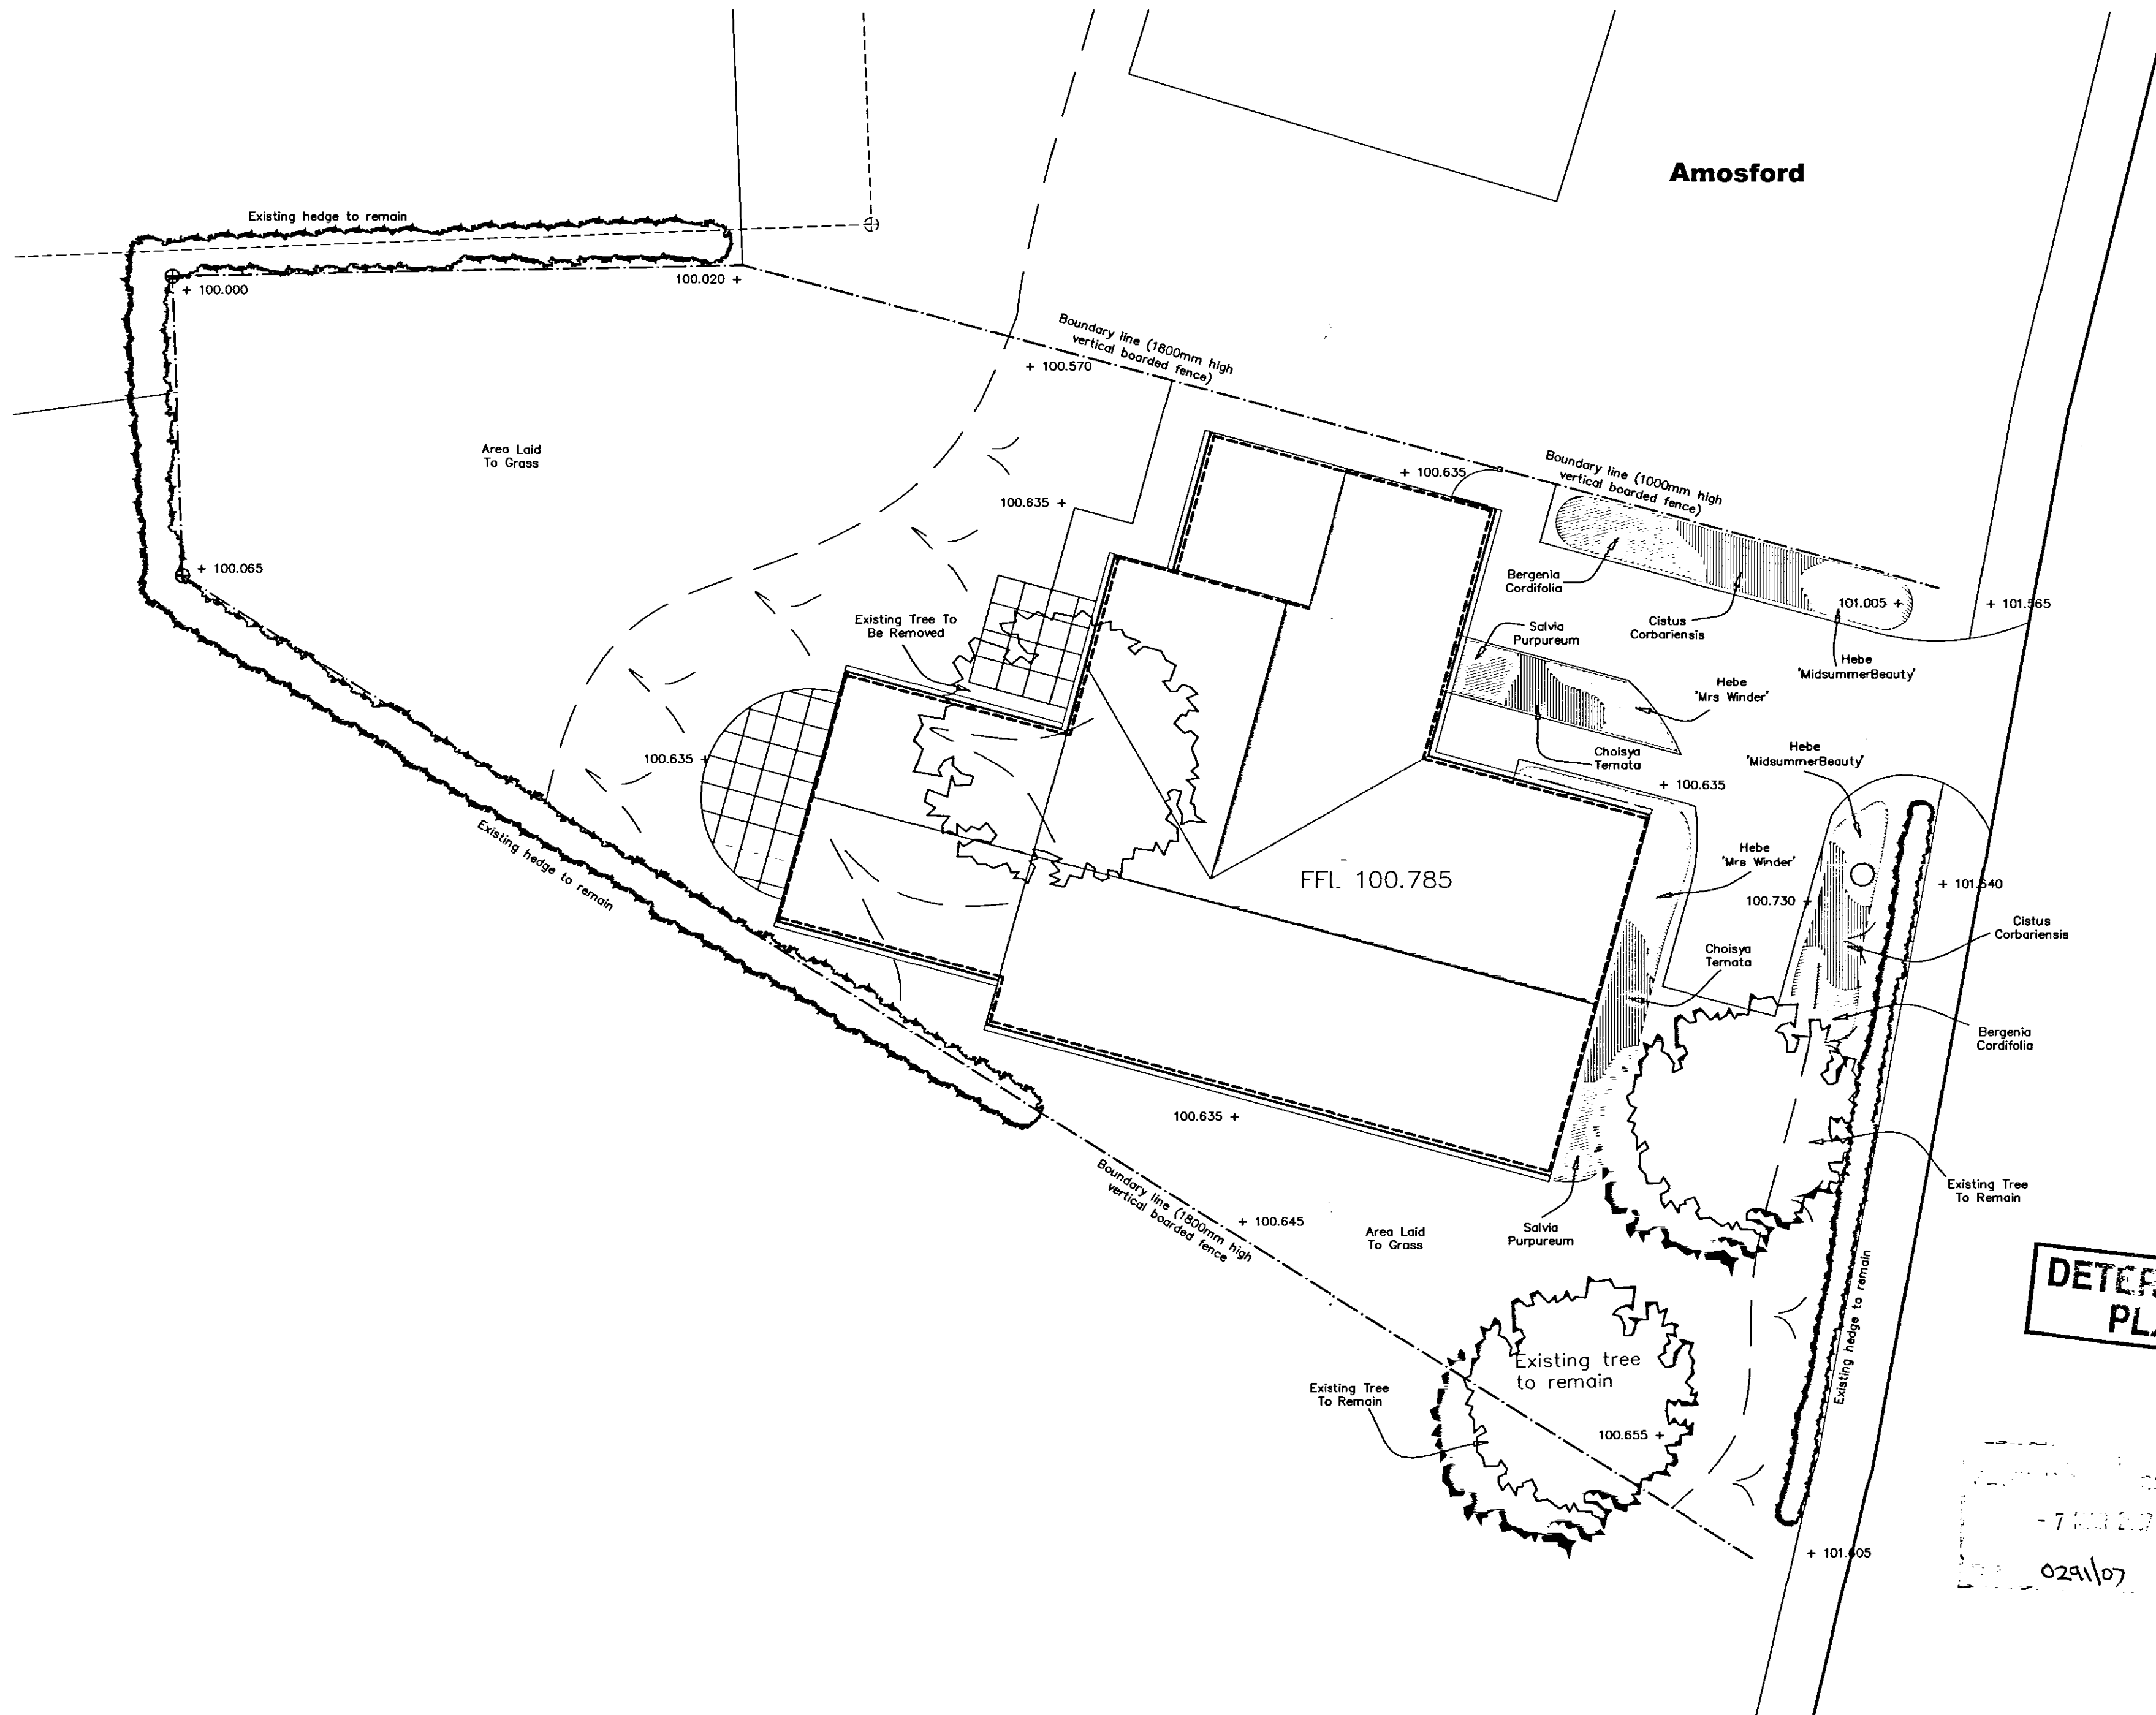

Salgate Barn, Islington Road, Tilney All Saints, King's Lynn, Norfolk, PE34 4RY
Tel: 01553 617700 Fax: 01553 617874 Email: enquiries@ctrundleydesign.co.uk

Project Title:
**DAY & HAMMOND
BUILDINGS LTD**

PROPOSED NEW DWELLING
PLOT ADJACENT TO AMOSFORD
LUTTON GOWTS

Drawing Title:
PROPOSED LANDSCAPING & LEVELS PLAN

Scale: 1:100 Date: FEB 2007 Drawn: TN

Drawing Number:
06-260-02

Copyright:
This drawing must not be re-issued, loaned or copied without the consent of
David Trundle Design Services Limited. Do not scale this drawing, use only
figured or grid dimensions. All dimensions to be checked by contractor on site