




- LEGEND**
- Tarmac [Vehicular Grade]
 - Tarmac [Pedestrian Grade - allowance for maintenance & emergency vehicle access]
 - Permeable Tarmac [Pedestrian Grade - allowance for maintenance & emergency vehicle access]
 - Block/Flag Paving Type 1
 - Block/Flag Paving Type 2
 - Block/Flag Paving Type 3
 - Concrete Hardstanding [to bin store enclosure, LPG & ASHP]
 - Porous Macadam Surfacing to MUGA (markings 3x Netball & Tennis)
 - Bin Store Timber Enclosure with matching lockable gates [Concrete Base]
 - Solar PV Canopy [268m²]
 - External Canopy [108m²]
 - Handrails (12mm High)
 - Low Side Wall to Steps
 - 2.4m High Weldmesh Security Fencing [with matching lockable gates where necessary]
 - 3.0m High Games Court Fencing [with matching lockable gates where necessary]
 - 1.8m High Timber Closeboard Fence [with matching lockable gates where necessary]
 - 1.2m High Timber Fence [with matching lockable gates where necessary]
 - 1.0m High Pedestrian Guard Rail
 - Existing Fence & Gates Retained
 - Sports Pitches
 - Amenity Grass
 - Species Rich Grassland
 - Flower Rich Perennial Planting
 - Native Structure Planting
 - Native Hedge Planting
 - Rain Garden / Bio-Retention
 - Proposed Standard Trees
 - Existing Trees To Be Retained [within and/or overhanging site boundary]
 - Existing Trees To Be Removed
 - Accessible Parking Bay [8no.]
 - Electric Vehicle Bay [2no.]
 - Electric Vehicle Charge Point [1no.]
 - Vehicle Bollard
 - Existing Spot Height
 - Outline Proposed Spot Height [Footpath]
 - Outline Proposed Spot Height [Carriageway]
 - Outline Gradient [Footpath]
 - Outline Gradient [Soft Landscape]
 - Existing Area To Be Retained [No proposed works]
 - Area For Temporary Car Park Construction

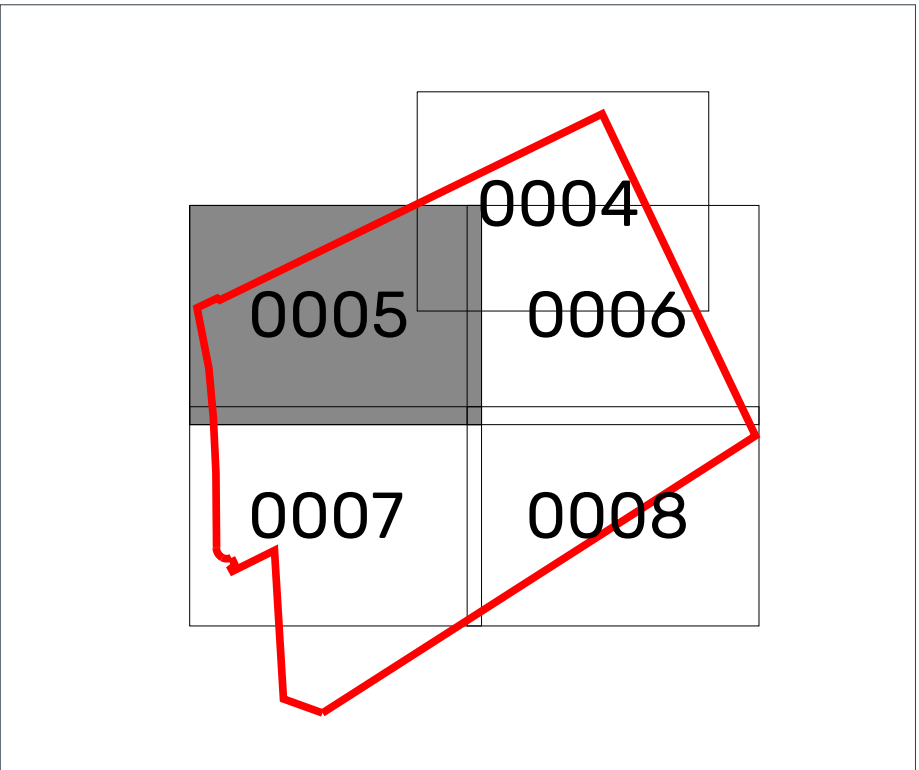

NOTES

REVISION | P01

DATE | 23.01.24

BY | KP

CHECKED | DE

First Issue

REVISION | P02

DATE | 08.03.24

BY | KP

CHECKED | DE

Revised in accordance with updated Whole Site Plan. Entrance path amended.

CLIENT

Bowmer + Kirkland

PROJECT

University Academy Long Sutton

DRAWING TITLE

Site Landscape Plan [Sheet2 of 5]

DRAWING No.

SRP1155-ONE-ZZ-ZZ-D-L-0005

REVISION

P02

STATUS

PRELIMINARY

SCALE

1:200 @ A0

DATE

22.01.24

DRAWN BY

KP

0248

metres

1:200

ONE-ENVIRONMENTS

©One-Environments Ltd. This drawing is not to be scaled. All dimensions to be verified on site prior to commencement of works. Discrepancies, ambiguities and/or omissions between this drawing & information supplied by others must be reported immediately for clarification before proceeding

SAILORS BETHEL, HORATIO STREET NEWCASTLE UPON TYNE, NE1 2PE | WWW.ONE-ENVIRONMENTS.CO.UK