



EXISTING AND PROPOSED ELEVATIONAL PLANNING DETAIL ELEVATIONS REAR AND ELEVATION B (SEE SITE PLAN)  
MRS L. HUNNABLE 9 ST NICHOLAS WAY LUTTON SPALDING PE12 9HR

DRAWING NO: 1123/04 TO BE READ WITH DRAWING NO'S 1123/01 1123/02 1123/03 & 1123/05  
SCALE: 1/100 GIVEN DIMENSIONS IN MILLIMETRES F.G.L. - FINISHED GROUND LEVEL AS EXISTING  
DATE: NOVEMBER 2023

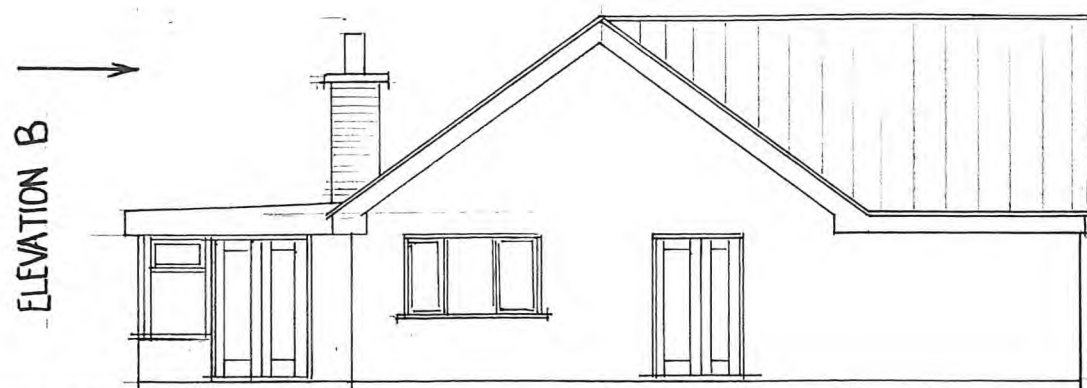


**EXISTING REAR ELEVATION**

TILED ROOF PITCH COVERING FACING BRICKWORK ELEVATIONS  
WHITE UPVC CONSERVATORY / WINDOWS & DOORS / ROOFLINE & RAINWATER GOODS

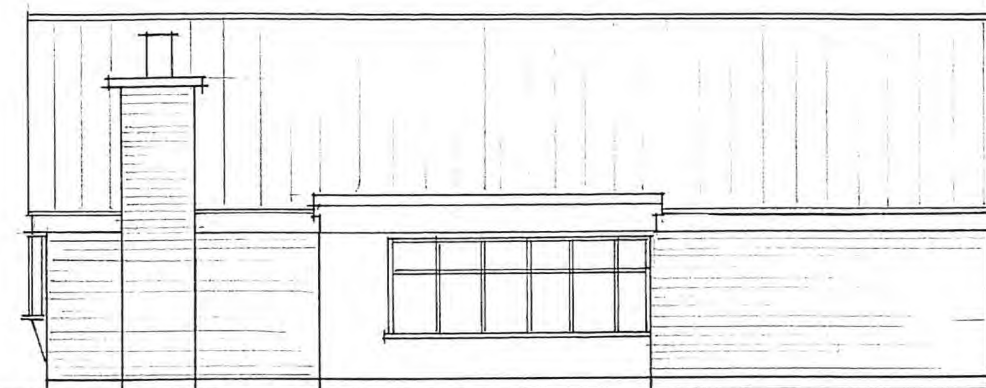


**EXISTING ELEVATION B - RIGHT HANDSIDE VIEWED FROM ROAD**

WHITE UPVC CONSERVATORY LIGHT GREY COMPOSITE CLADDING  
FACING BRICKWORK TILED ROOF PITCH BUTYL CONSERVATORY ROOF

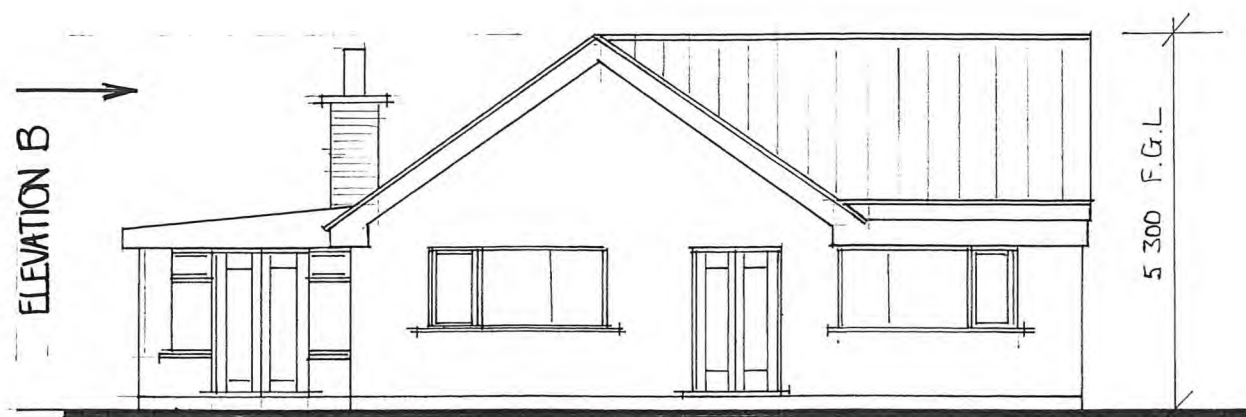

**PROPOSED REAR ELEVATION**

FACING BRICKWORK TO MATCH EXISTING  
WHITE UPVC TO MATCH ALL EXISTING ELEVATIONAL DETAILING  
BUTYL ROOF TO FLAT ROOF AND CONSERVATORY EXTENSION

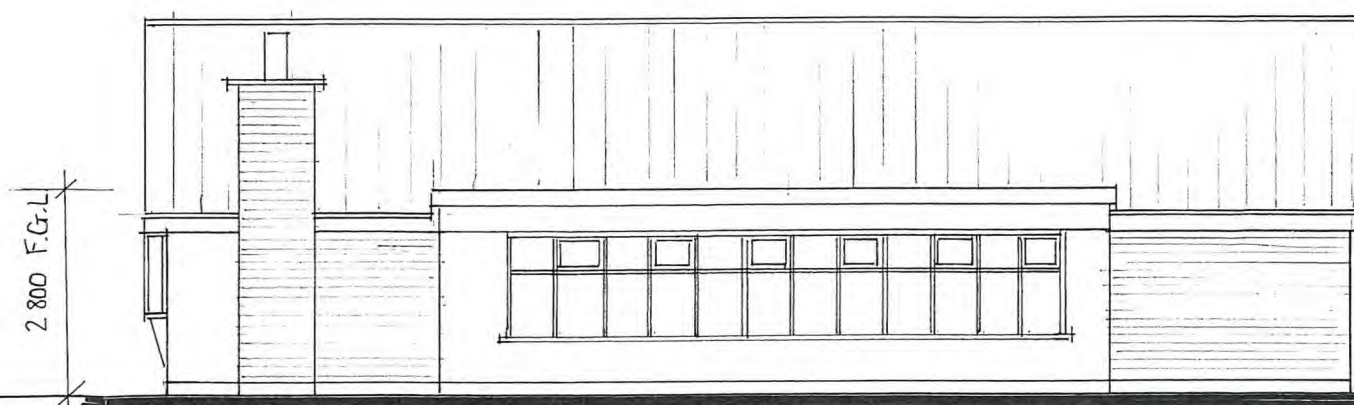

**PROPOSED ELEVATION B - RIGHT HAND SIDE VIEWED FROM ROAD**

ELEVATION TREATMENT AS PER EXISTING DETAIL ABOVE TILE & FACING BRICKWORK TO MATCH  
K-REND RETURN FROM FRONT ELEVATION TO CHIMNEYSTACK  
BUTYL CONSERVATORY ROOF AND CONTINUATION OF WHITE UPVC AND CLADDING STRUCTURE