


This drawing is copyright and may not be altered, traced, photographed or copied without prior written consent from South Holland Building Consultancy.

The contractor should check all dimensions on site prior to commencement and report any discrepancies to the Draftsperon.

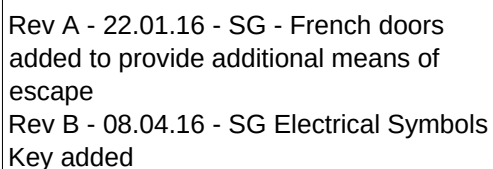

	DOUBLE SWITCHED WALL SOCKET
	SHOWER ISOLATOR PULL CORD SWITCH
	INTERNAL LIGHT - BULKHEAD TYPE
	TV AERIAL POINT
	1GANG 2 WAY LIGHT SWITCH

- | | |
|---|--|
|  | 1 GANG LIGHT SWITCH |
|  | LIGHT POINT - PENDANT HOLDER (4 INCH) |
|  | 1 GANG PULL CORD LIGHT SWITCH |
|  | SINGLE SWITCHED FUSE SPUR
AT HIGH LEVEL FOR EXTRACT FAN |
|  | MECHANICAL EXTRACT FAN |
|  | FUSE SPUR |



South Holland Building Consultancy
Council Offices
Priory Road
Spalding
Lincs
PE11 2XE
01775 764447

Project :	Disabled Adaptations		
Address	Cornfields, Lutton Bank, Lutton		
Client :	Mr M Townsend		
Scale :	1 : 75		
Date :	19th November 2015		
Title:	Proposed Ground Floor Plan		
Dwg No :	686/Grant/02 B	Drawn :	SG