
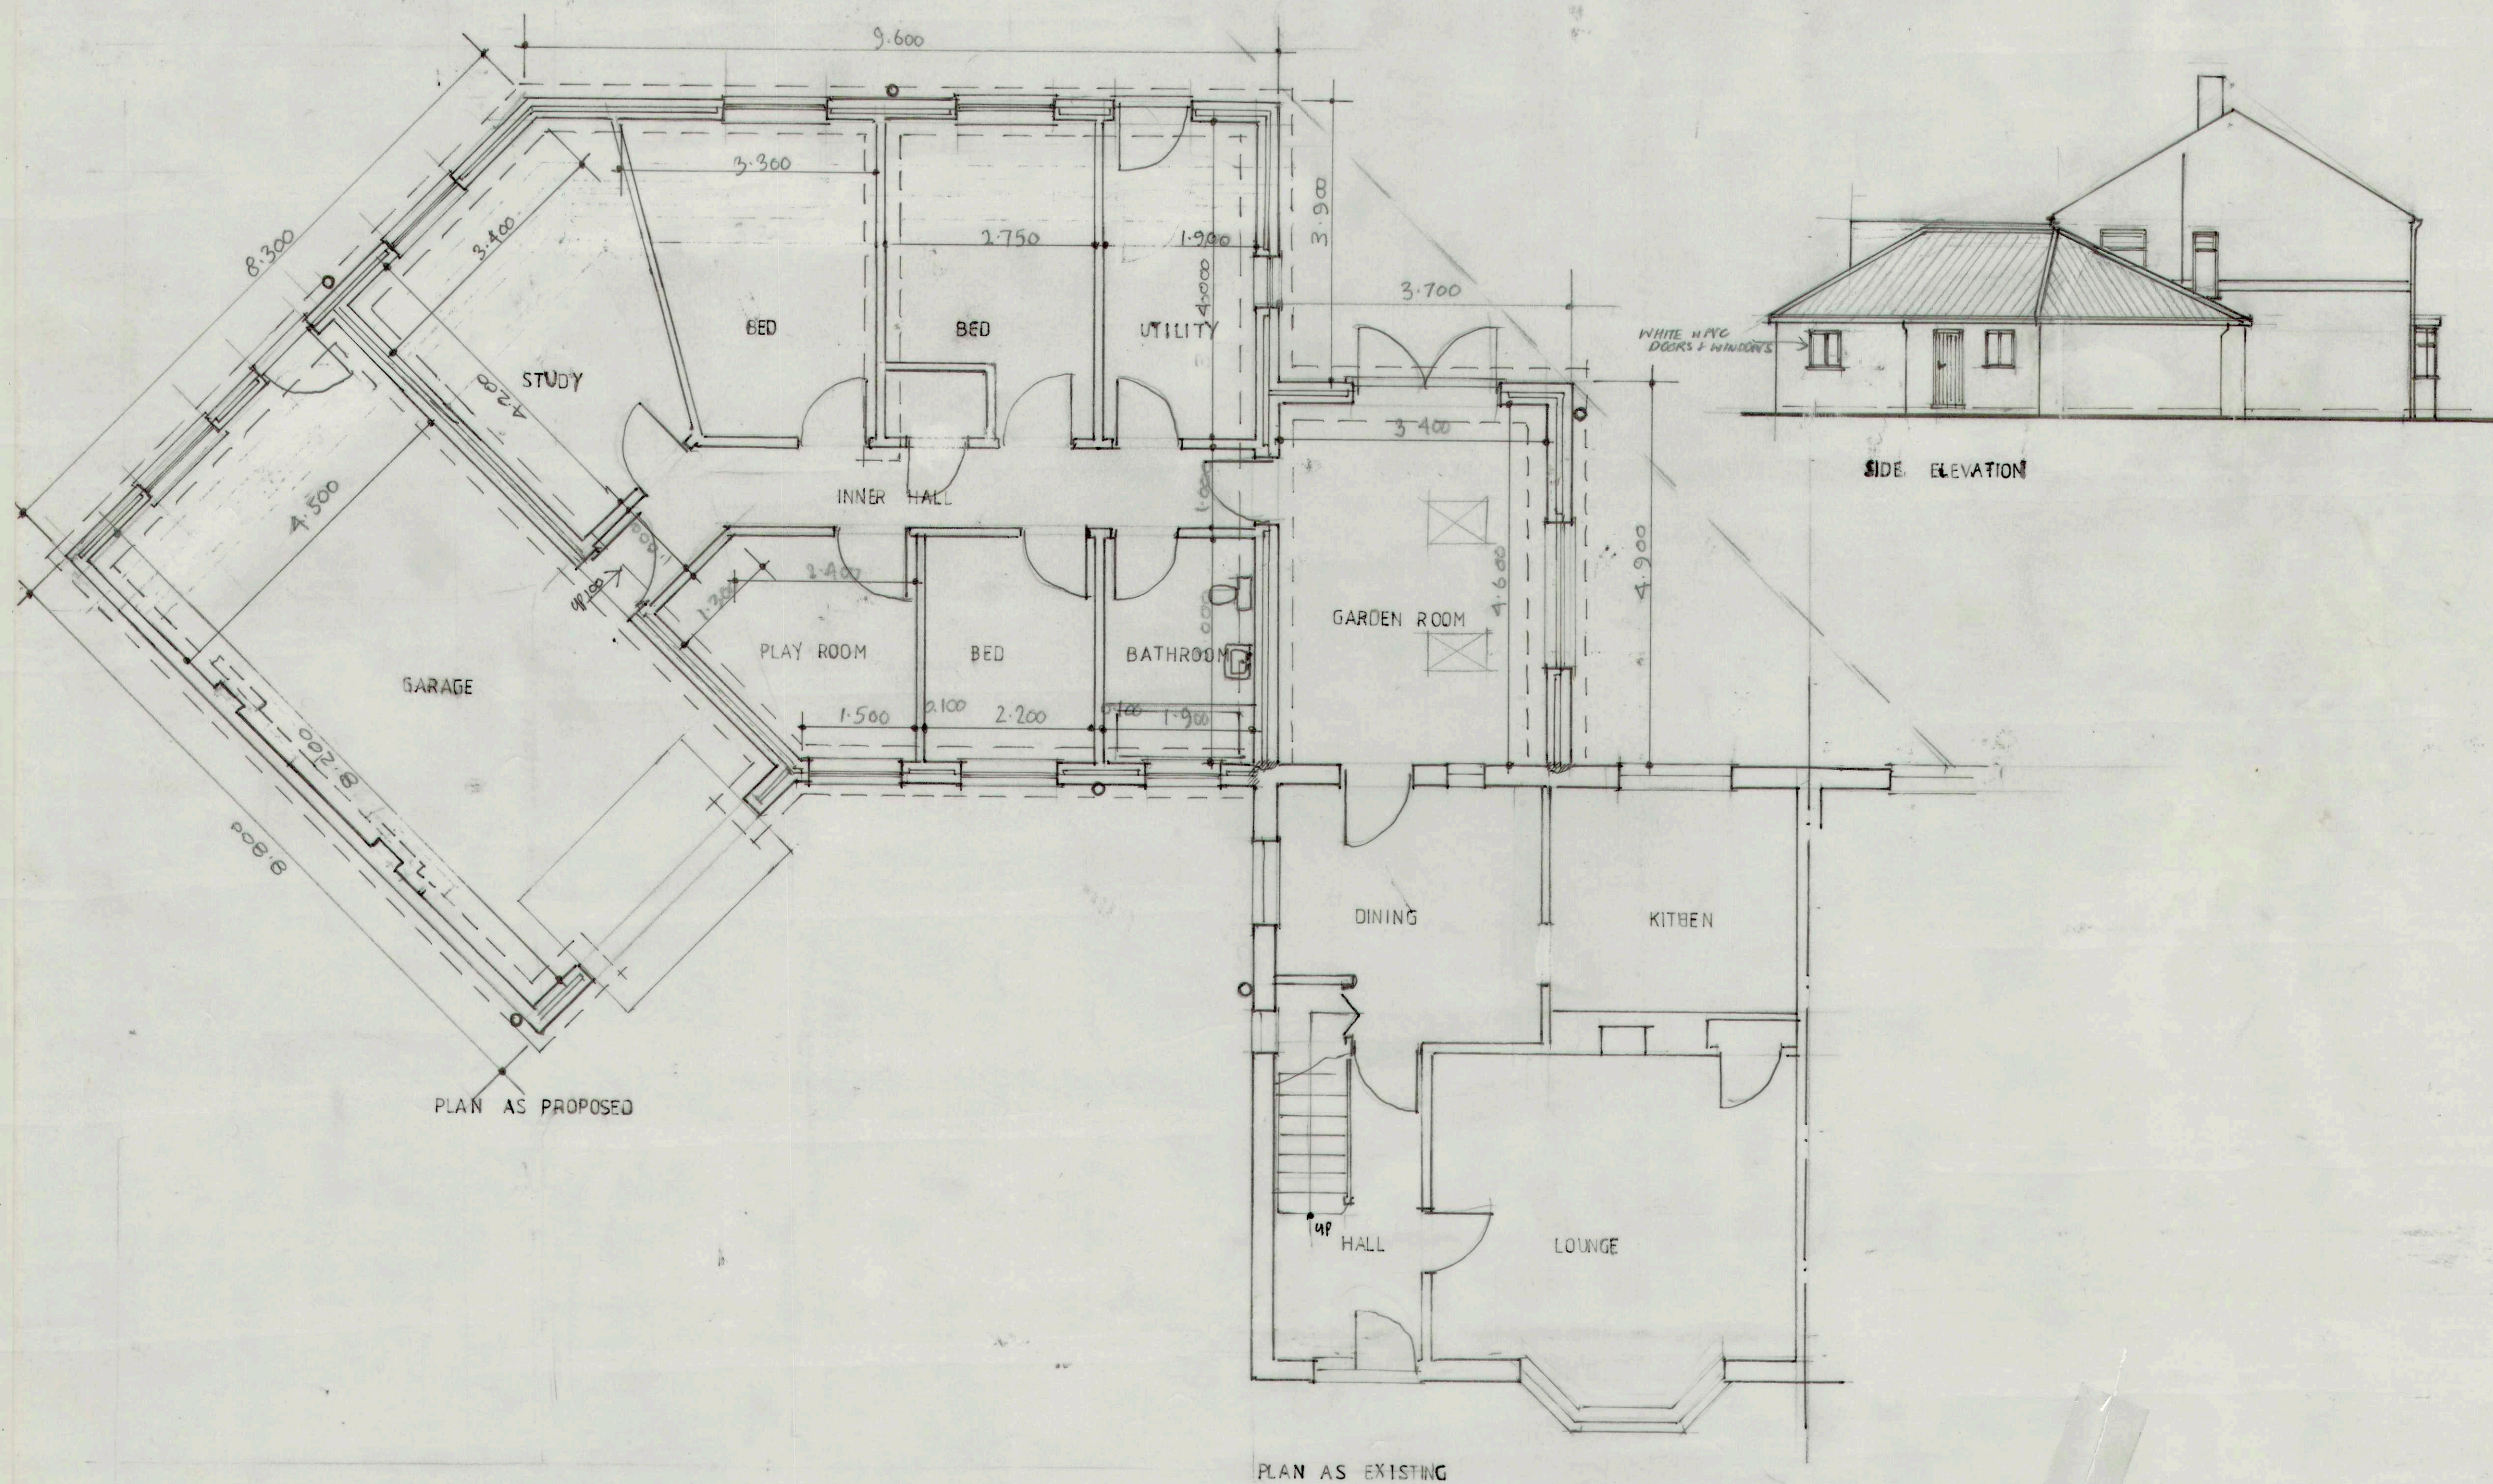


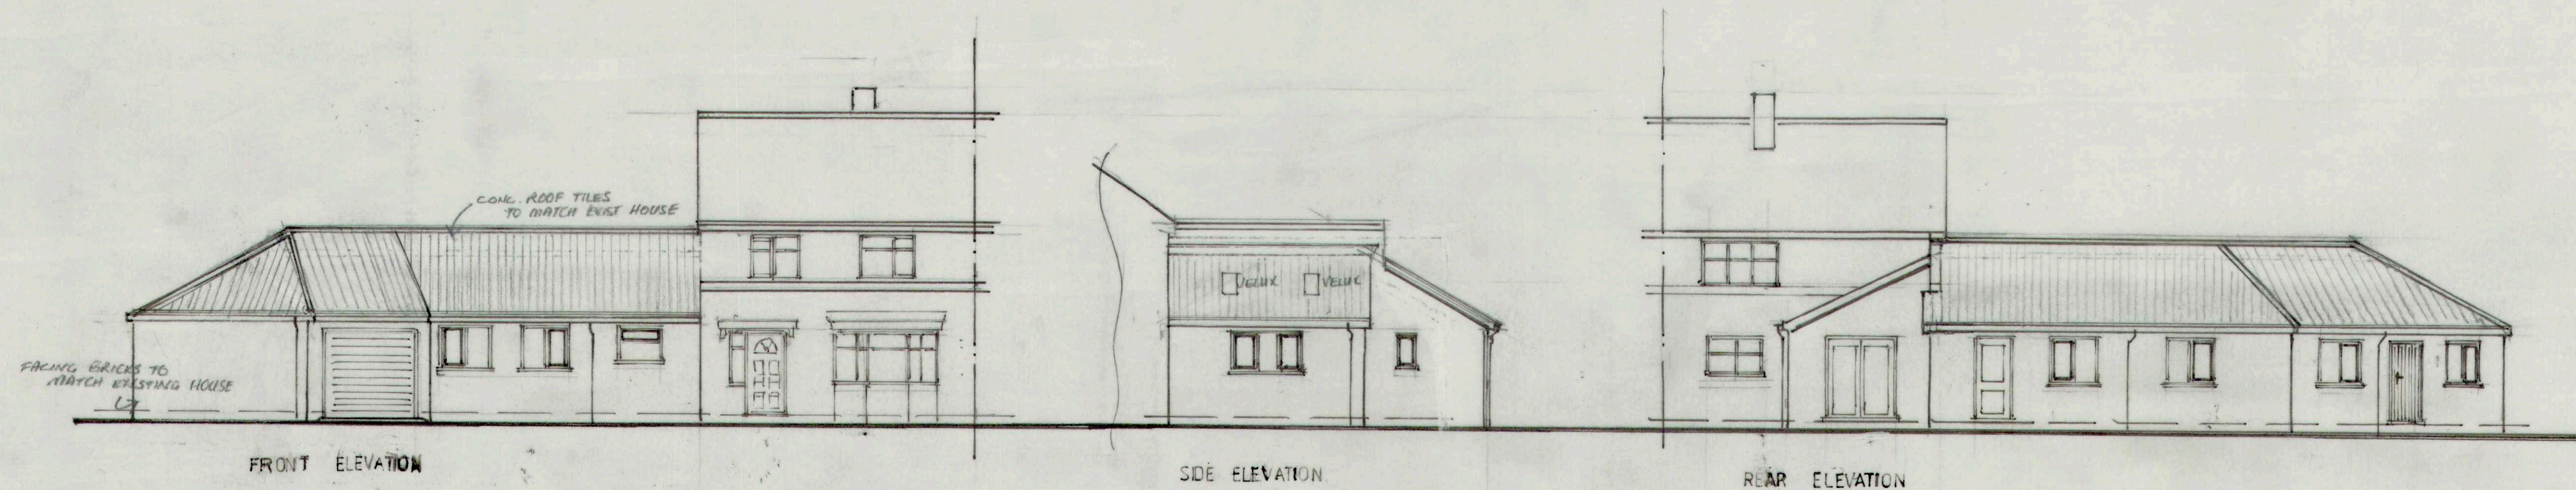

project: PROPOSED SINGLE STOREY SIDE EXTENSION

site: 15 BARHAME AVENUE, LUTTON, Lincs

clients: Mr & Mrs MANTON

scales: 1:50, 1:100

draw no: MANTON 01/26

date: MAY 26

drawn: L.W.B