


PARKING HIGHLIGHTED BY RED LINE
SUITABLE FOR UPTO 14 CARS AT ANY ONE
TIME.

location plan 2 school lane



MAX CARS EXPECTED AT ANY ONE
TIME IS 5

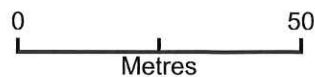

Plan Produced for: Mr M Ludlam
Date Produced: 15 Jun 2022
Plan Reference Number: TQRQM22166104755433
Scale: 1:1250 @ A4