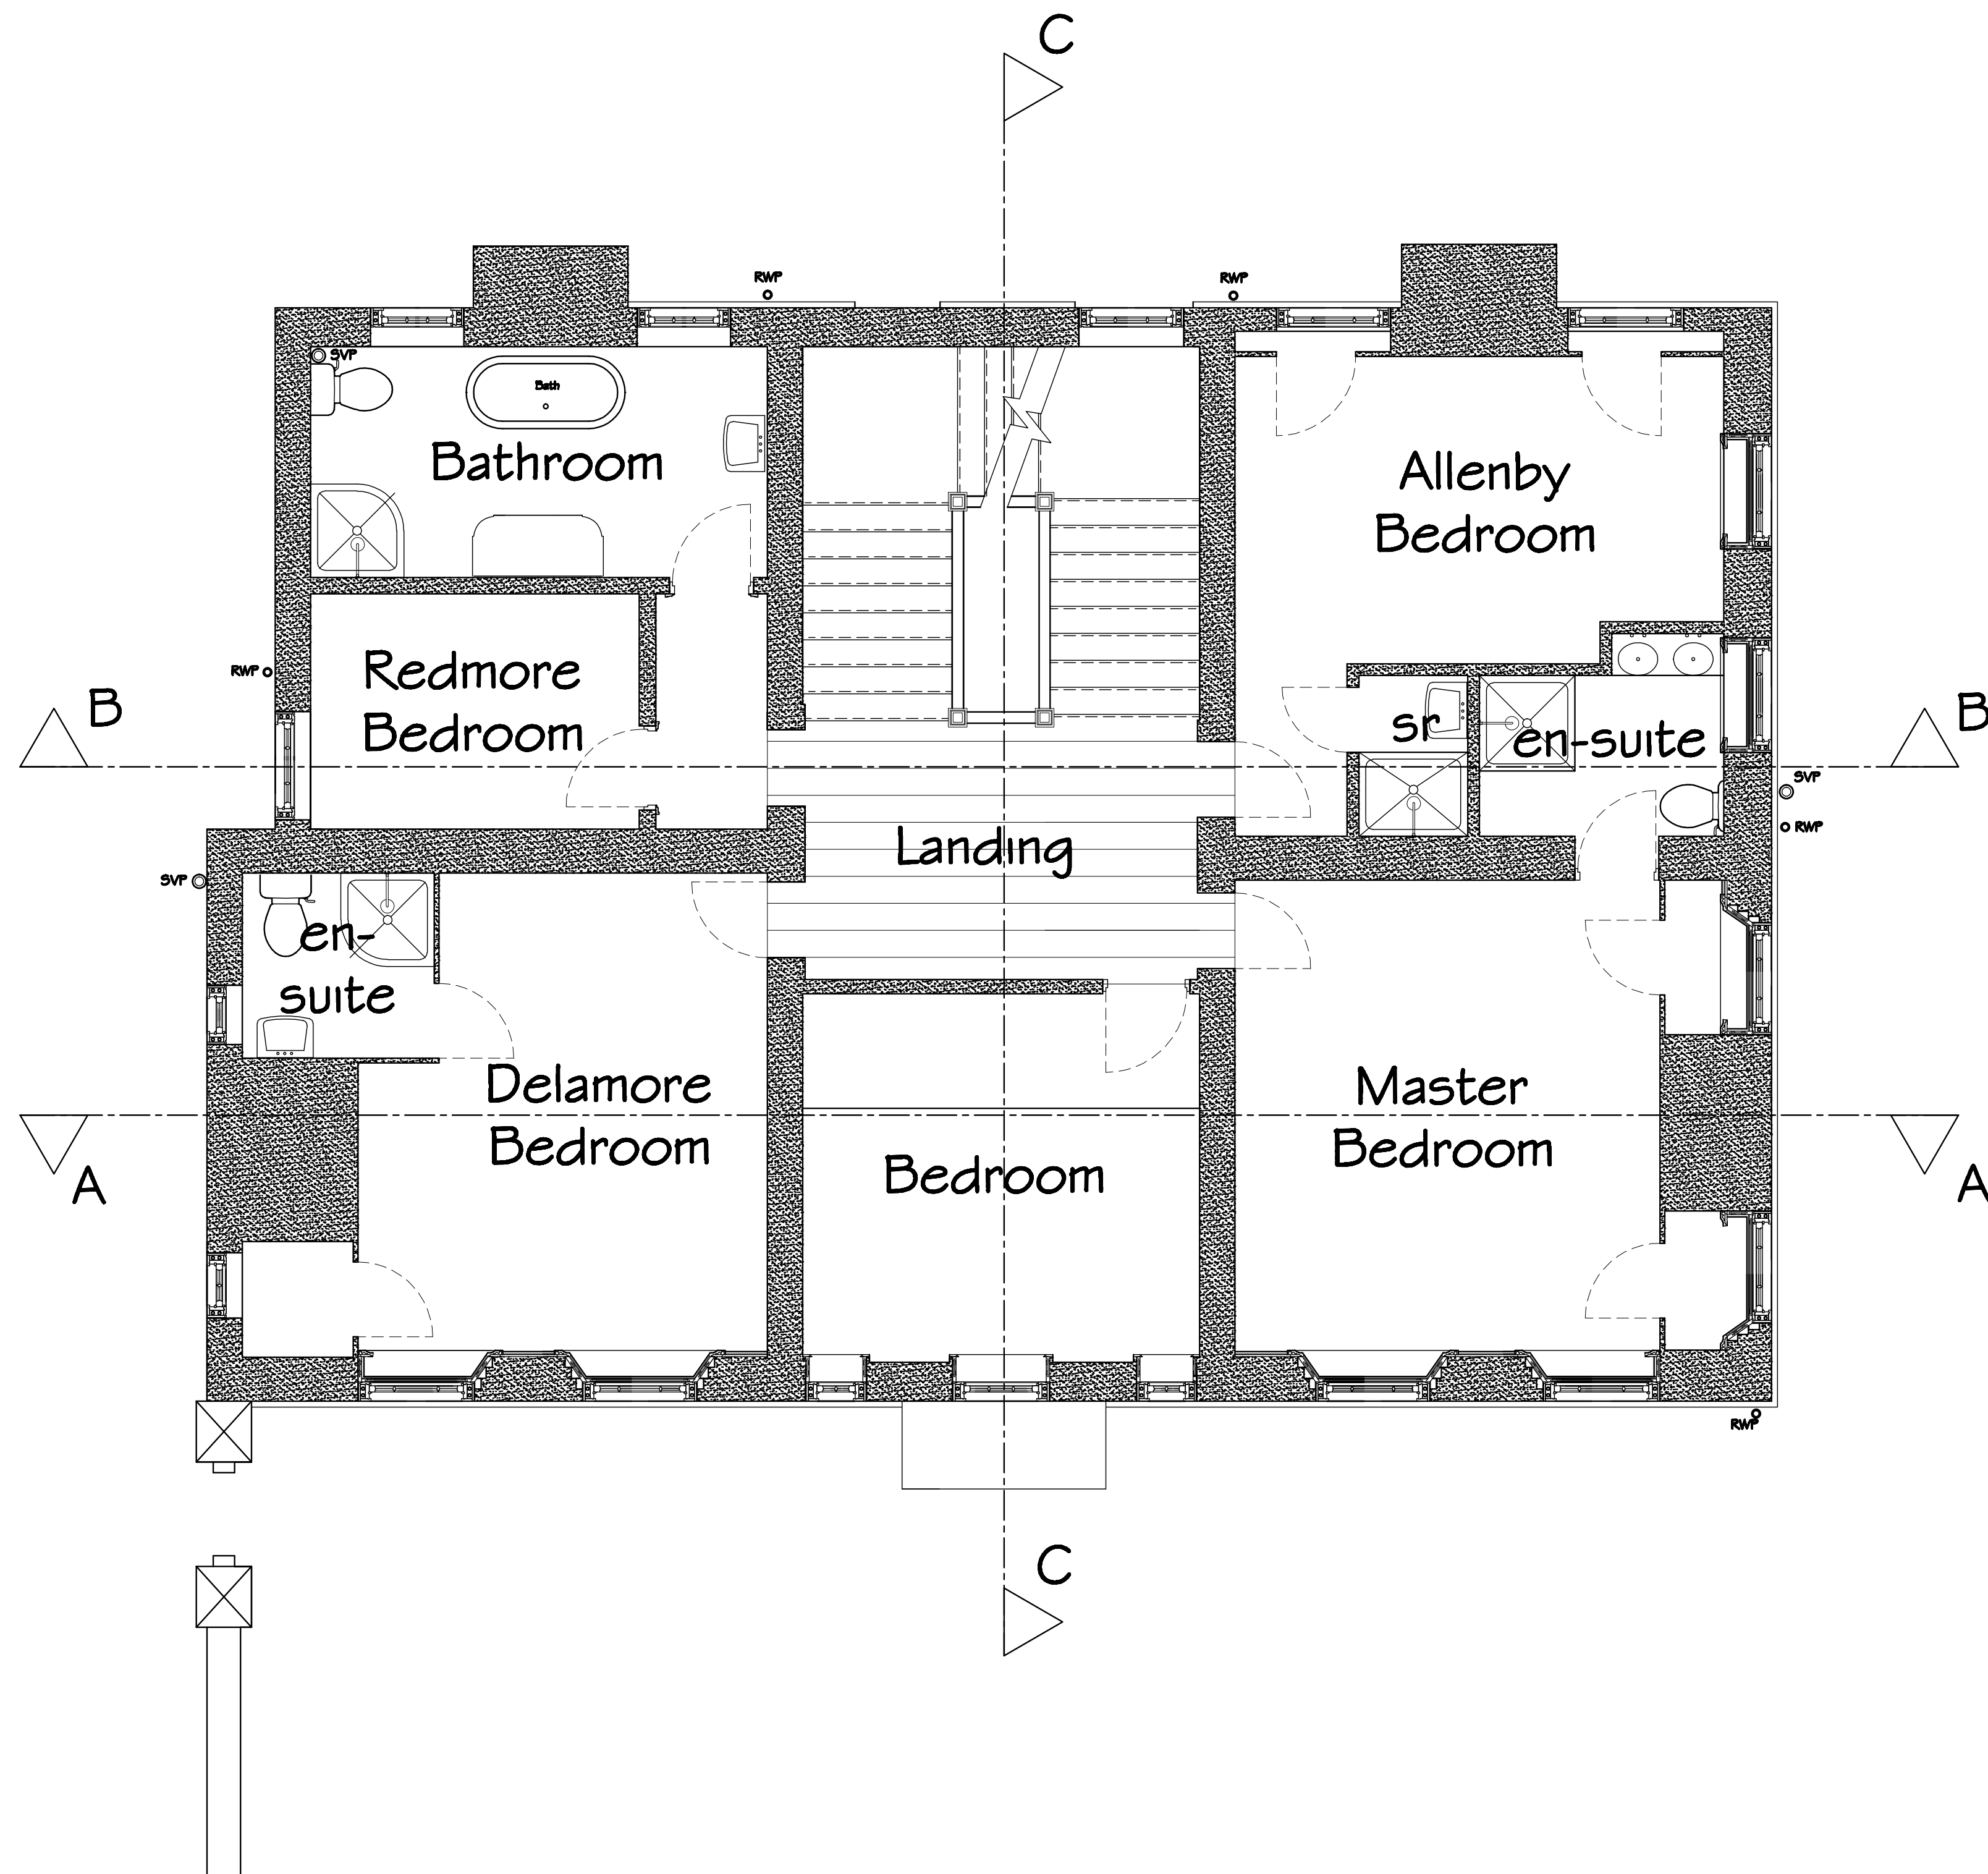


NOTES :
Do not scale from this drawing. If in doubt ask.

Rev	Date	Notes
©	Copyright	
PETER H. SLINGER B.A. (Hons.), Dip. Arch., R.I.B.A. CHARTERED ARCHITECT 140 Fletton Avenue, Old Fletton, Peterborough, PE2 8DA. Telephone 01733 564459 Fax 01733 358077		
Client		
Job Title		
Restoration of Cornice, Dormers and Chimney at Garnsgate Hall		
Drawing Title		
First Floor As Existing		
Drawn	JM	Checked PHS
Date	June 2014	Scale 1:50 @ A1
Dwg. No. PS/303/GH/05		Rev.