
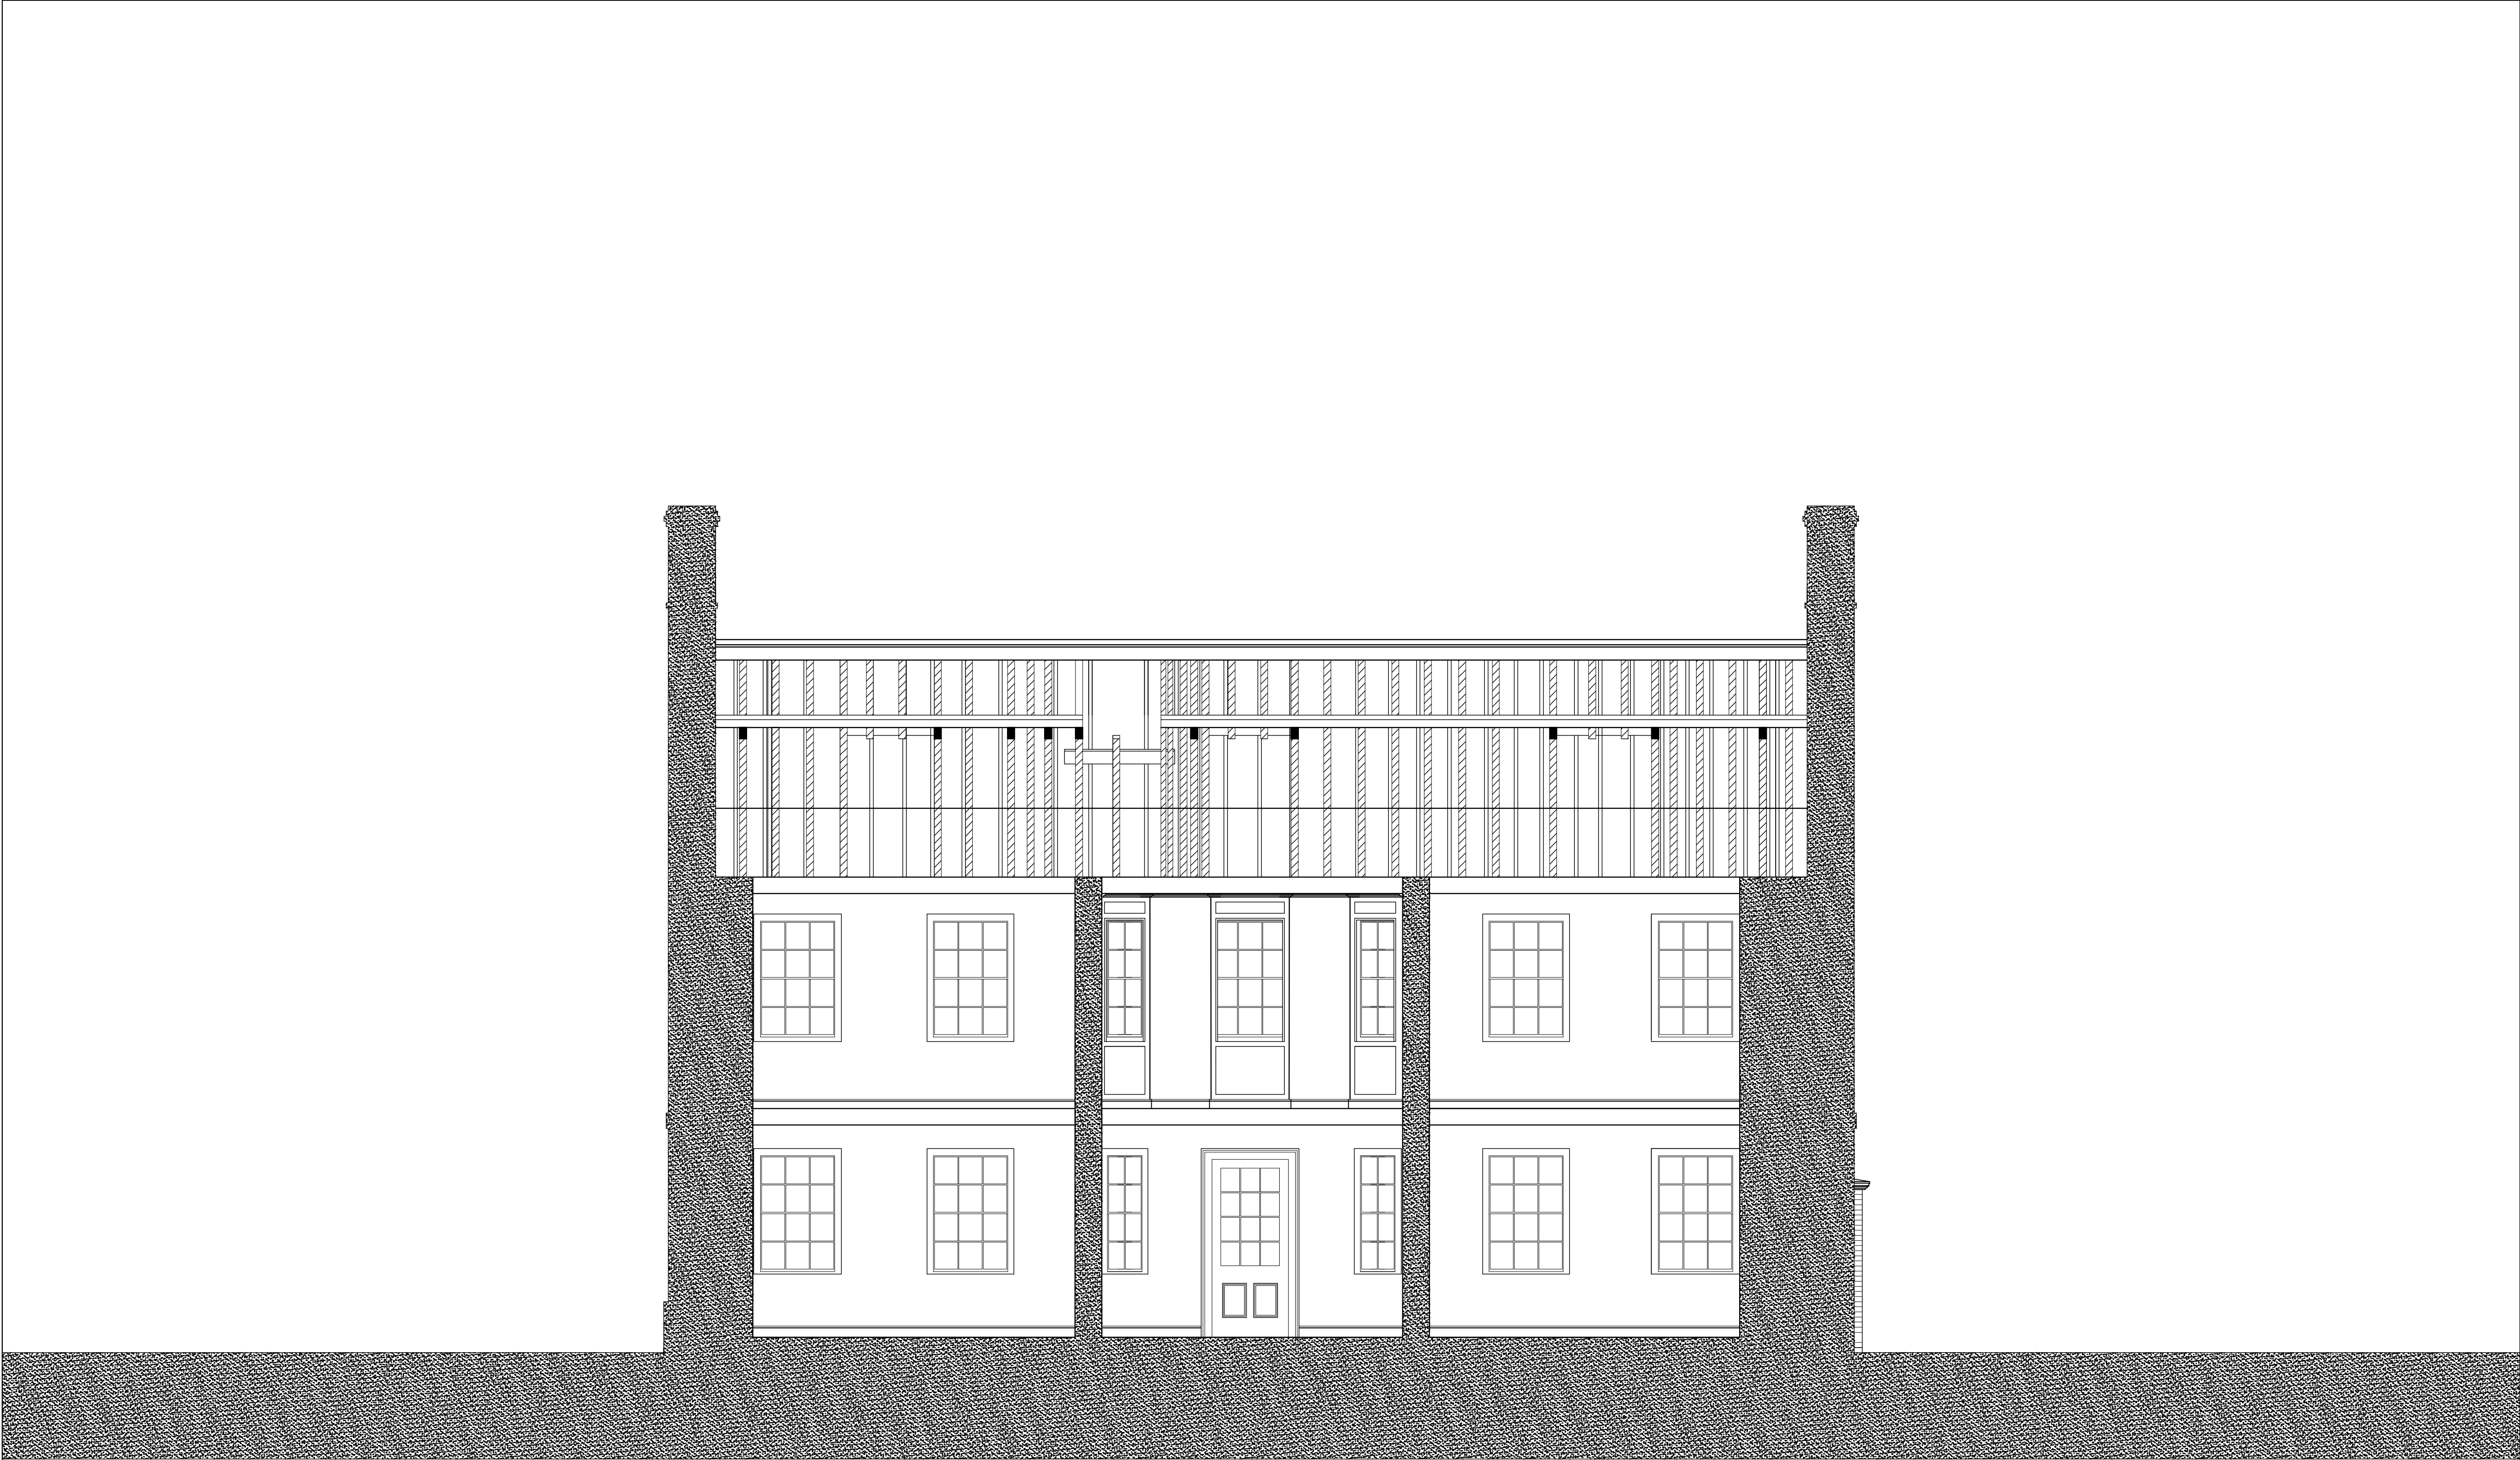


Scale (Metres)

NOTES :
Do not scale from this drawing. If in doubt ask.

Rev	Date	Notes

© Copyright

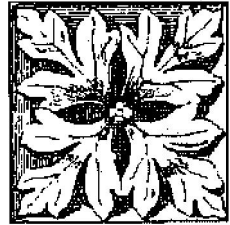

PETER H. SLINGER
B.A. (Hons.), Dip. Arch., R.I.B.A.
CHARTERED ARCHITECT

140 Fletton Avenue, Old Fletton,
Peterborough, PE2 8DA.

Telephone 01733 564459
Fax 01733 358077

Client

Job Title

Restoration of Cornice,
Dormers and Chimney at
Garnsgate Hall

Drawing Title

Section A-A
As Existing

Drawn	JM	Checked	PHS
Date	June 2014	Scale	1:50 @ A1
Dwg. No.	PS/303/GH/1 1	Rev.	