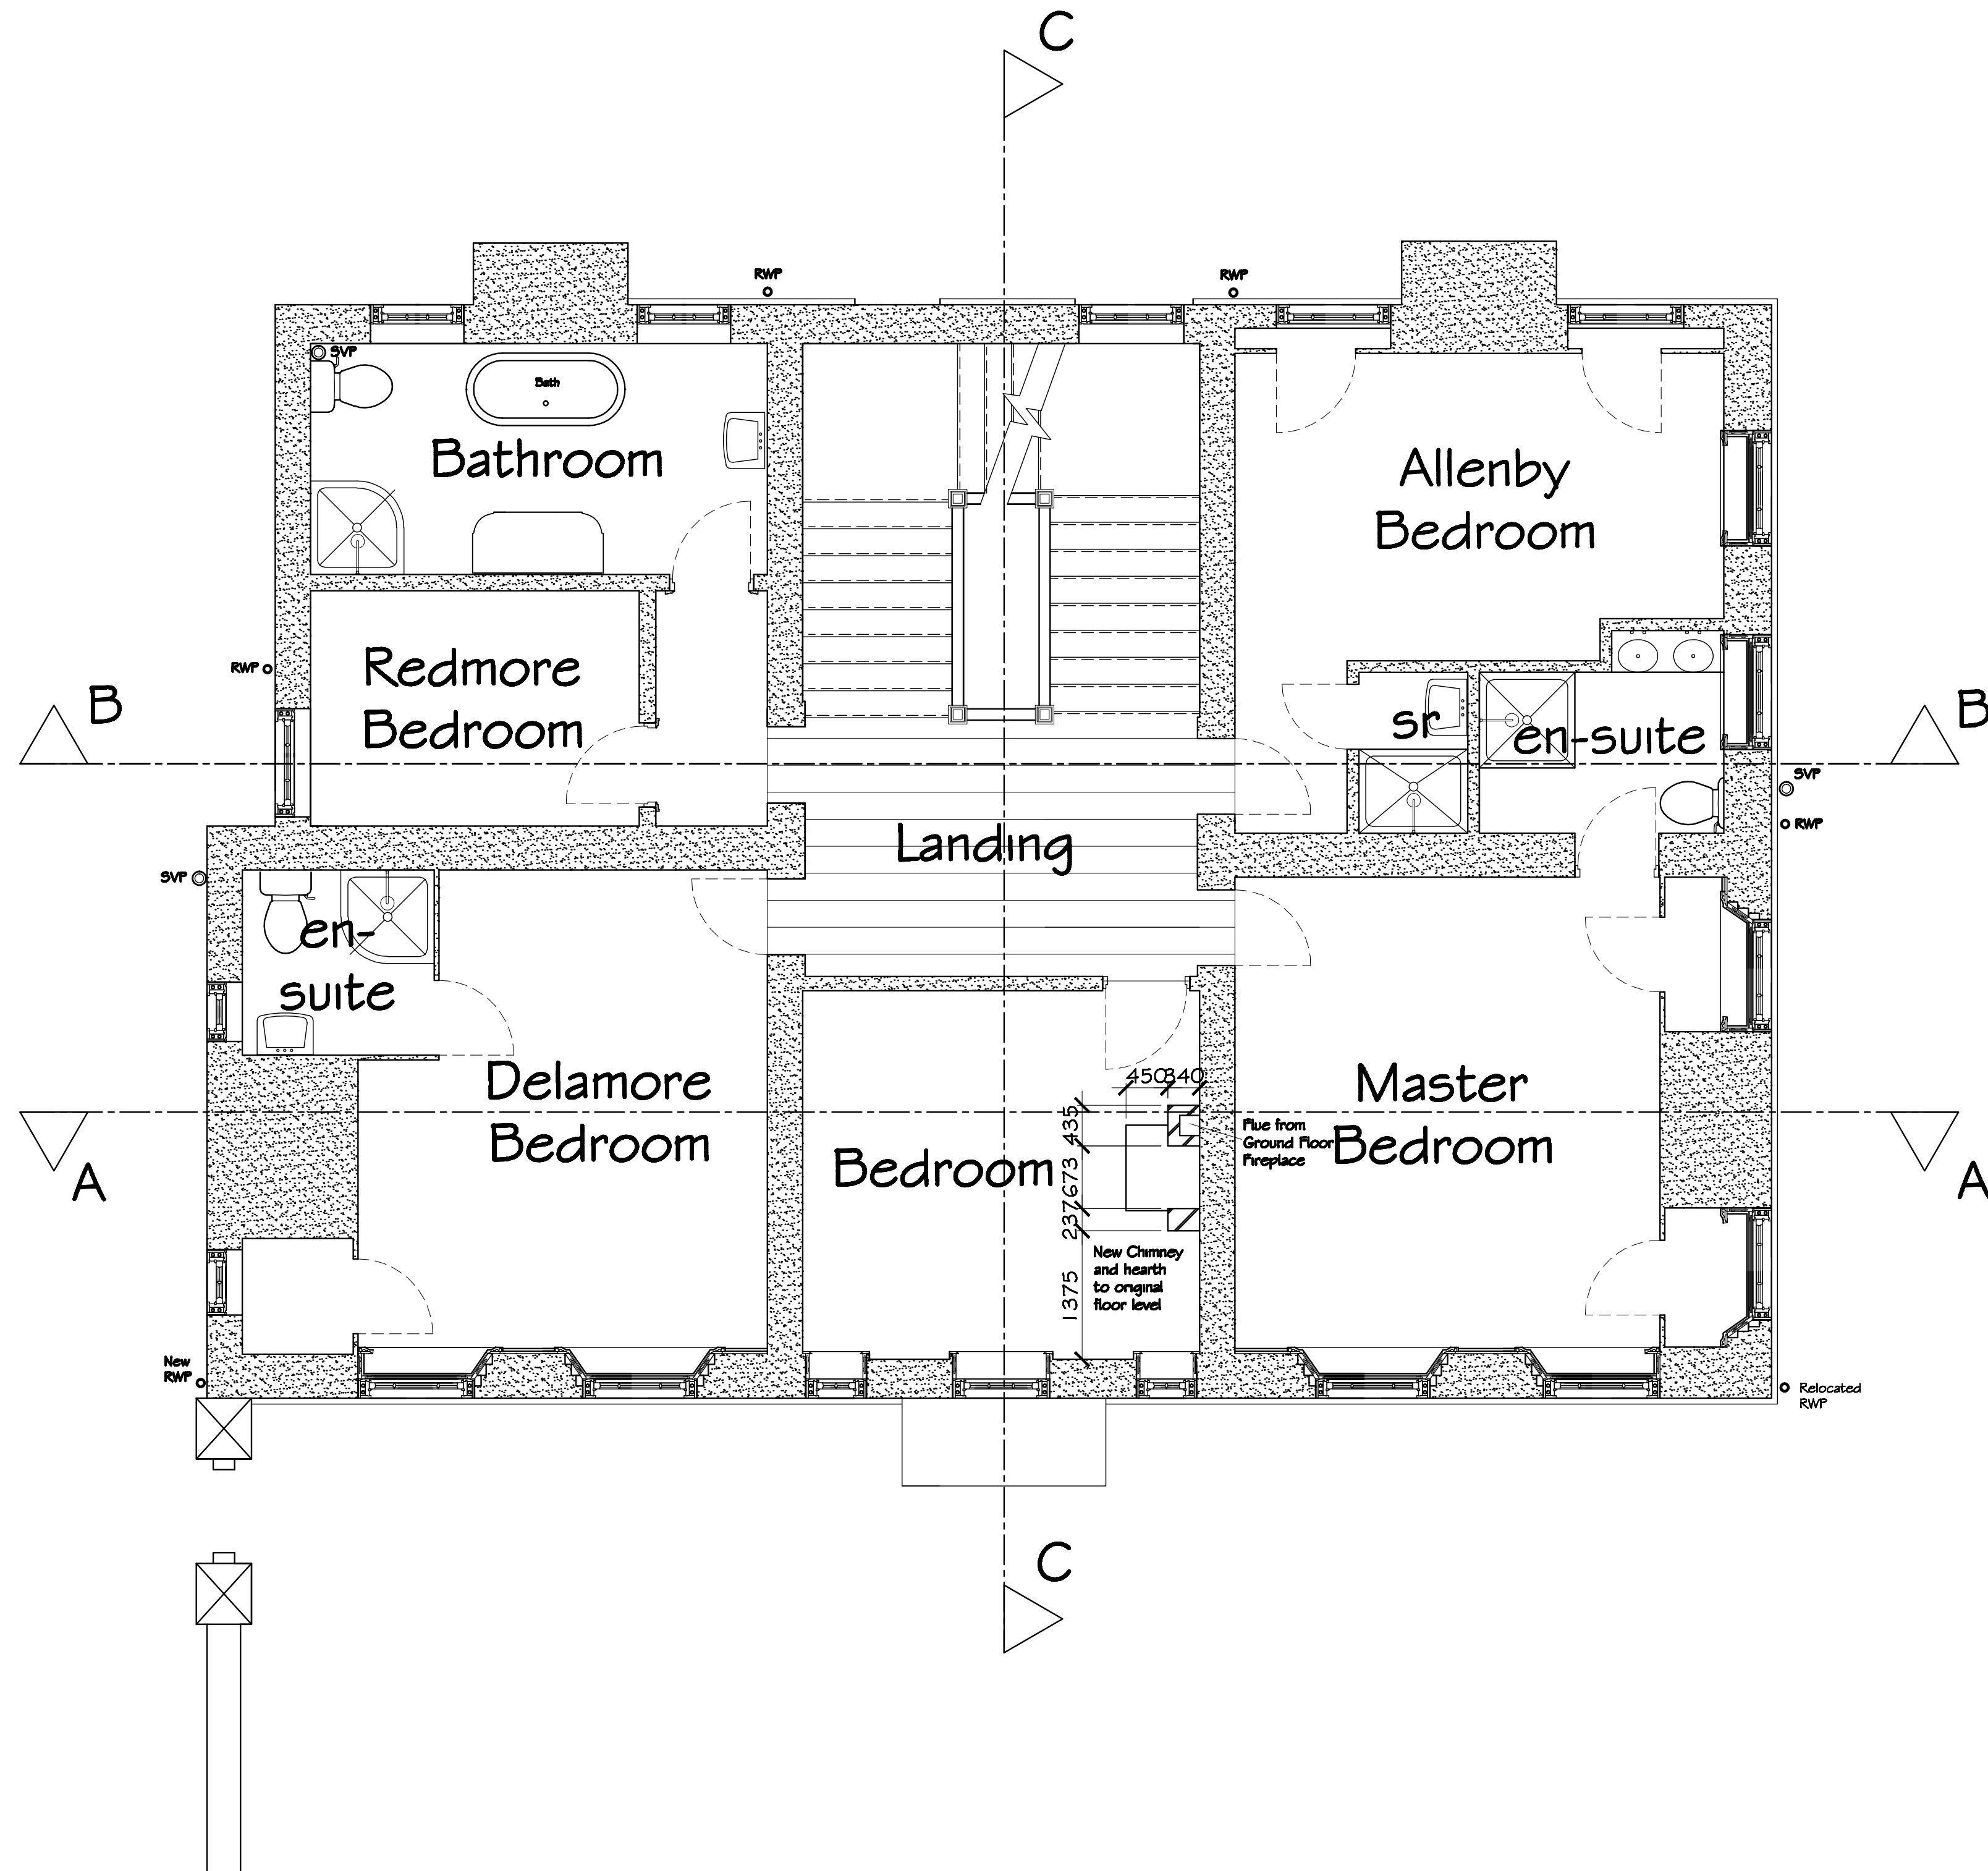
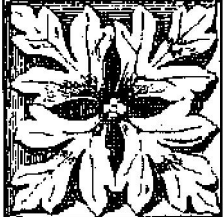


Scale (Metres)

NOTES :
Do not scale from this drawing. If in doubt ask.

Rev	Date	Notes
©	Copyright	

 **PETER H. SLINGER**
B.A. (Hons.), Dip. Arch., R.I.B.A.
CHARTERED ARCHITECT

140 Fletton Avenue, Old Fletton,
Peterborough, PE2 8DA.
Telephone 01733 564459
Fax 01733 358077

Client

Job Title

Restoration of Cornice,
Dormers and Chimney at
Garnsgate Hall

Drawing Title
**First Floor
As Proposed**

Drawn	JM	Checked	PHS
-------	----	---------	-----

Date	June 2014	Scale	1:50 @ A1
------	-----------	-------	-----------

Dwg. No.	PS/303/GH/24	Rev.	
----------	--------------	------	--