



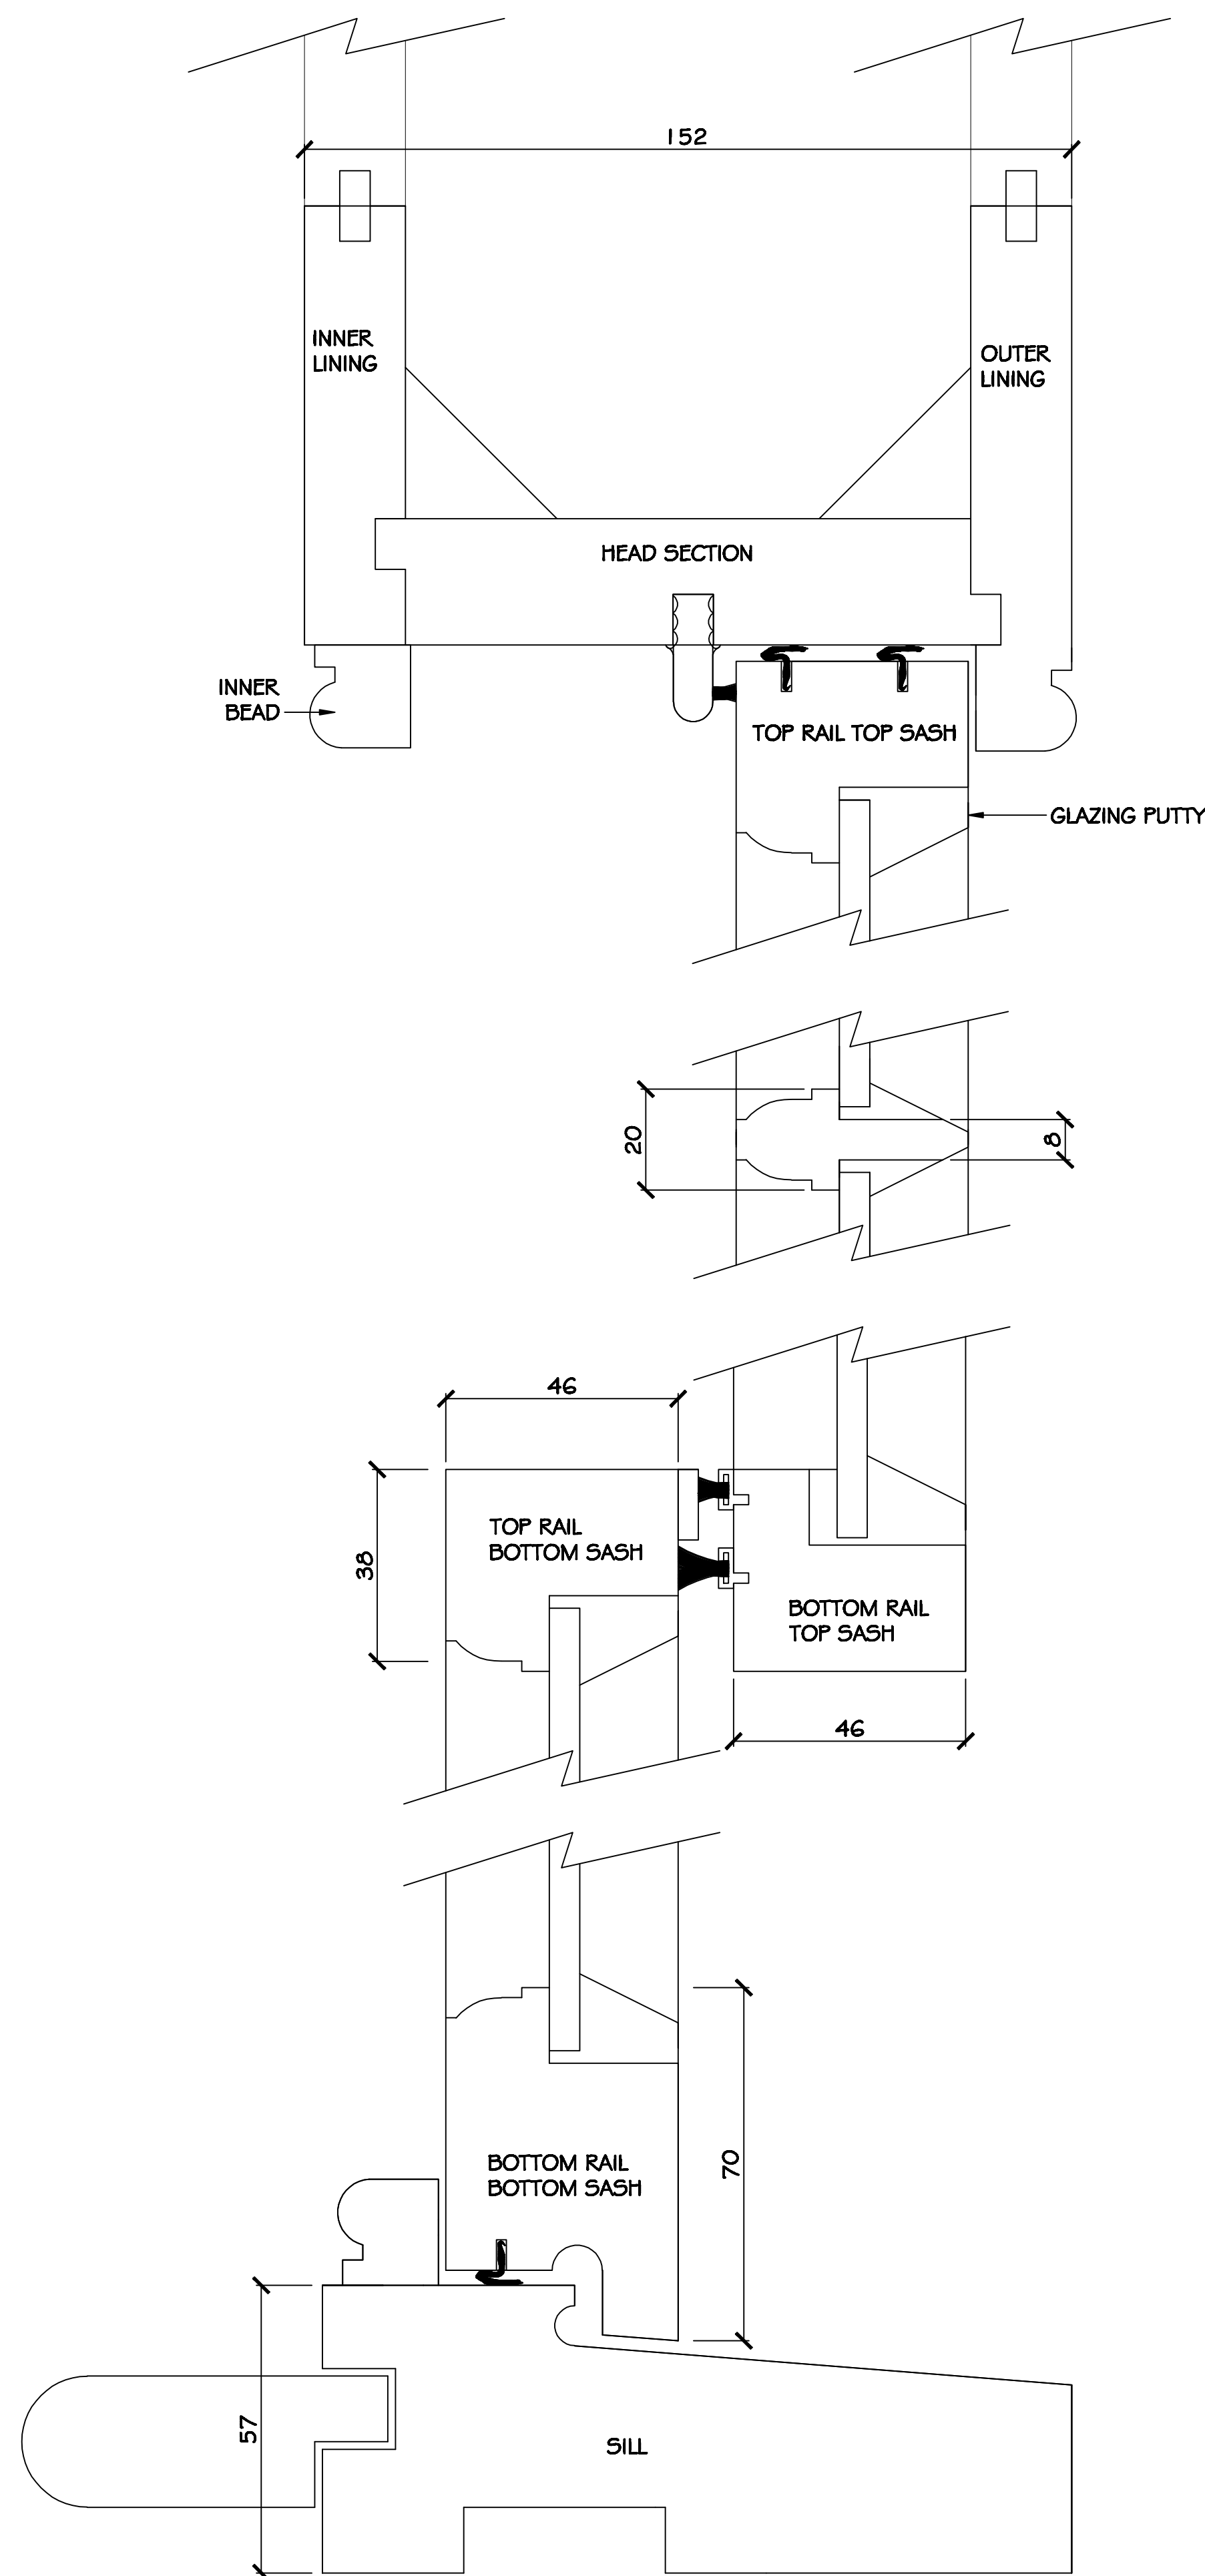

VERTICAL SECTION

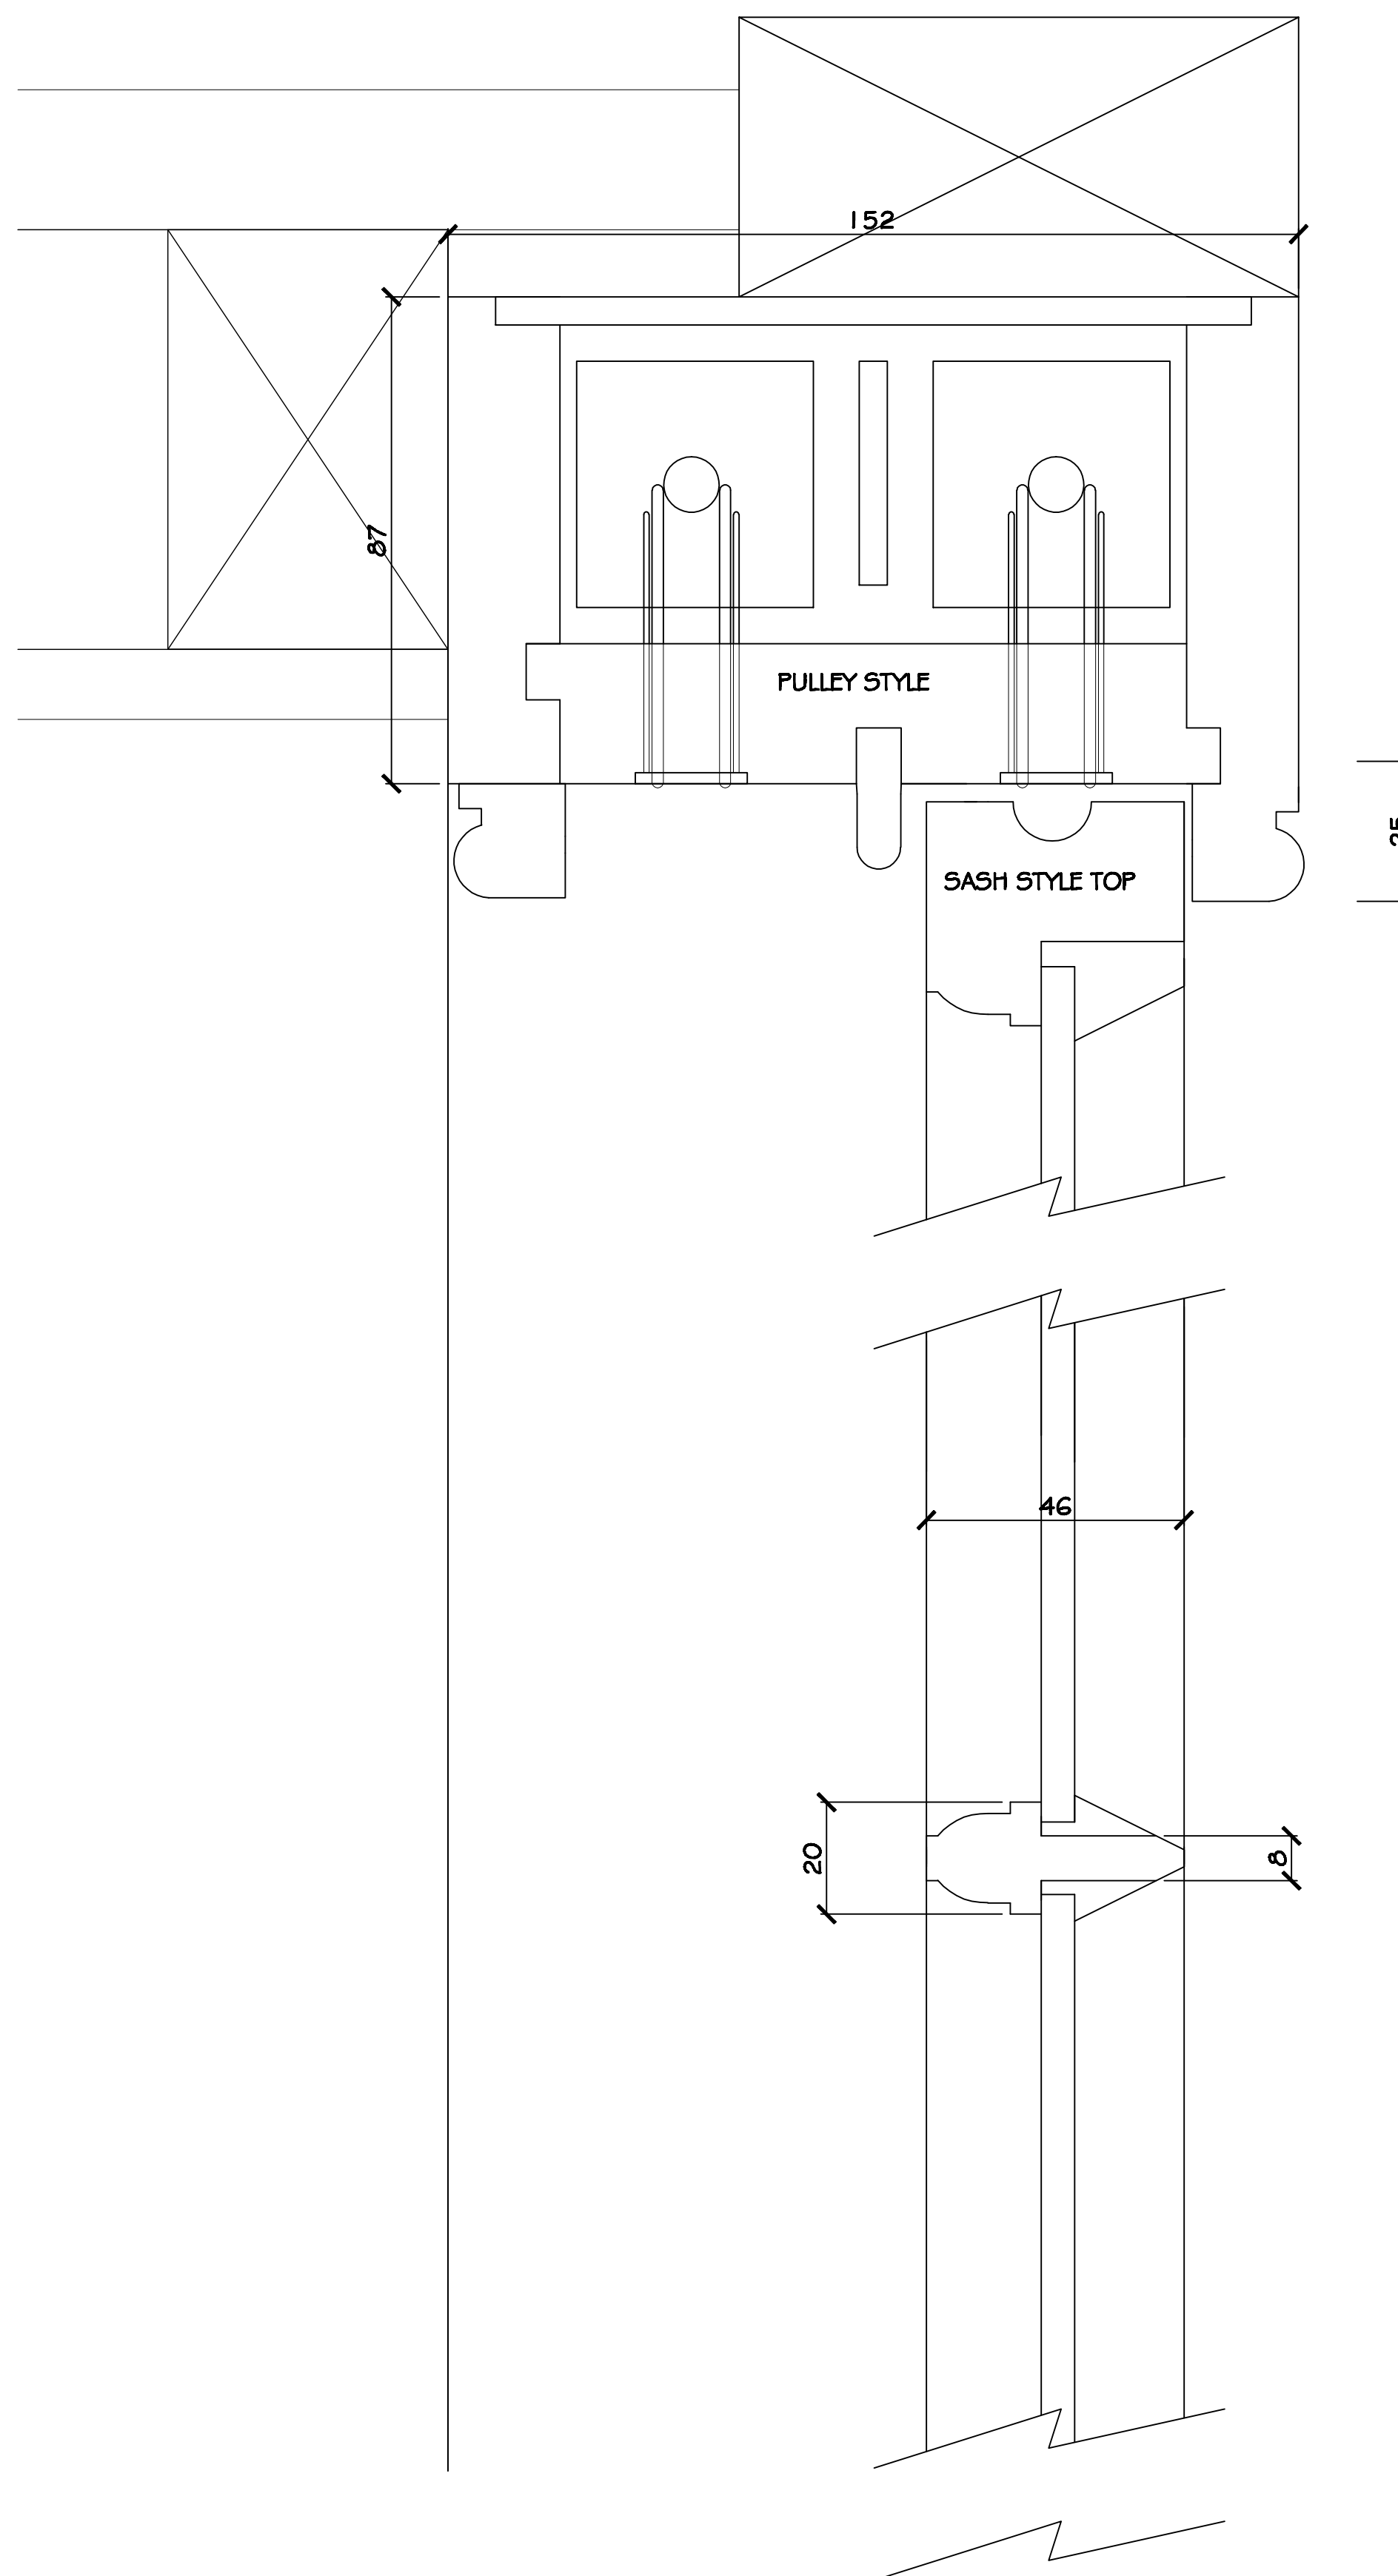

HORIZONTAL SECTION THROUGH JAMB

NOTES:


DO NOT SCALE THIS DRAWING - ONLY FIGURED DIMENSIONS SHALL BE USED.

ALL DISCREPANCIES TO BE REFERED TO THE ARCHITECT BEFORE COMMENCING.

THIS DRAWING IS COPYRIGHT

Rev	Date	Notes
-----	------	-------

© Copyright

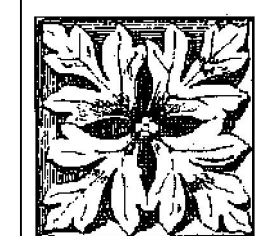

PETER H. SLINGER
B.A. (Hons.), Dip. Arch., R.I.B.A.

CHARTERED ARCHITECT

140 Fletton Avenue, Old Fletton,
Peterborough, PE2 8DA.

Telephone 01733 564459
Fax 01733 358077

Client

Job Title

Restoration of
Cornice, Dormers
and Chimney at
Garnsgate Hall

Drawing Title

Dormer Sash
Details

Drawn

JM

Checked

PHS

Date

June 2014

Scale

1:1 @ A1

Dwg. No.

PS/303/GH/45

Rev.