
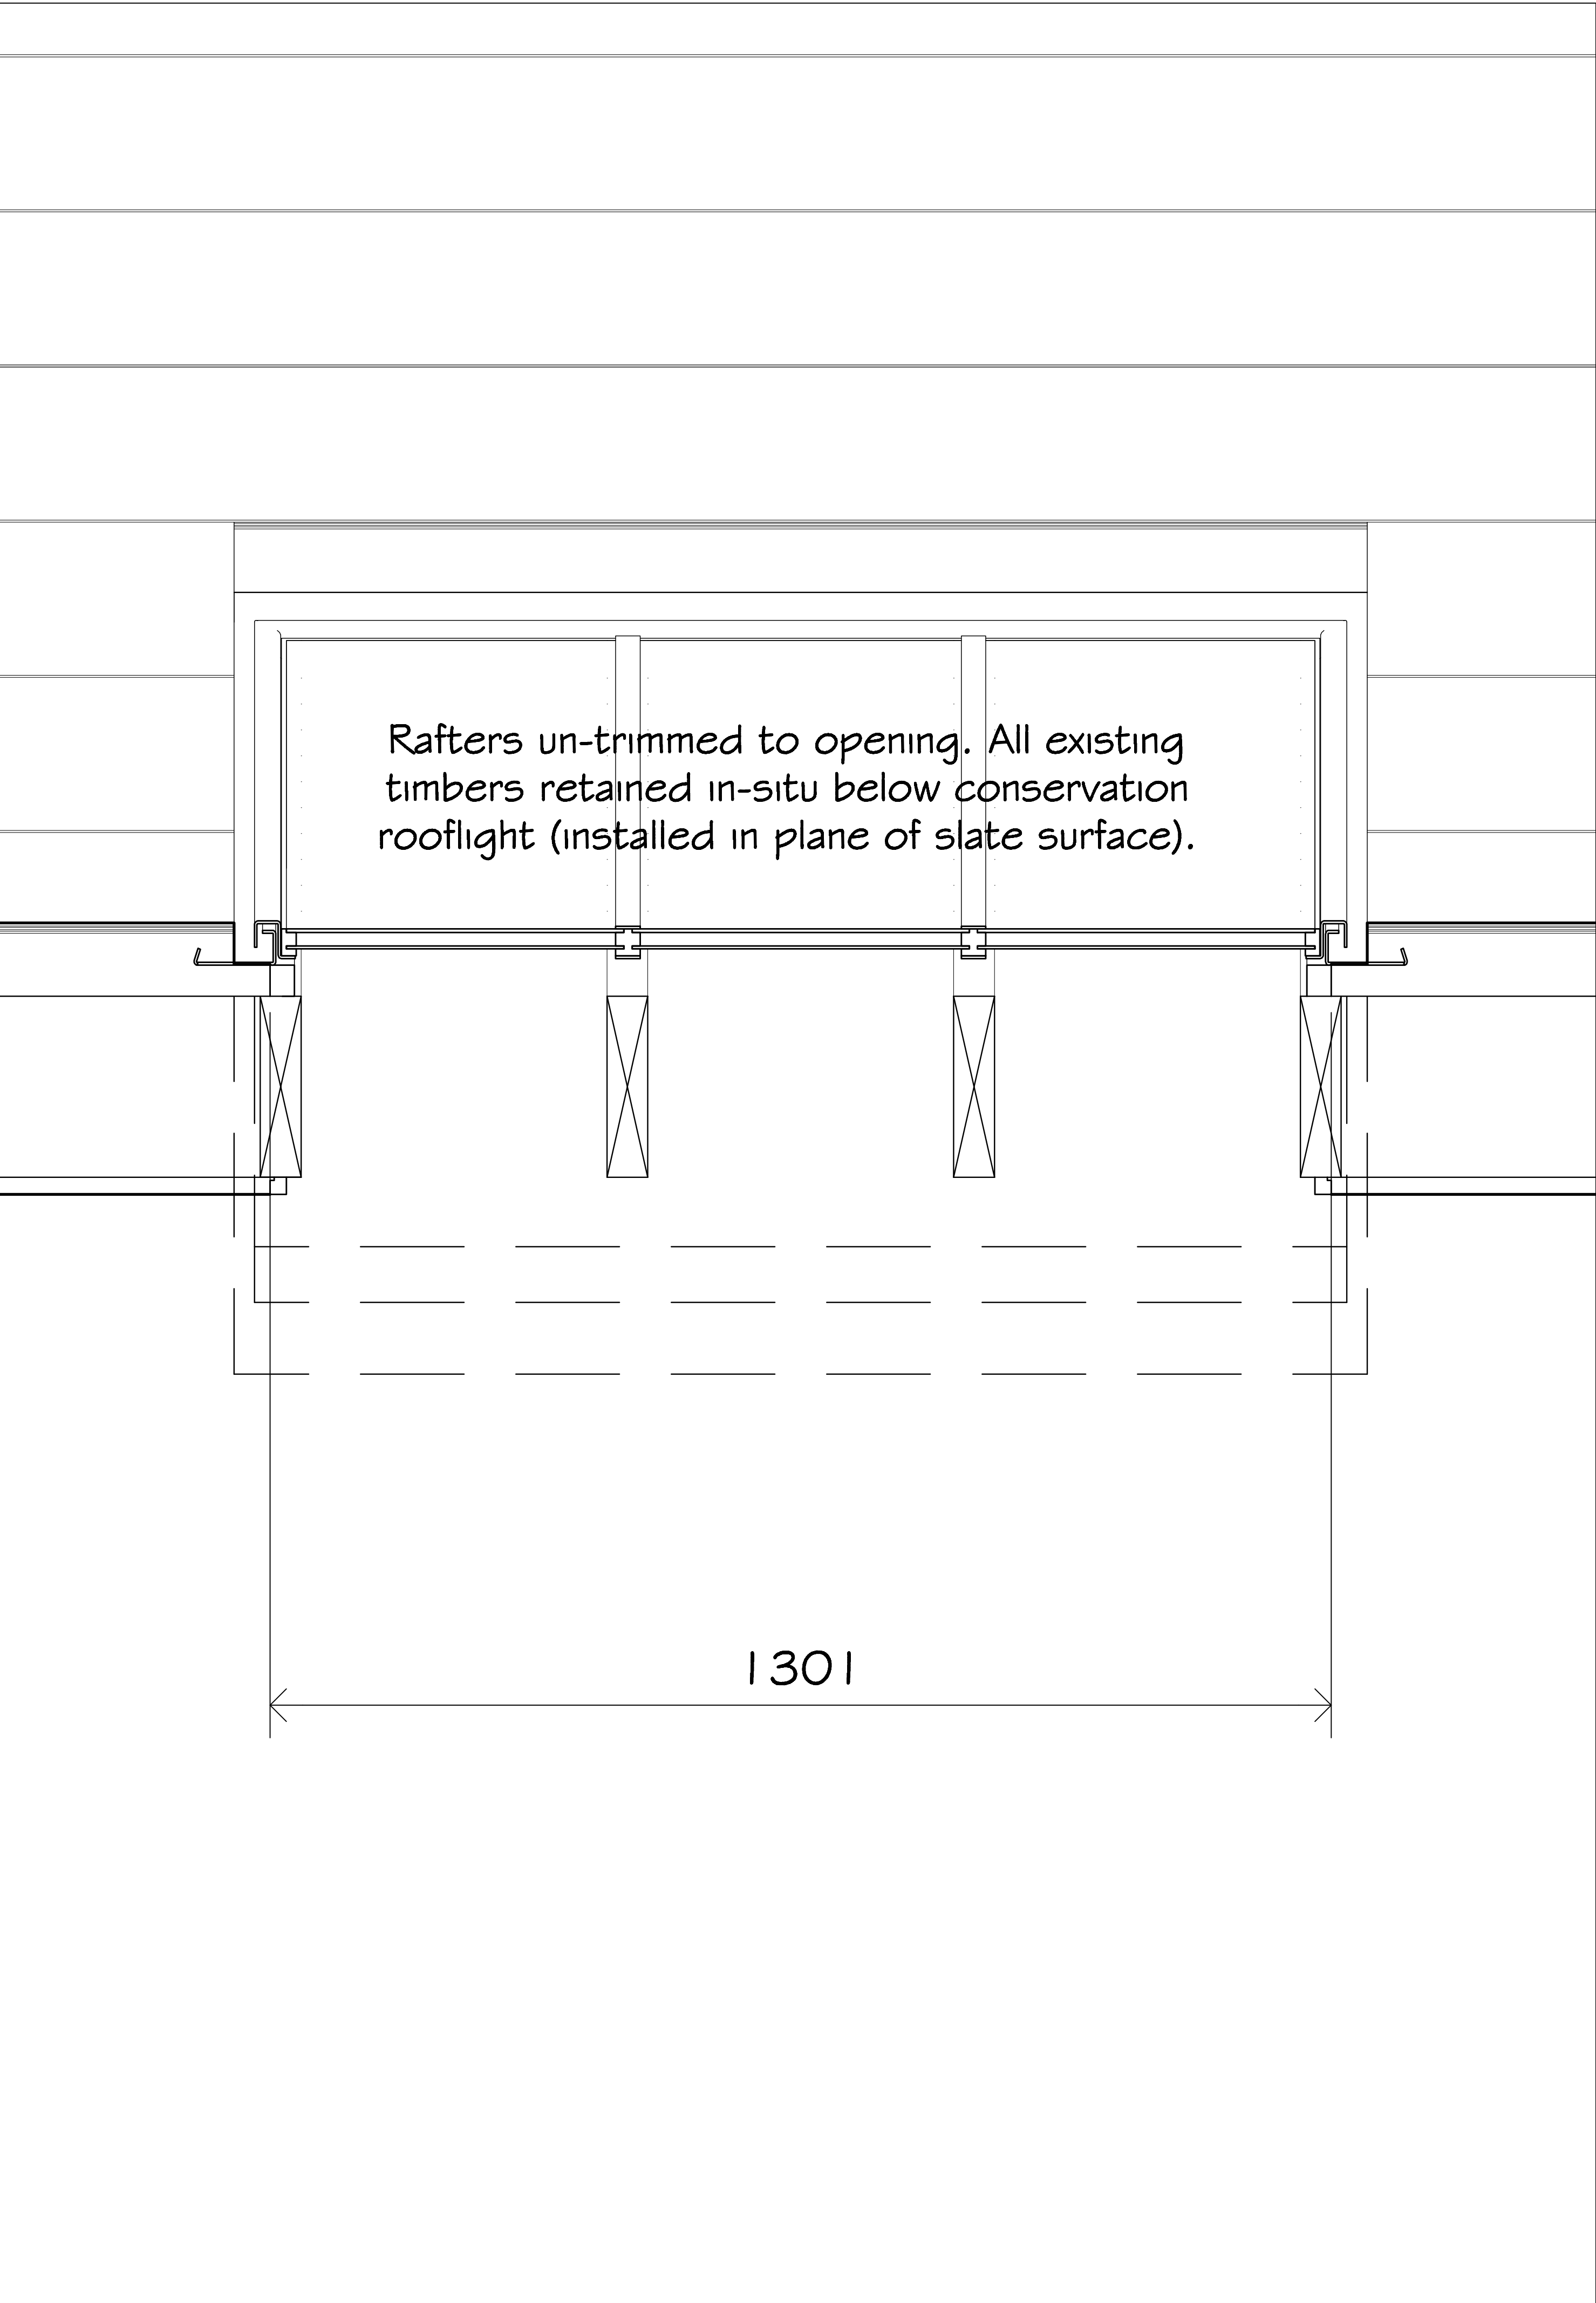


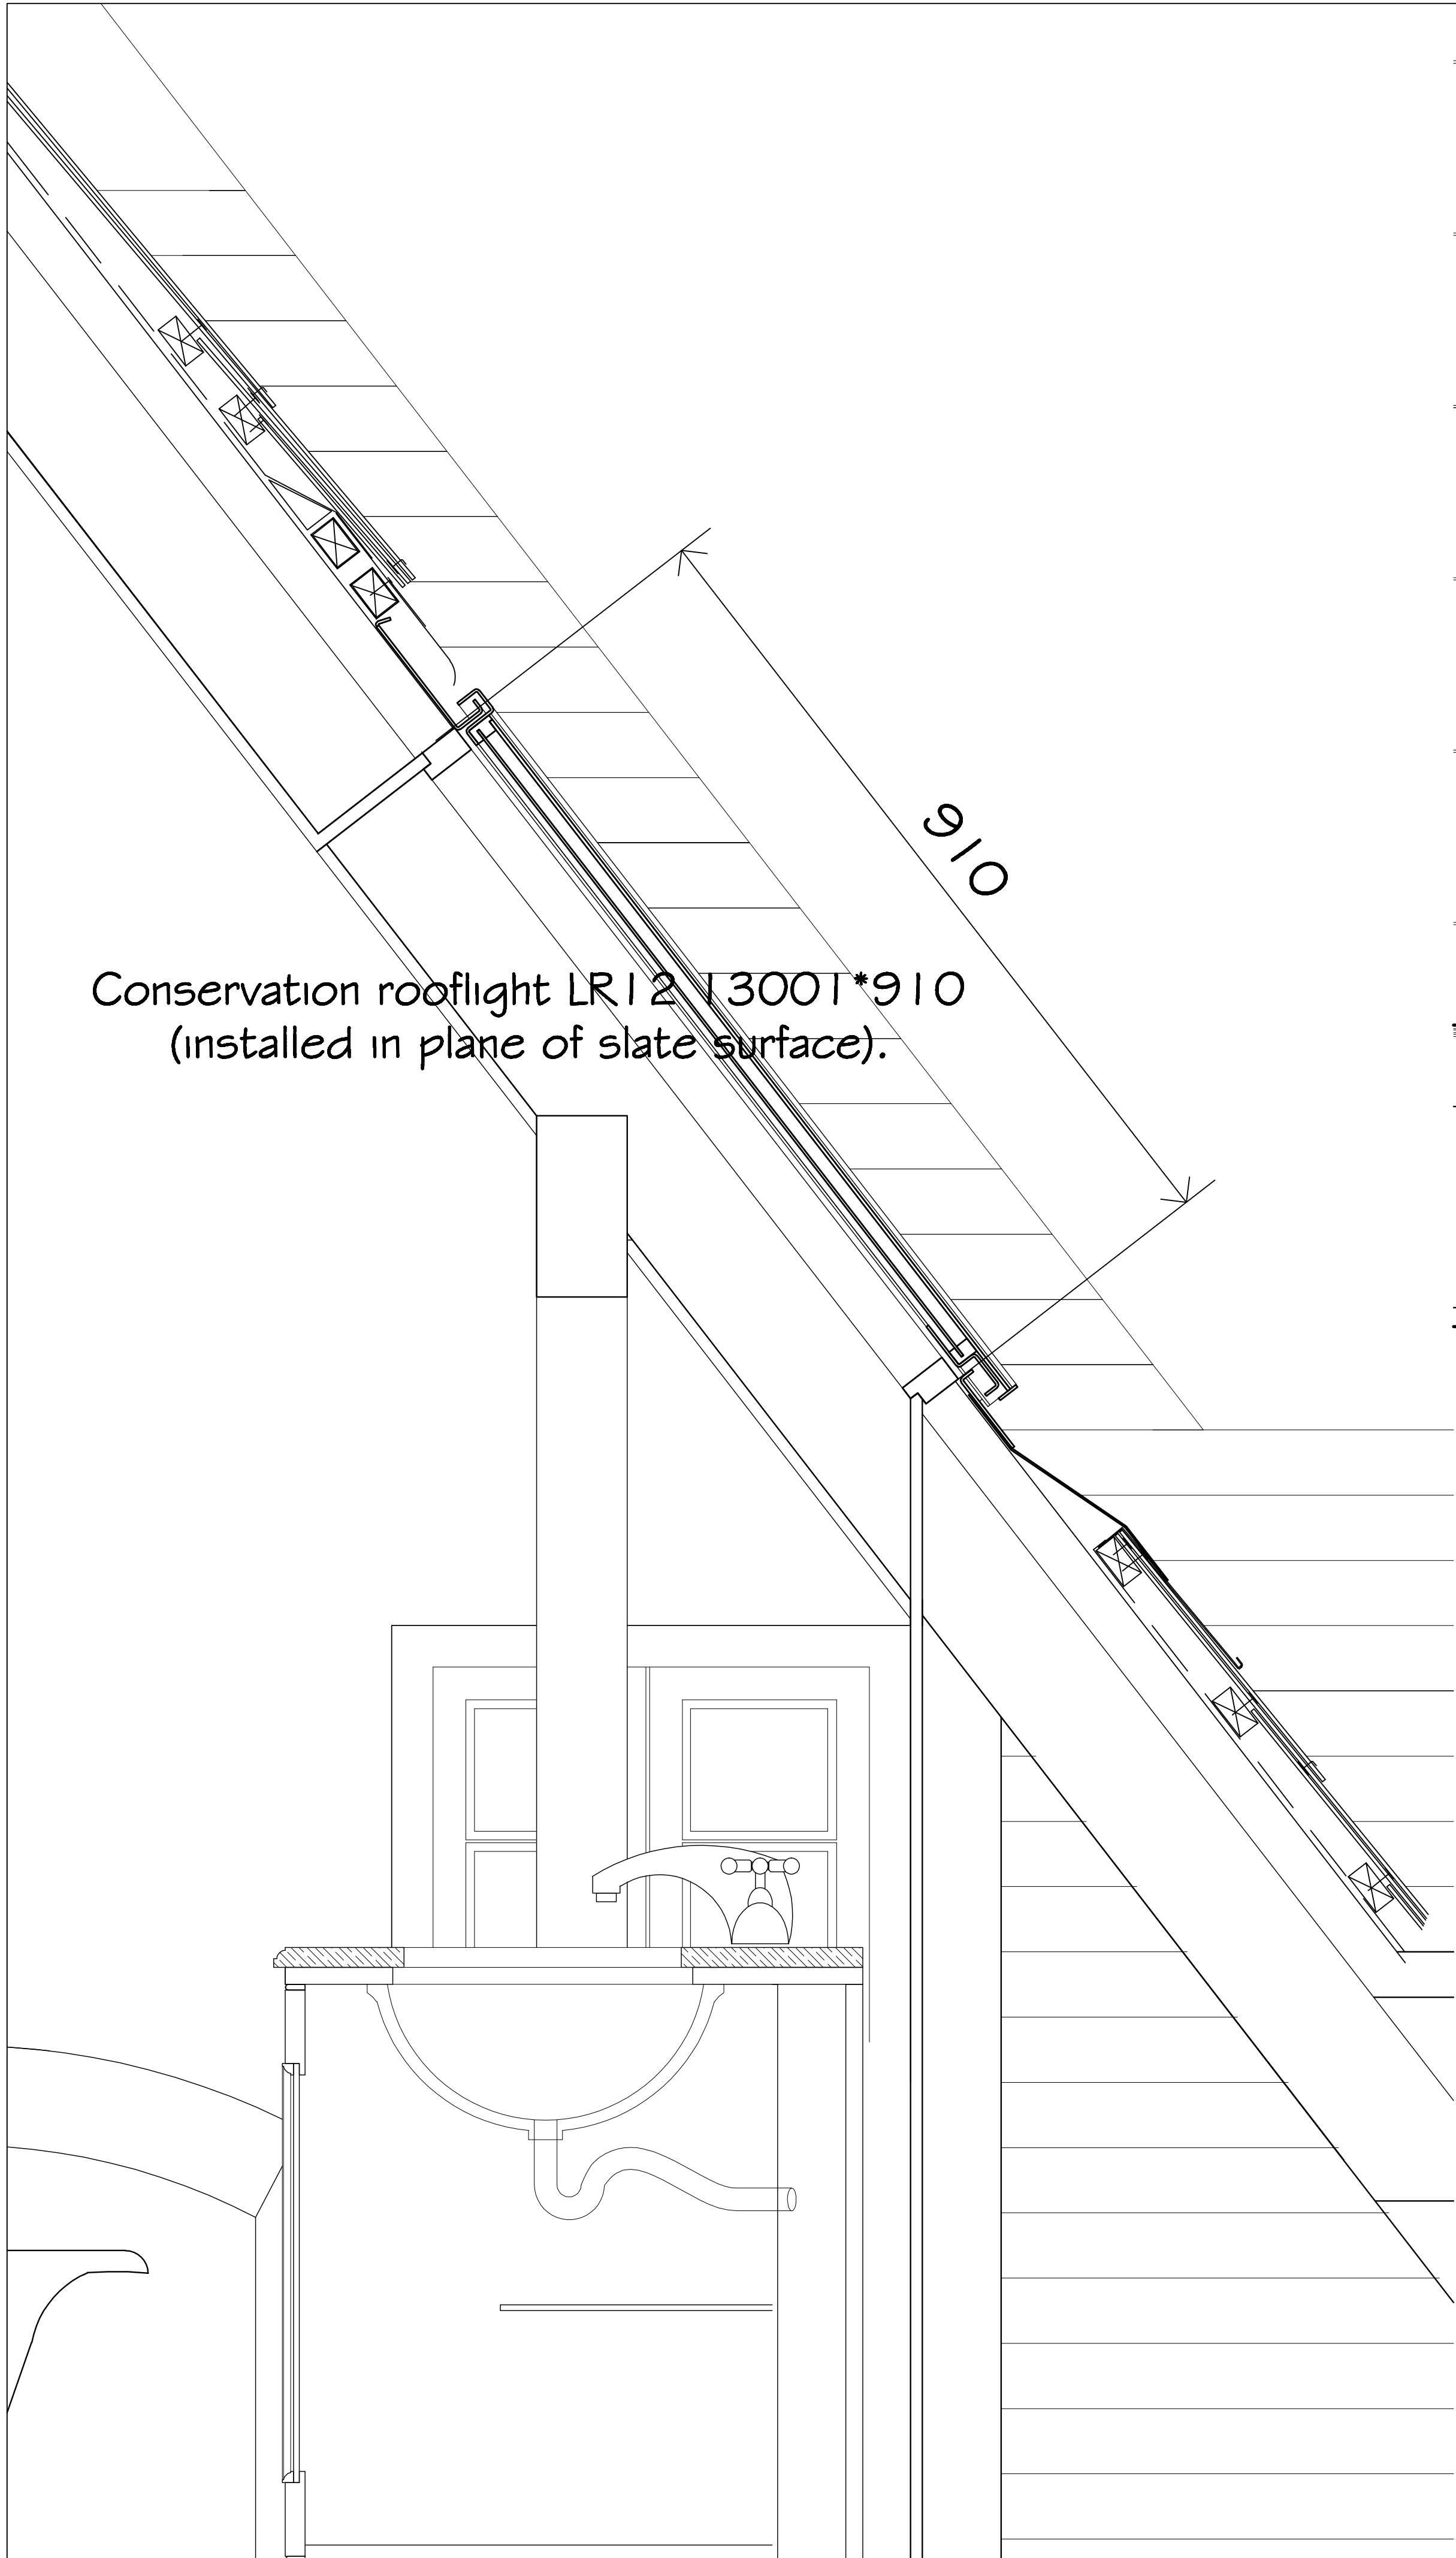


NOTES:

DO NOT SCALE THIS DRAWING - ONLY FIGURED DIMENSIONS SHALL BE USED.

ALL DISCREPANCIES TO BE REFERRED TO THE ARCHITECT BEFORE COMMENCING.

THIS DRAWING IS COPYRIGHT

Rev	Date	Notes
©	Copyright	

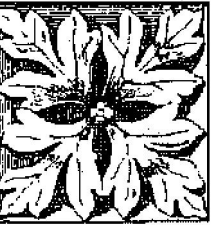

PETER H. SLINGER
B.A. (Hons.), Dip. Arch., R.I.B.A.
CHARTERED ARCHITECT

140 Fletton Avenue, Old Fletton,
Peterborough, PE2 8DA.

Telephone 01733 564459
Fax 01733 358077

Client

Job Title Restoration of
Cornice, Dormers
and Chimney at
Garnsgate Hall

Drawing Title

**Bathroom Rooflight
Details**

Drawn	JM	Checked	PHS
Date	June 2014	Scale	1:5 @ A1

Dwg. No.	PS/303/GH/47	Rev.	
----------	--------------	------	--