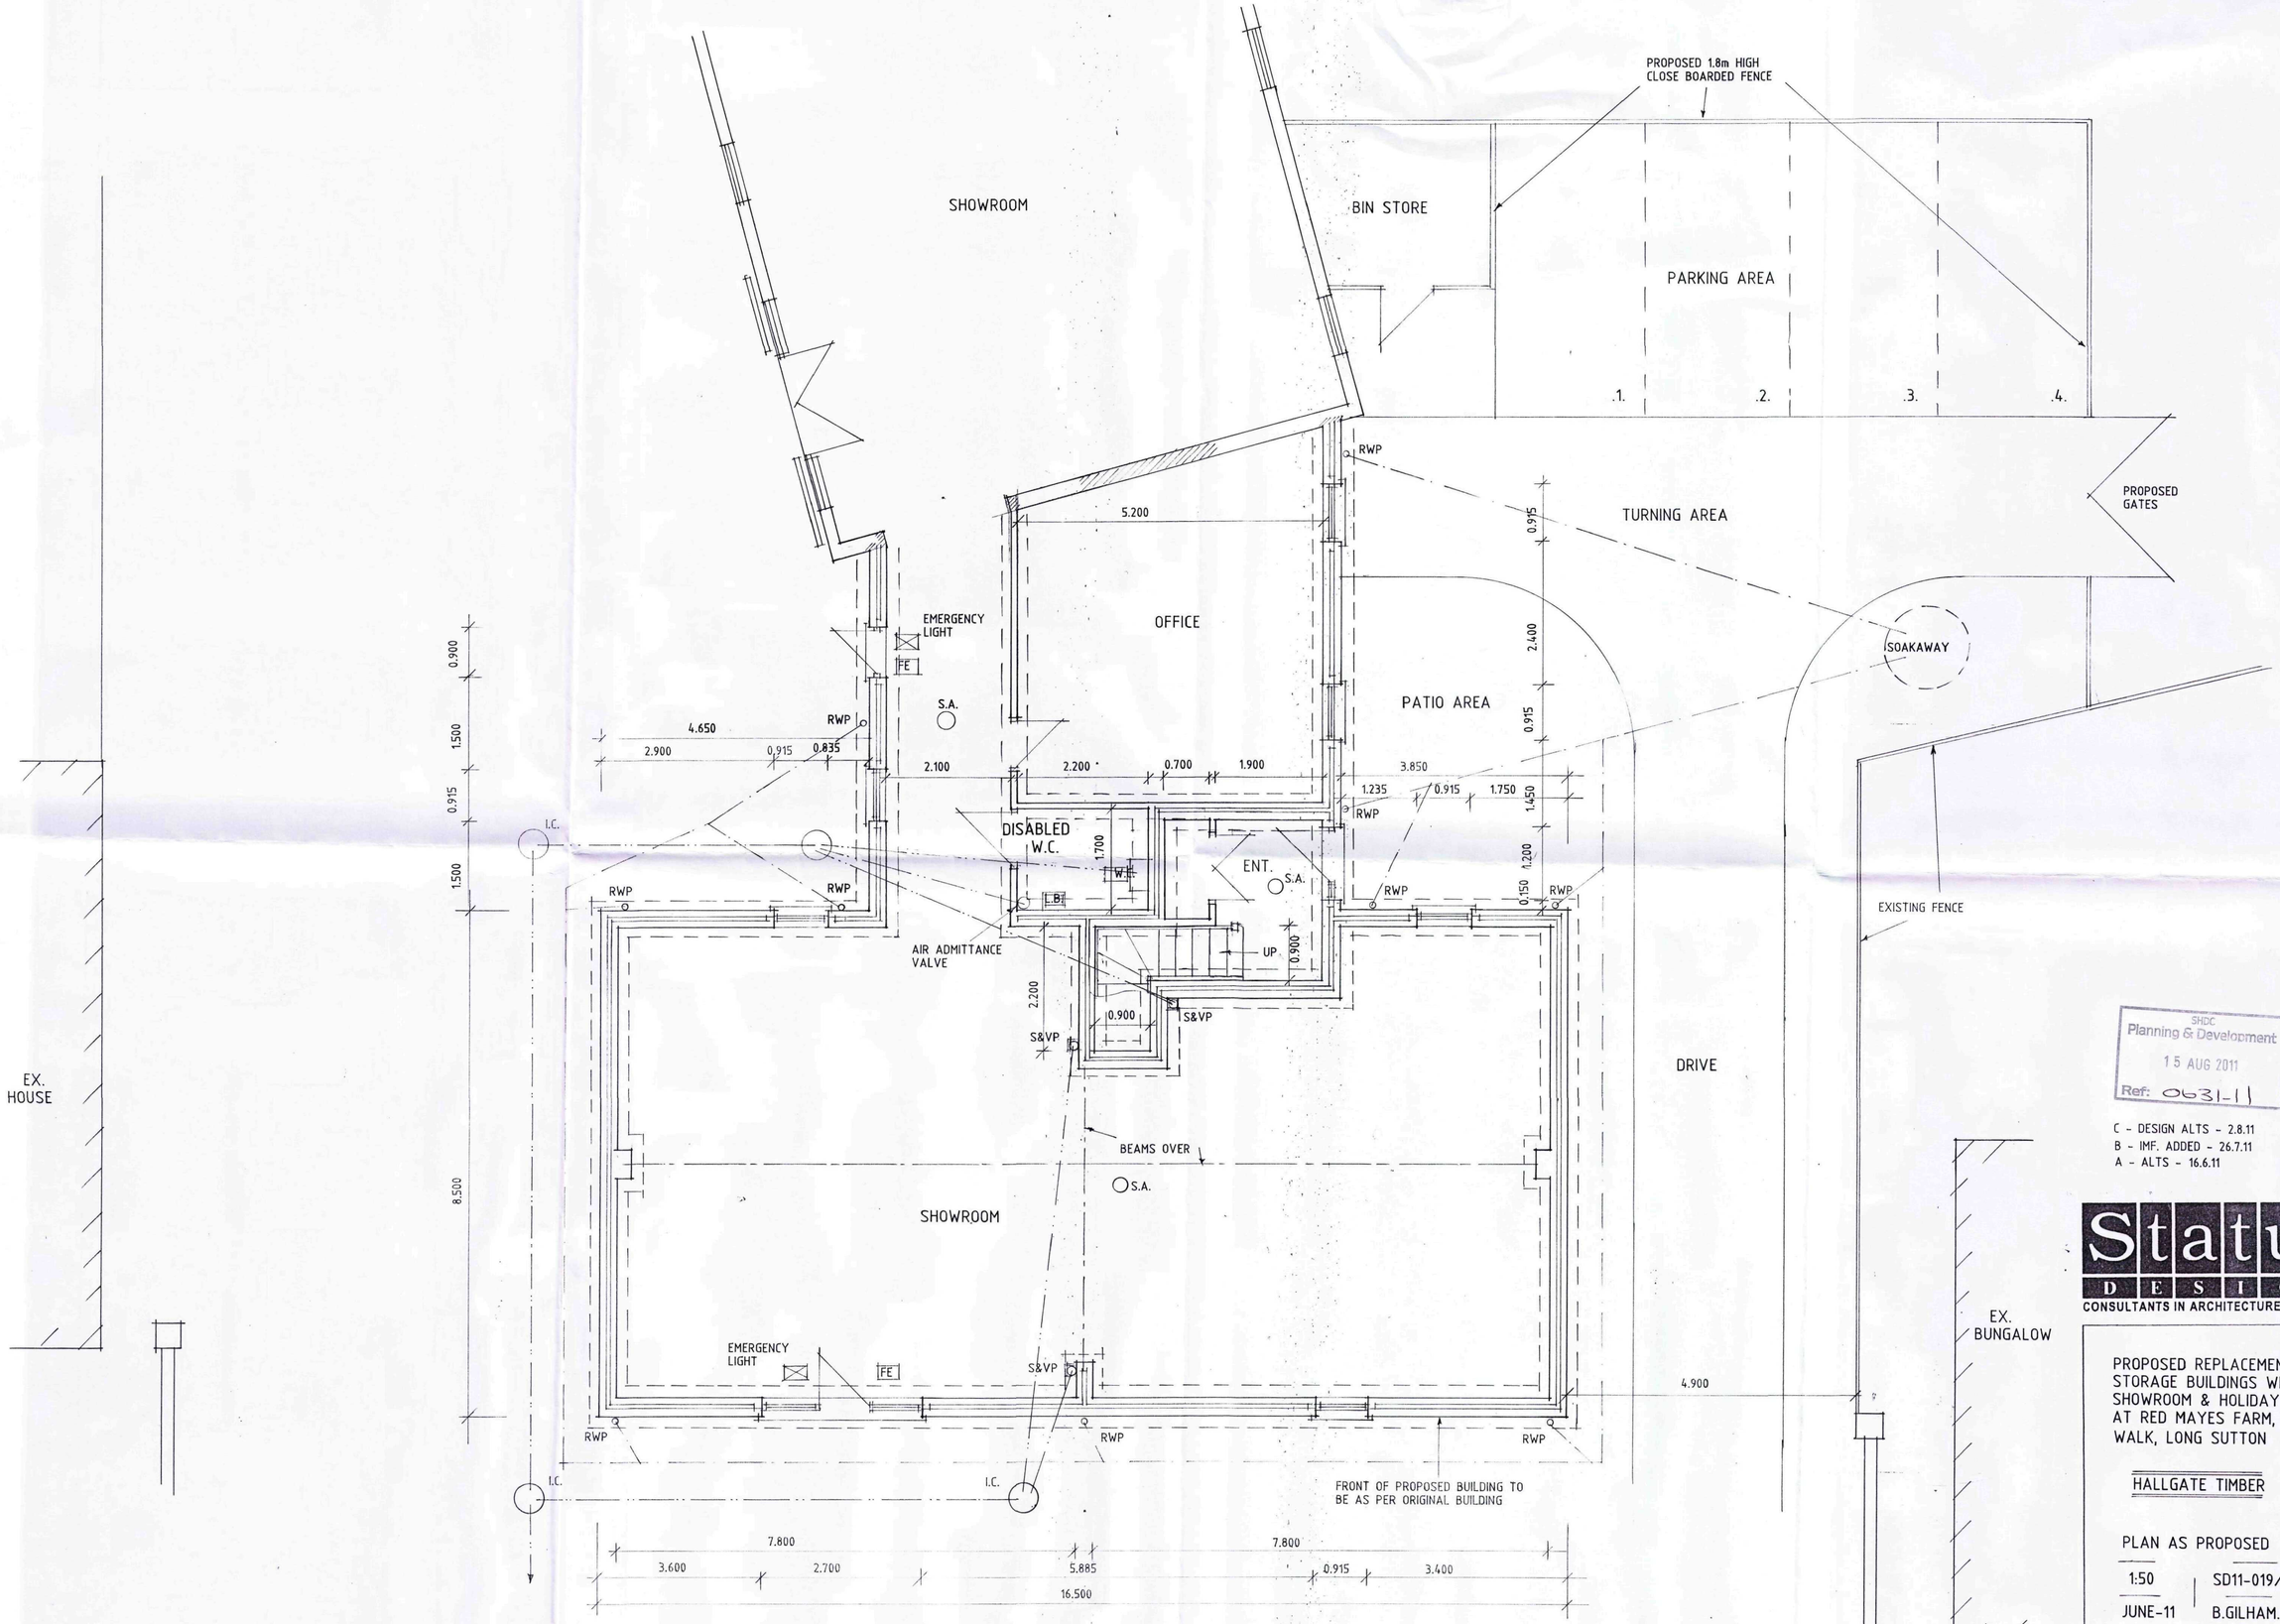


SHDC Planning & Development
15 AUG 2011
Ref: 0631-11

C - DESIGN ALTS - 2.8.11
B - IMF. ADDED - 26.7.11
A - ALTS - 16.6.11

Status DESIGN
CONSULTANTS IN ARCHITECTURE & PLANNING

PROPOSED REPLACEMENT OF STORAGE BUILDINGS WITH SHOWROOM & HOLIDAY FLATS AT RED MAYES FARM, LIME WALK, LONG SUTTON FOR

HALLGATE TIMBER

PLAN AS PROPOSED

1:50	SD11-019/3
JUNE-11	B.GILHAM.

2 Edinburgh Walk, Holbeach,
Spalding, Lincs. PE12 7AP
Tel: 01406 424343 Fax: 01406 490702