


SITE PLAN

THIS DRG. TO BE READ IN CONJUNCTION WITH
SD11-019/1, SD11-019/3, SD11-019/4, SD11-019/5, SD11-019/6
THERMAL DETAILS - MC1-RE-01, MC1-WD-03, MC1-WD-04, MC1-WD-05
ROBUST DETAILS - E-FT-2, E-WM-1, E-WT-1

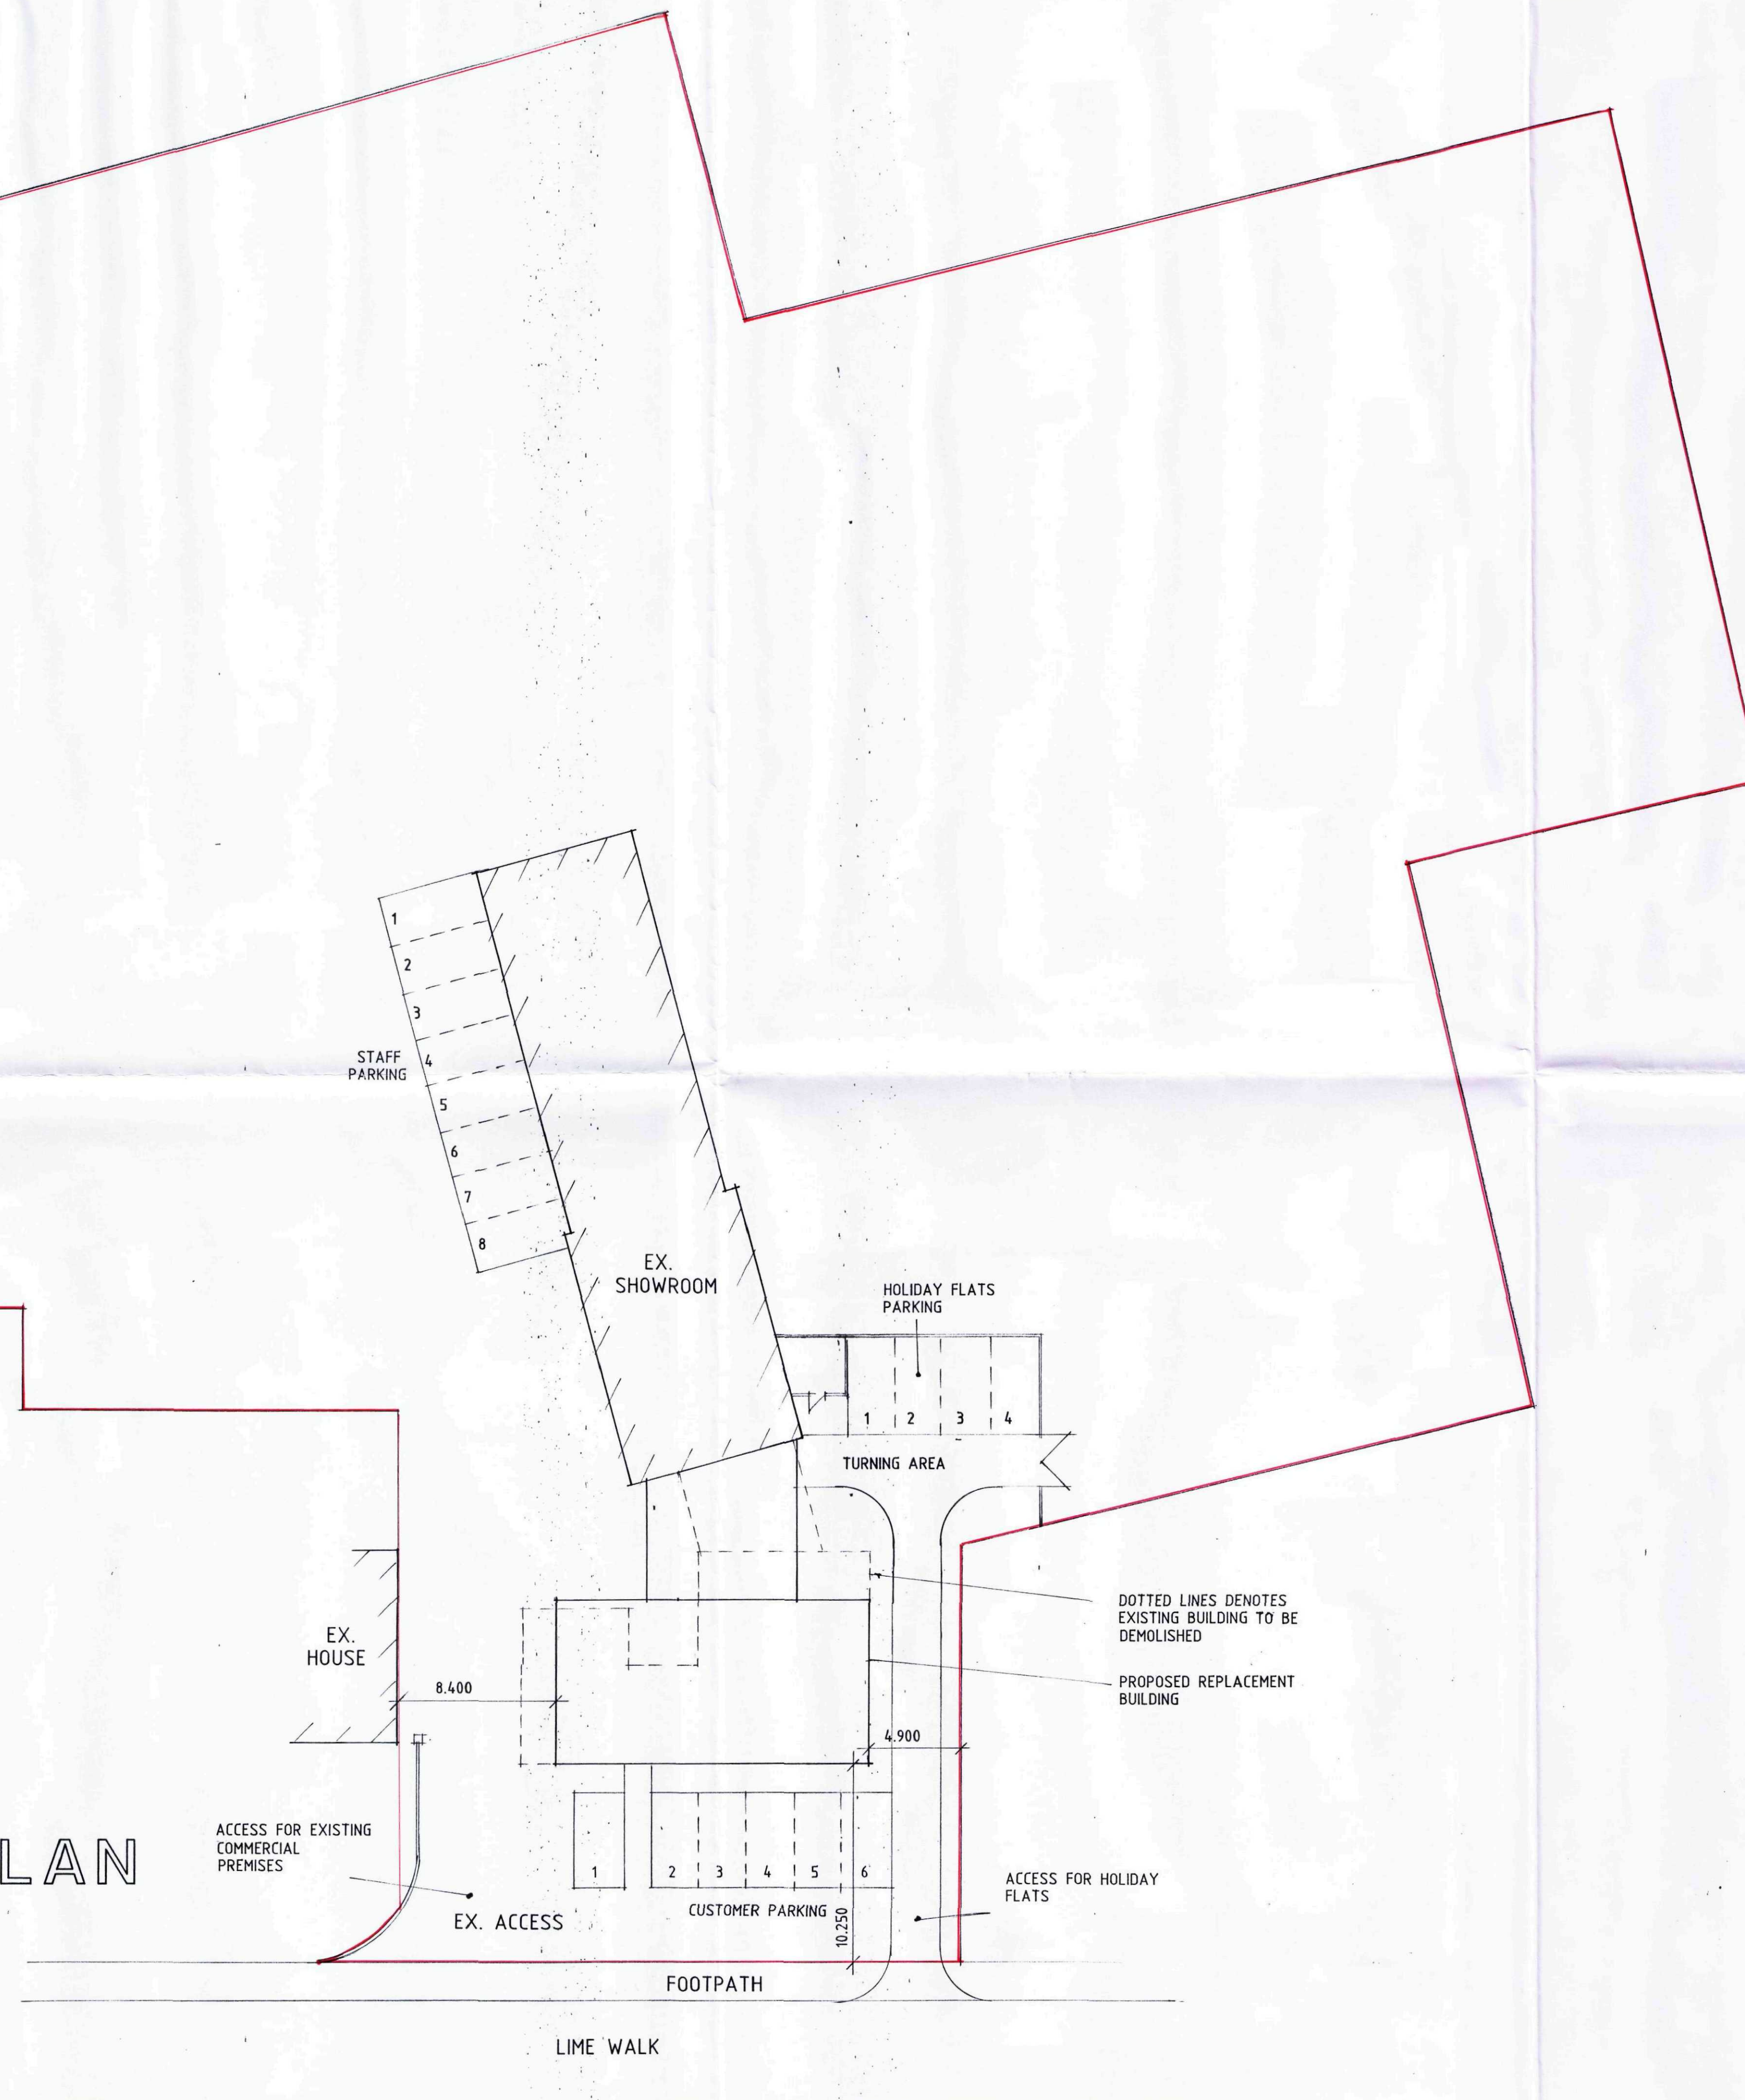

SHDC
Planning & Development
15 AUG 2011
Ref: 0631-11

B - DESIGN ALTS. - 2.8.11
A - IMF ADDED - 27.7.11

Status
DESIGN
CONSULTANTS IN ARCHITECTURE & PLANNING

PROPOSED REPLACEMENT OF
STORAGE BUILDING WITH
SHOWROOM & HOLIDAY FLATS
AT RED MAYES FARM, LIME
WALK, LONG SUTTON FOR

HALLGATE TIMBER.

SITE PLAN

1:200 SD11-019/2
JUNE-11 B.GILHAM.

2 Edinburgh Walk, Holbeach,
Spalding, Lincs. PE12 7AP
Tel: 01406 424343 Fax: 01406 490702

