


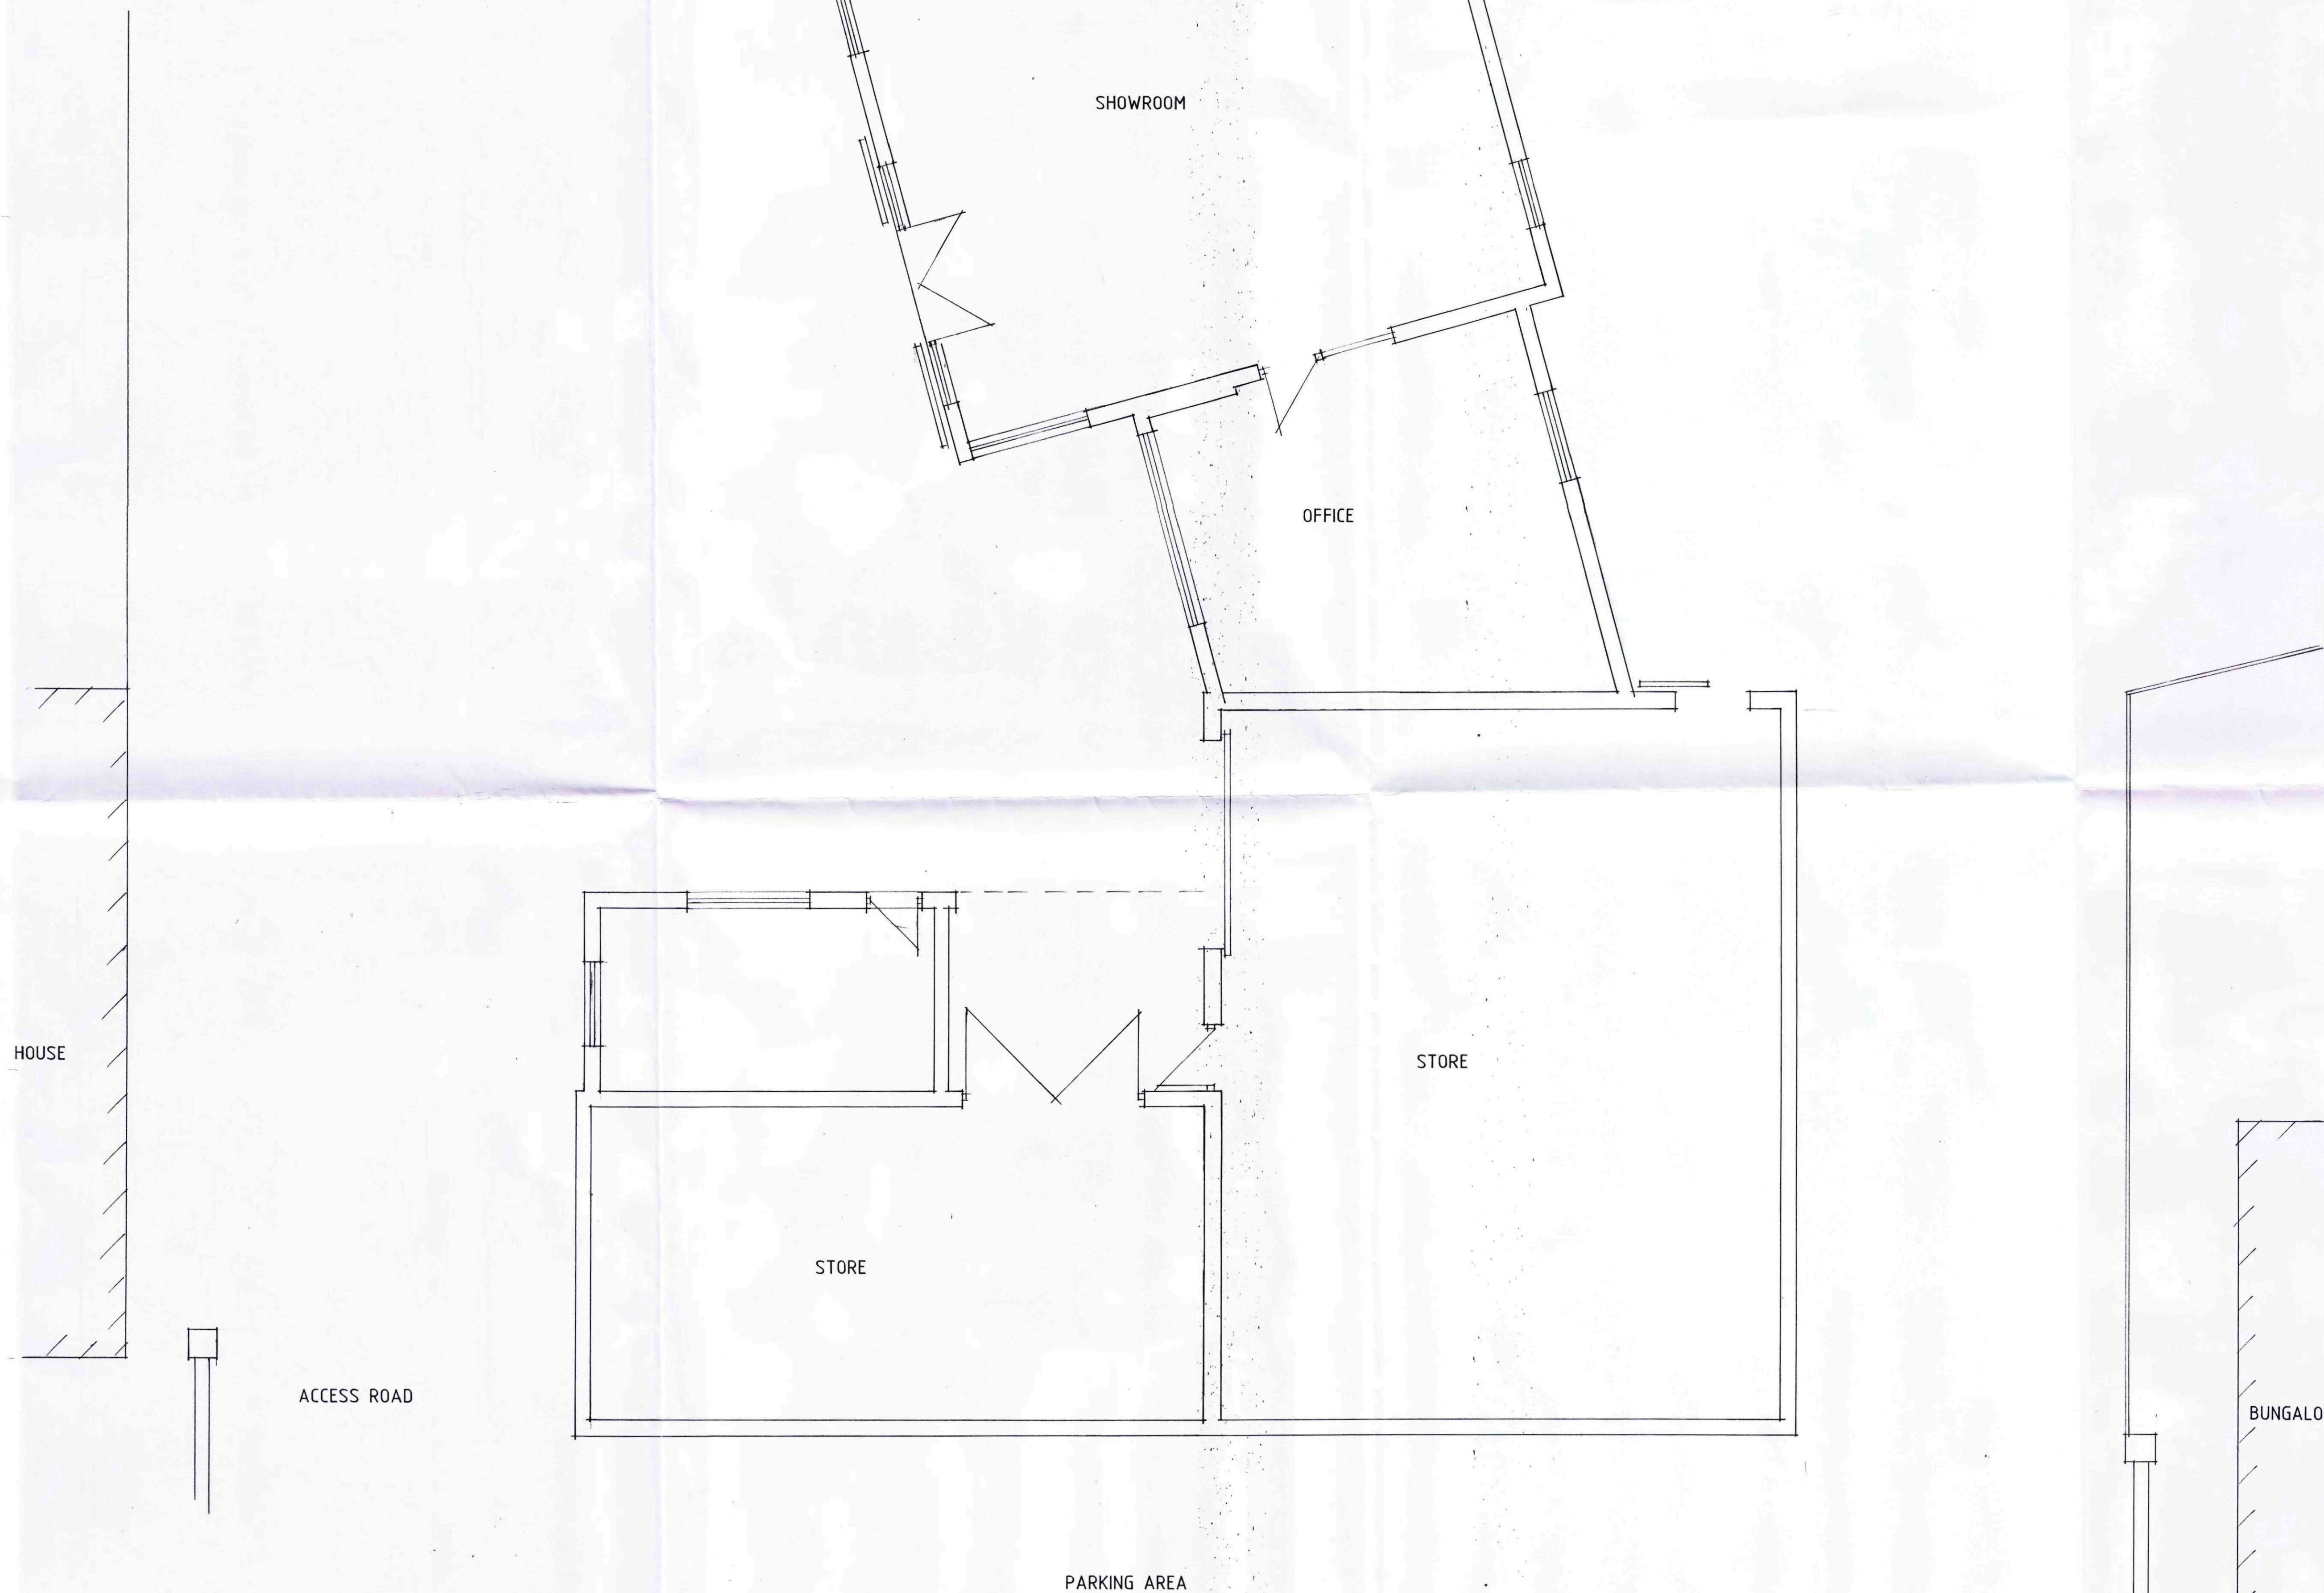

FLOOR PLAN

SHDC  
Planning & Development  
15 AUG 2011  
Ref: 0631-11

**Status**  
DESIGN  
CONSULTANTS IN ARCHITECTURE & PLANNING

PROPOSED REPLACEMENT OF  
STORAGE BUILDINGS WITH  
SHOWROOM & HOLIDAY FLATS  
AT RED MAYES FARM, LIME  
WALK, LONG SUTTON FOR

HALLGATE TIMBER

PLAN AS EXISTING

1:50 SD11-019/1

JUNE-11 B. GILHAM.

2 Edinburgh Walk, Holbeach,  
Spalding, Lincs. PE12 7AP  
Tel: 01406 424343 Fax: 01406 490702

