


PROPOSED GARAGE PLOT 1, LOUGATE, LUTON

FOOTBALL
FIELD

LOW WIRE STRAND
BOUNDARY FENCE
(ALL BROKEN)

EX.
TREE

REAR
SIDE
FRONT
OF ADJACENT
CONCRETE GARAGE

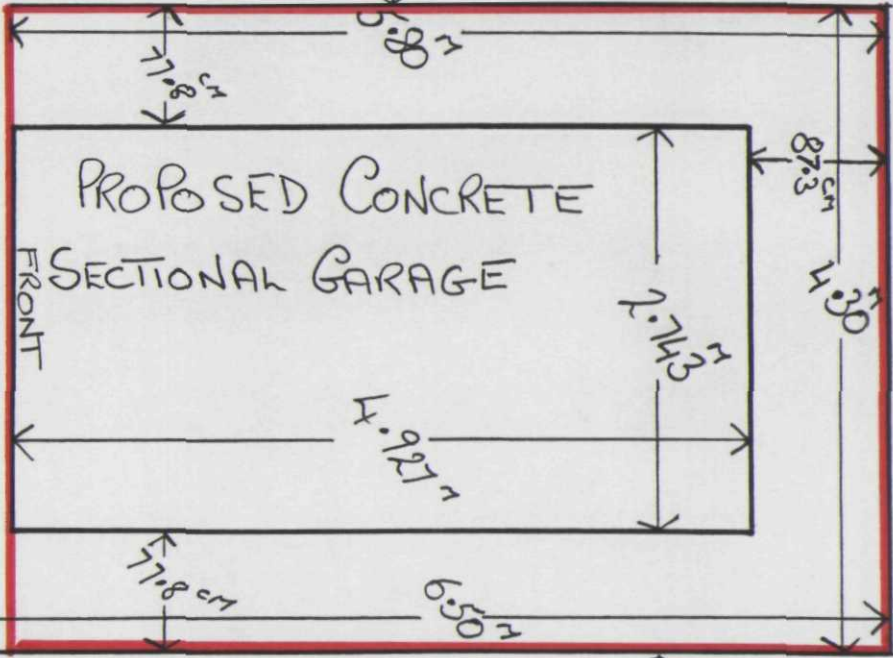

HIGH BOUNDARY FENCE
(WIRE MESH)
FOR TREATMENT WORKS.

PLOT 2

PLOT 1

SHDC
Planning & Development
14 MAY 2004
Ref: 634/04

DETERMINED
PLAN

BLOCK PLAN
1:50