



PROPOSED GARAGE PLOT 1 LOWGATE, LUTON


SIDE ELEVATION

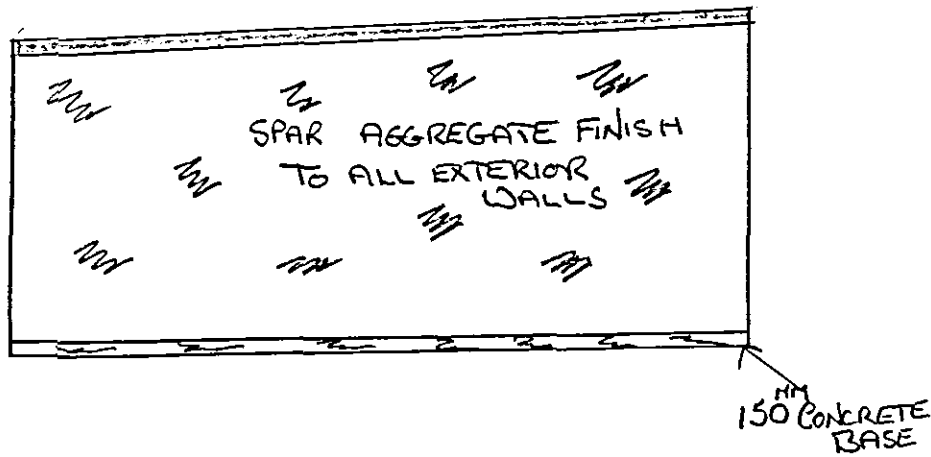



SIDE ELEVATION

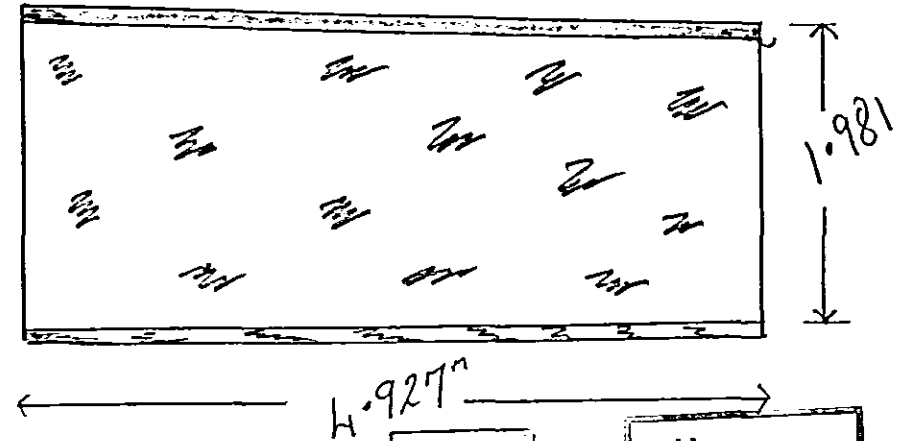

FRONT ELEVATION

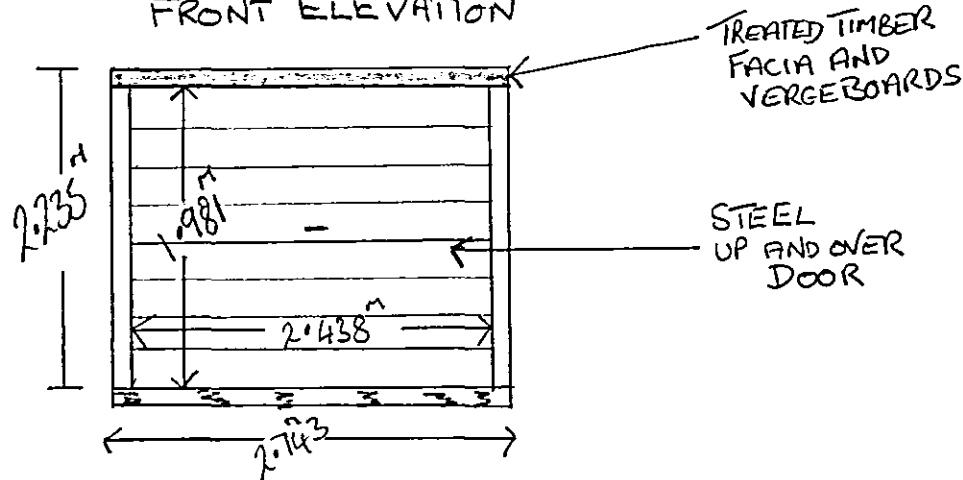

REAR ELEVATION

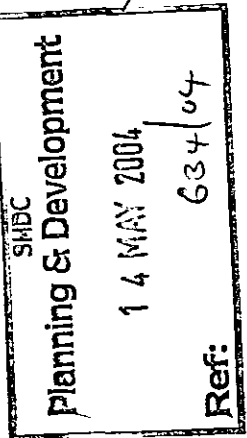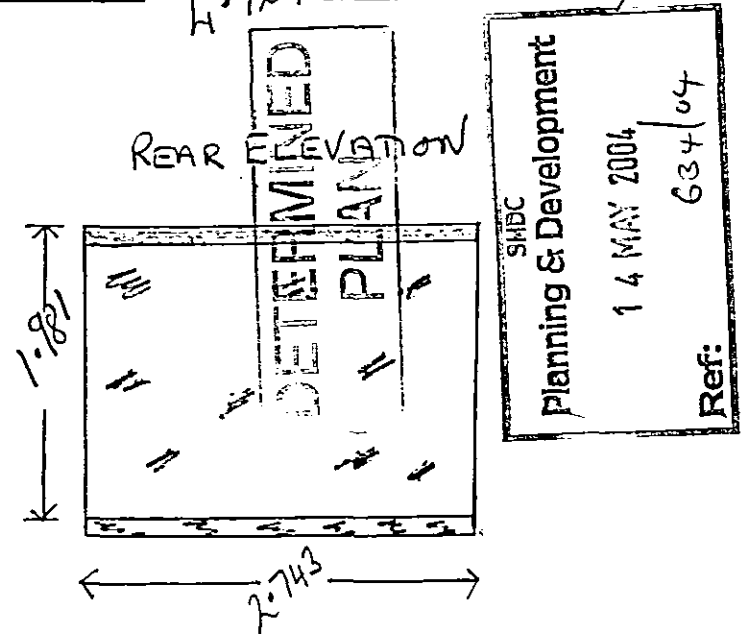

NO PERSONAL DOOR, OR WINDOW TO BE FITTED FOR SECURITY REASONS

SCALE
1:50