


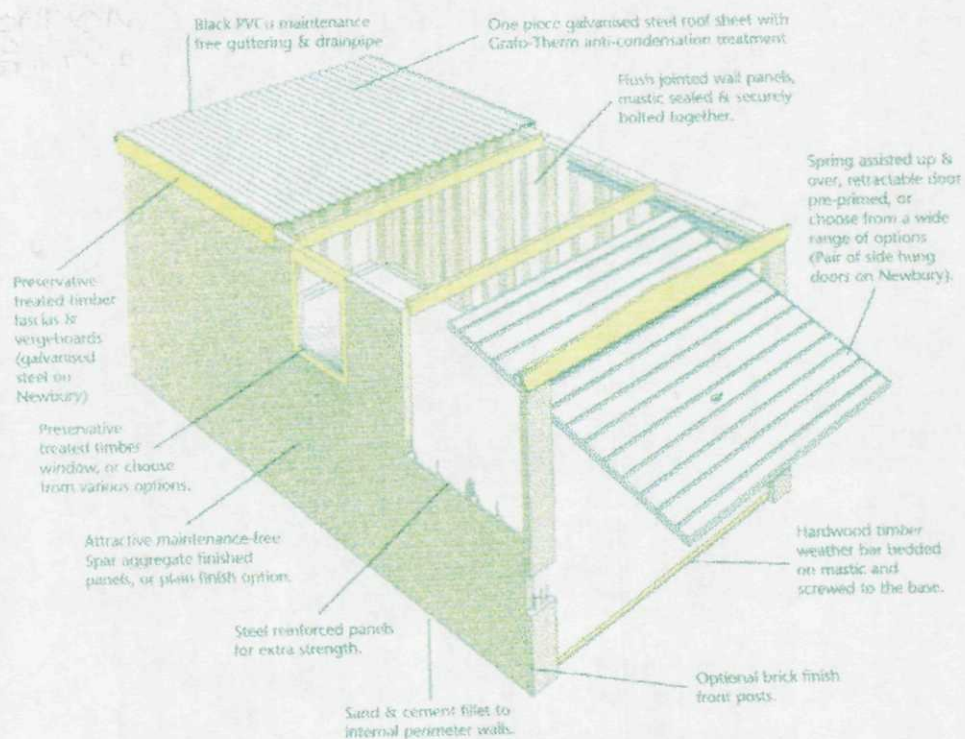

**DETERMINED
PLAN**

SHDC
Planning & Development

14 MAY 2004

Ref:

634/04