


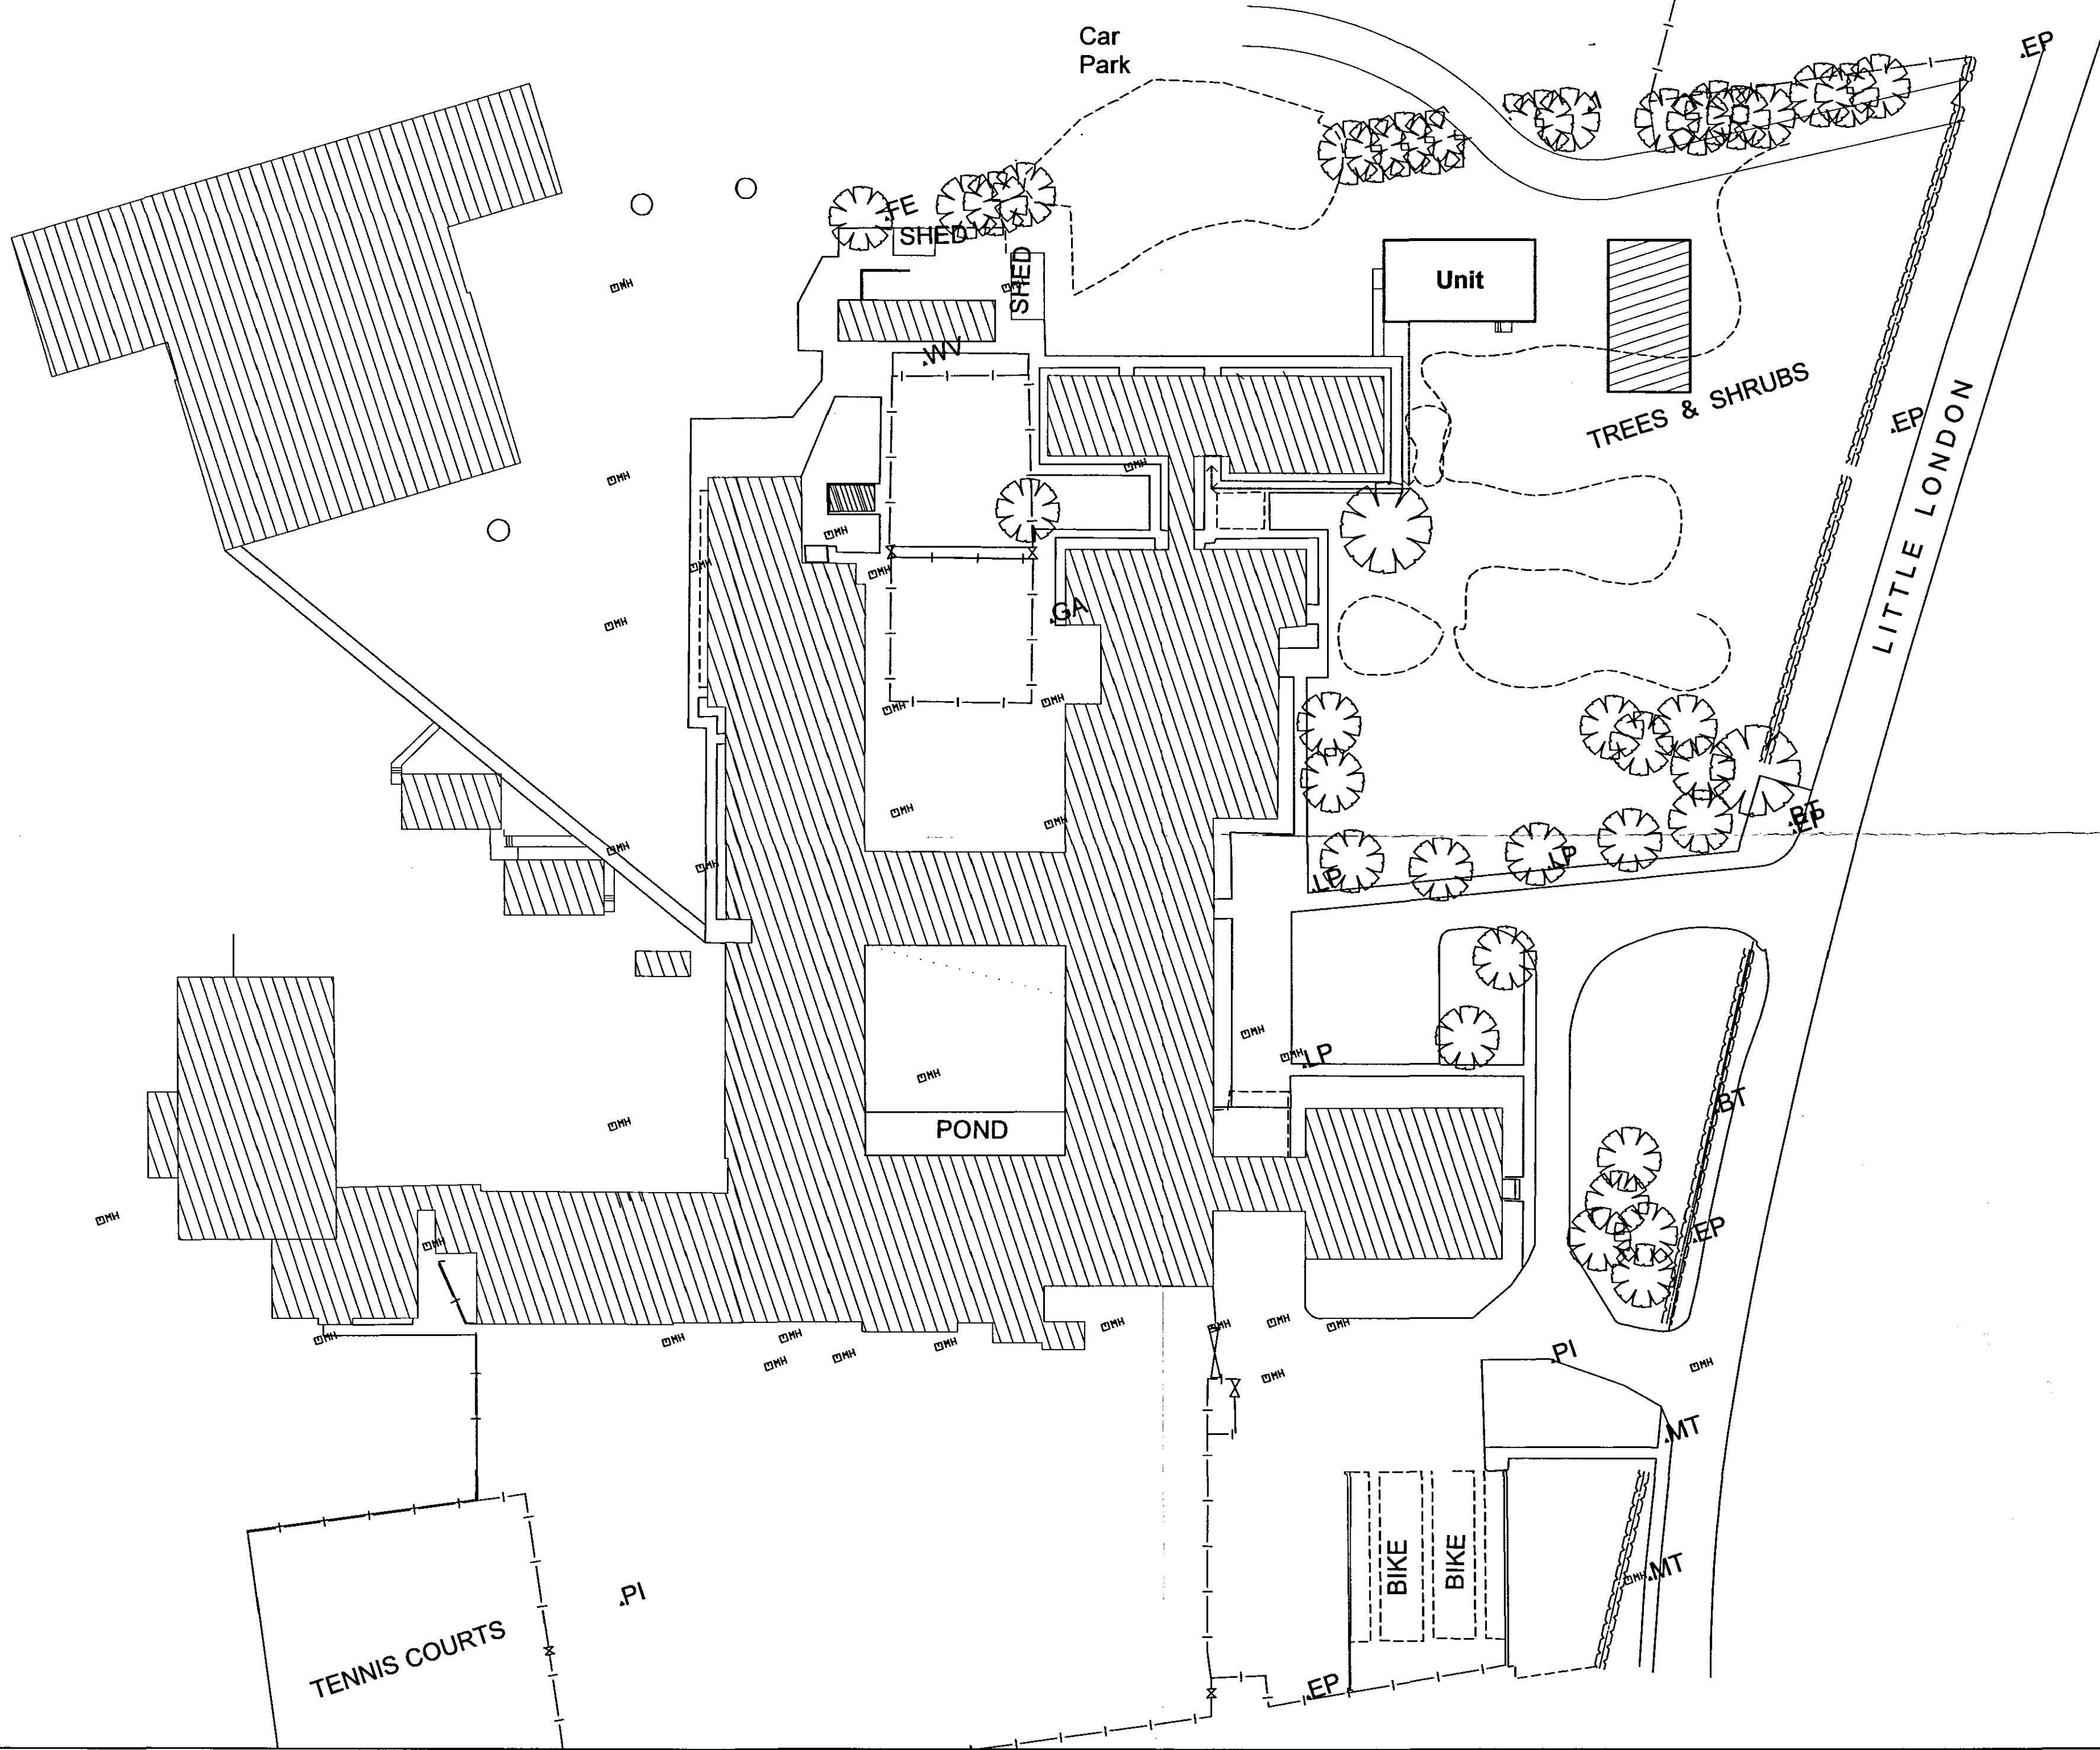

All Dimensions and Levels to be verified on site.
Only Figured Dimensions to be used.
Do not scale this drawing.
Any discrepancies to be notified to the originator
of this drawing immediately.
If in doubt, ask.
Copyright is reserved by them and the drawing is
issued on the condition that it is not copied,
reproduced, retained, or disclosed to any
unauthorised person, either wholly or in part
without consent.

SHDC
Planning & Development
29 MAY 2008
Ref: 0642/08

**DETERMINED
PLAN**

Rev	Date	Description	By	Chkd



Mill House • Brayford Wharf North • Lincoln • LN1 1YT
Tel: 01522 636836 • Fax: 01522 516050
www.hbs.uk.com

Client
Lincolnshire County Council

Project
Long Sutton The Peele Play Group

Drawing Title
Block Plan

Drawn By
PNP

Scale
1:500

Date
April 08

Project No.
H0153

Drawing Status
Planning