


existing bungalow

Scale 1:50

Plan view

Proposed

South extension

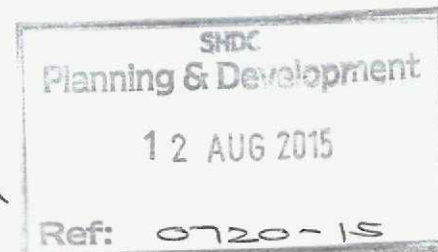

→ Sliding doors
to outside/
decked area

100mm outer Fibolite
block construction

100mm inner Thermolite
construction

enclosing 100mm
insulation

(shown as mm)

Concrete floor slab
+ 100mm insulation.

MR & MRS BURR

GREENWOOD

WITTON BANK

LUTTON

LINCOLNSHIRE

PE12 9LL

Amendment

August 2015

8.10m

FAMILY / PLAY /
LIVING ROOM

from
bungalow

6.76m

AMENDED PLAN

Ref.

A1

PLAN 5 REV 1