



NORTH ELEVATION

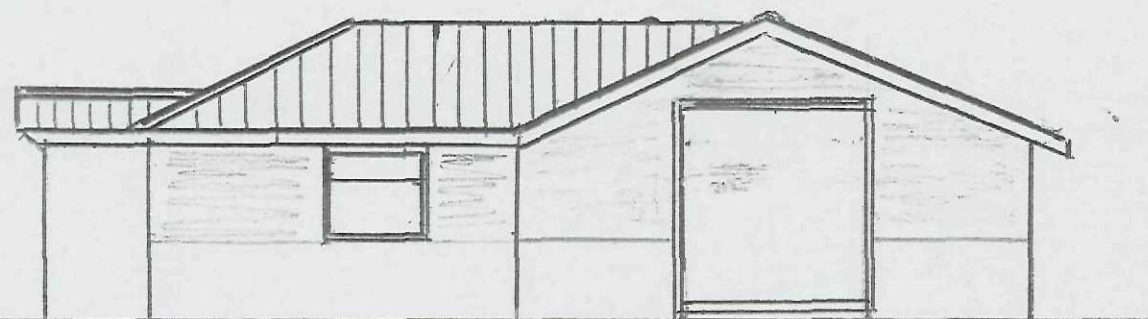

3.950m
ridge
2.250m
eaves

1.37m 4.820m 6.760m

SOUTH ELEVATION

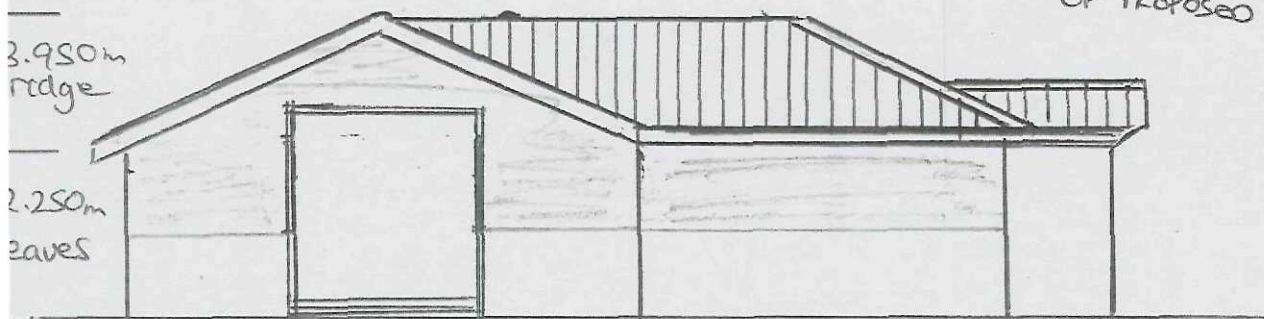

3.950m
ridge
2.250m
eaves

6.760m 4.820m 1.37m

RAISED TIE ROOF TRUSSES
TO BE USED IN NORTH
& SOUTH EXTENSIONS TO
ENHANCE CEILING HEIGHT
& ENABLE INSTALLATION OF
TALLER WINDOW IN GABLE
OF PROPOSED NORTH EXTENSION

Mr & Mrs Burr (2)

Alterations & Extensions
at

Greenwood,
Lutton Bank,
Lutton,

Nr. Spalding

Lincolnshire PE12 9LL

Plans, Sections &
Elevations

1:100

July 2015