




REAR VIEW

MR & MRS. T. GUARD
BASSETT LODGE
MARLOTS GATE
LUTTON, SPALDING
PE 12 9HH


PROPOSED EXTENSIONS
TO FORM LOUNGE
KITCHEN & BEDROOM
FOLLOWING DEMOLITION
OF REAR BUILDING

Ex A. Reduction to match clients requirements Aug 09
Ex B. Kitchen reduced & Larder increased 19 Oct 09
2 plans returned to Smith.

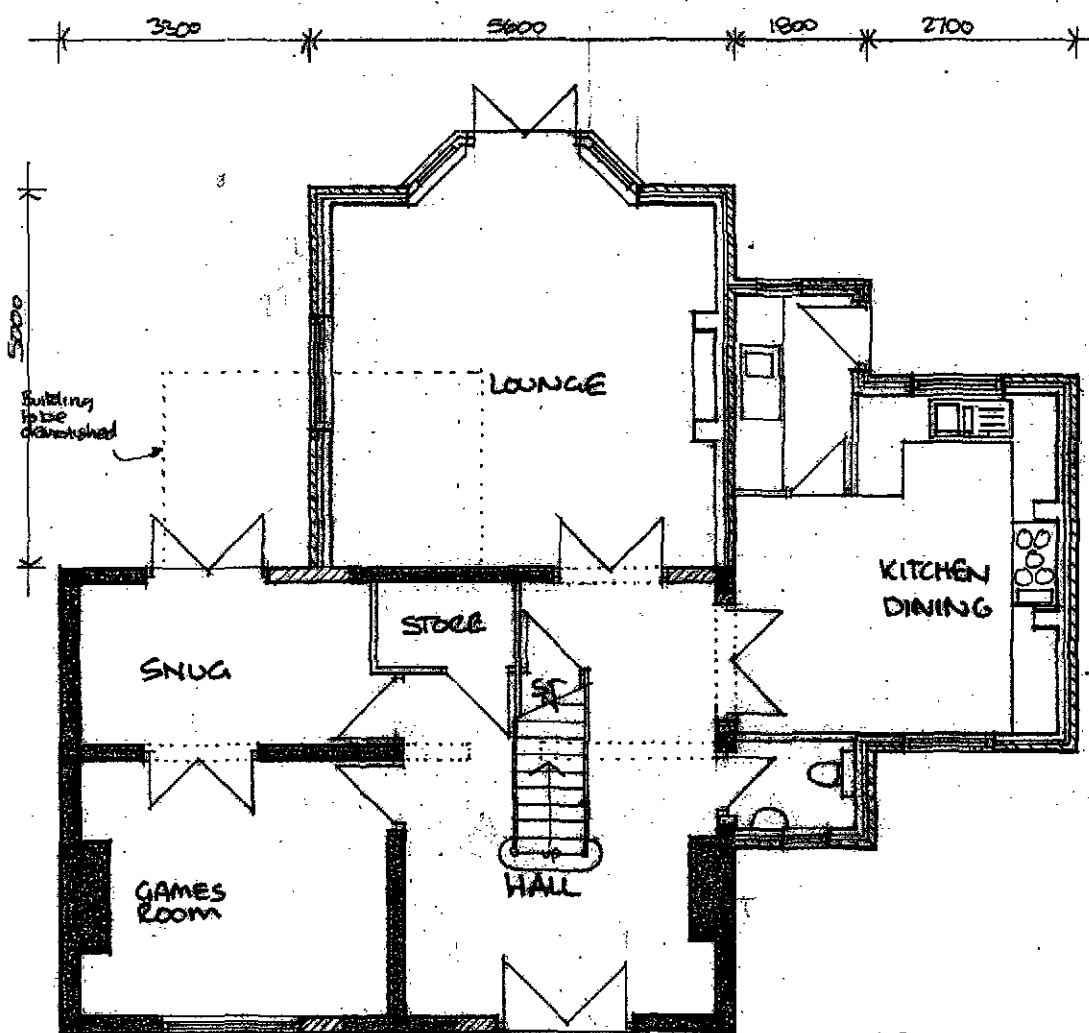

(1:109)

GROUND FLOOR

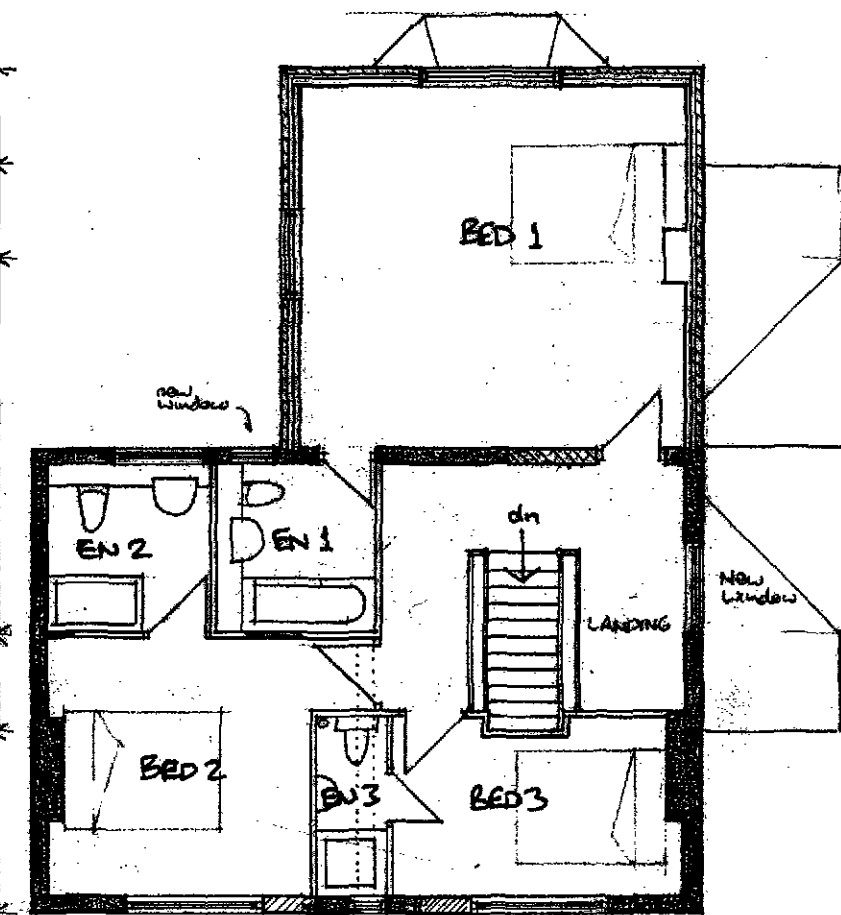

1:100

FIRST FLOOR