



SPDC
Planning & Development

29 OCT 2009

Ref: 08 57-09

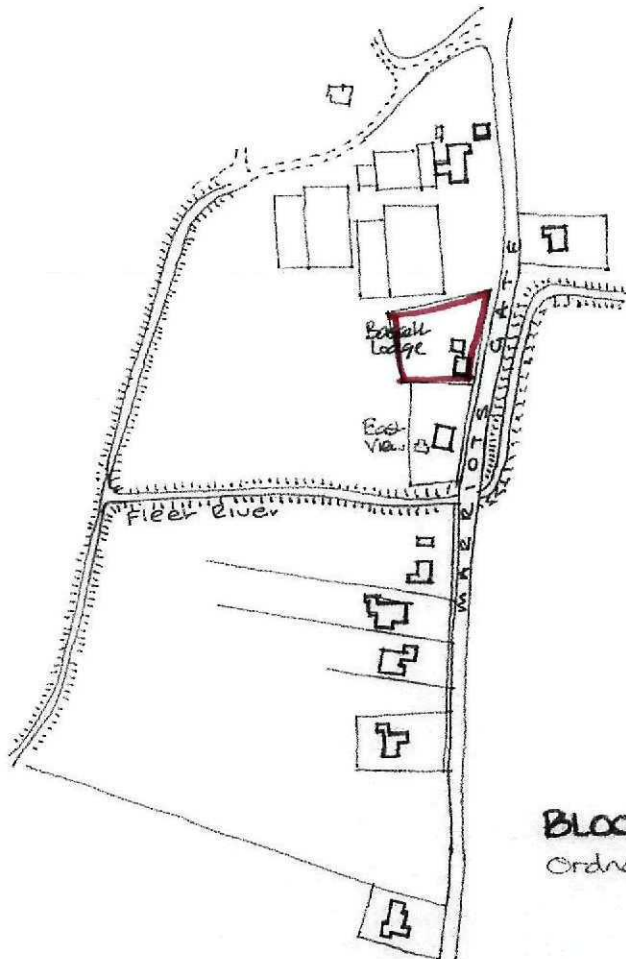

Block PLAN (1:2500)
Ordnance Ref TF 4324

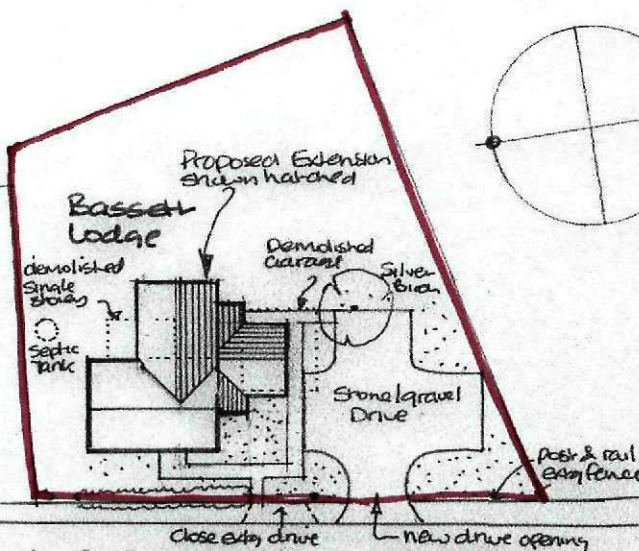

MARRIOTS GATE

SITE LAYOUT (1:500)

Fleeth River

Rev A. Amended to match amended floor plans Oct 09

MR & MRS. T. GUARD

BASSETT LODGE MARRIOTSGATE
LUTON SPALDING PE12 9HN

1:500
1:2500

Due 09

Proposed Demolition of garage & extension plus new single & 2 storey addition

9310. OSA