


DEVELOPMENT PLAN

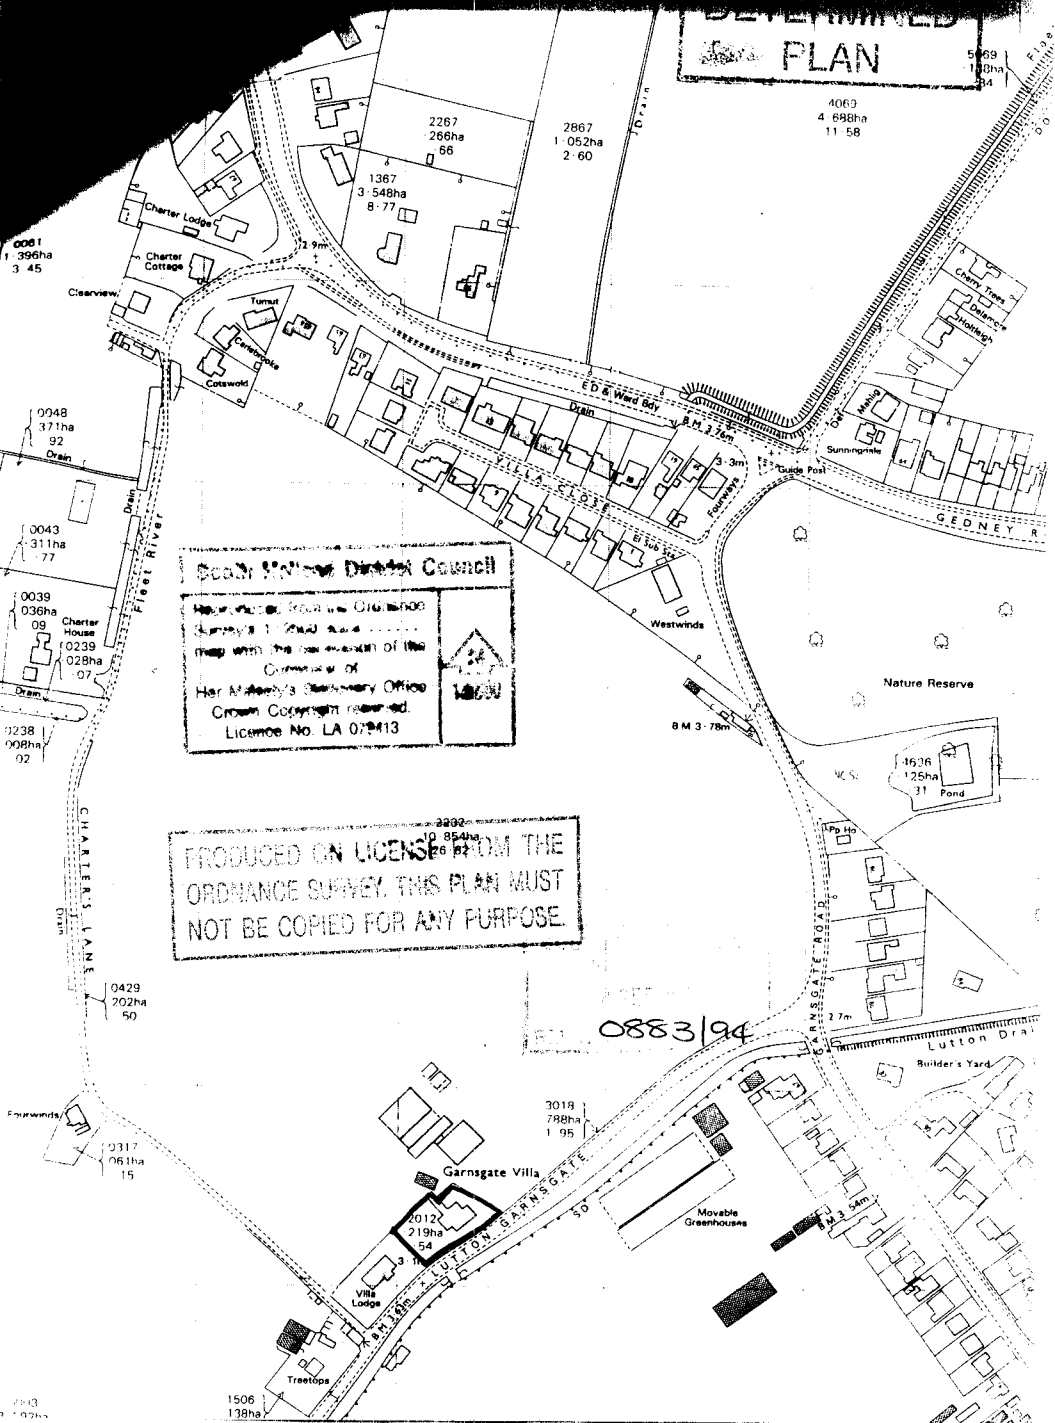

 Crown Copyright reserved.
 Licence No. LA 075413

PRODUCED ON LICENSE FROM THE
 ORDNANCE SURVEY. THIS PLAN MUST
 NOT BE COPIED FOR ANY PURPOSE.

0883/94

-

REAR PORCH


SLATE

WHITE PAINTED BRICK


[illegible]












[illegible]

DETERMINED
PLAN

date JUNE 04	scale(s) 1:50 1:100
job no 94/20	drg no 02A

1. Builder to check all dimensions on site before work commences.
2. This drawing is the copyright of L A Building Design and shall not be copied or reproduced without written permission.

THIS DRAWING MUST BE READ IN CONJUNCTION WITH SEPARATE TYPE BUILDING REGULATIONS NOTES DOCUMENT REF: 04/23

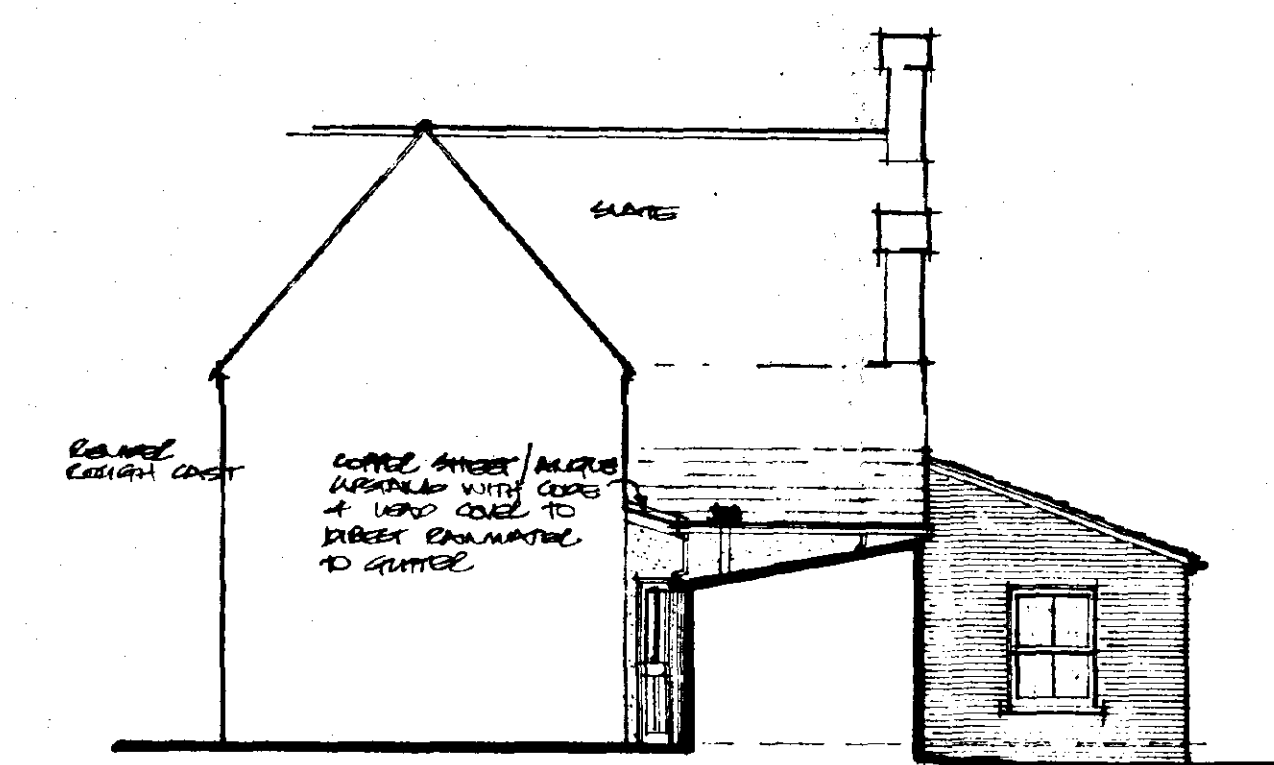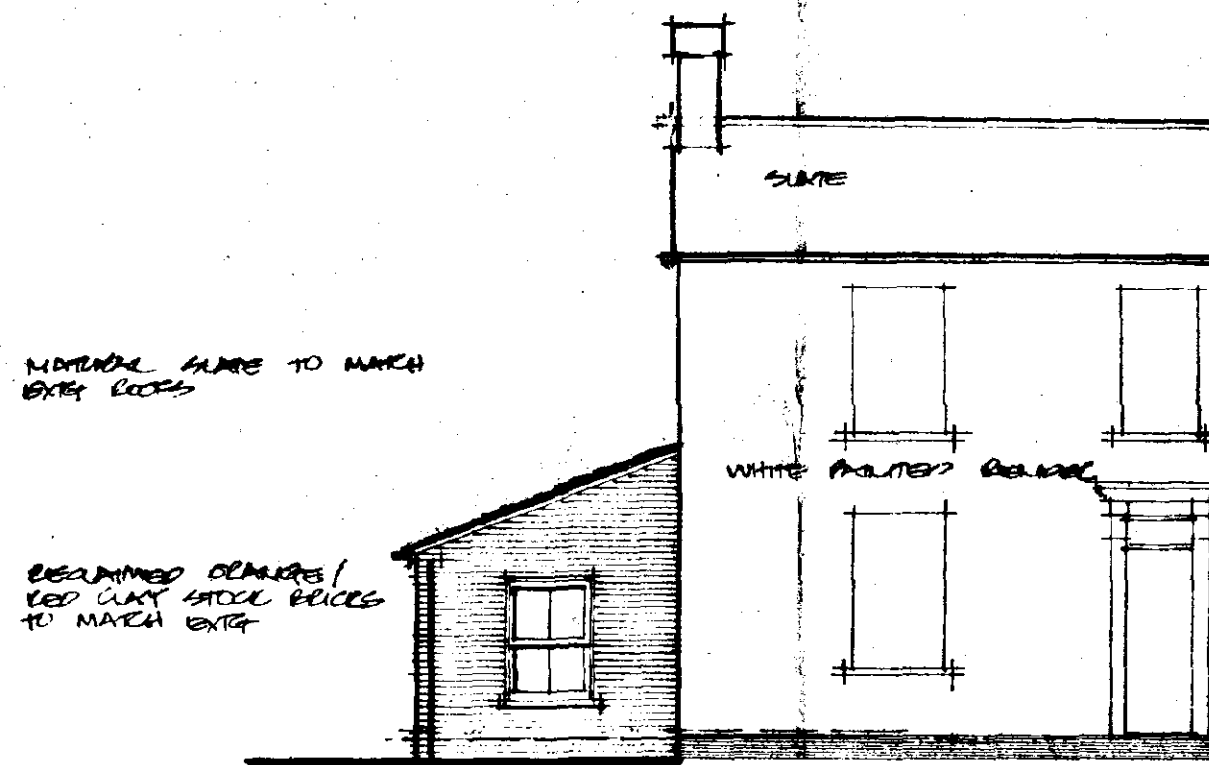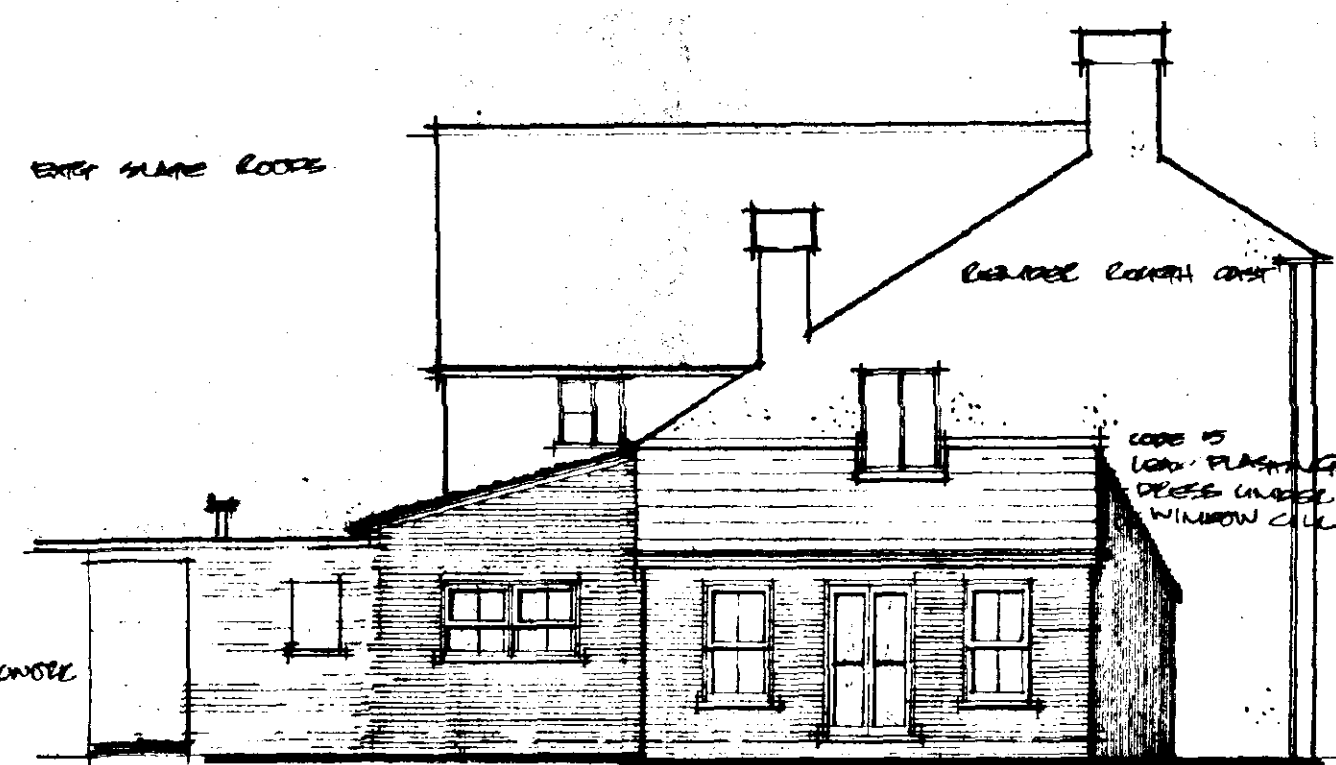

SOUTH WEST

SOUTH EAST

NORTH WEST


Notes:
To boiler install rigid stainless steel flue pipe assembly of internal flue diameter to match boiler exhaust outlet.
Where flue passes through roof construction provide insulated sleeve & clamping plate to support flue & externally provide stainless steel weathering plate.
Flue to extend min 1000mm above roof break & complete with flue terminal.

Remove brick wall, line & plaster out & generally make good to match exty incl. floor


Relocate existing oil fired boiler onto new concrete floor
Install 2no 215 x 140 air bricks next to boiler

connect rainwater down & run to exty rainwater system

connect to exty drain run

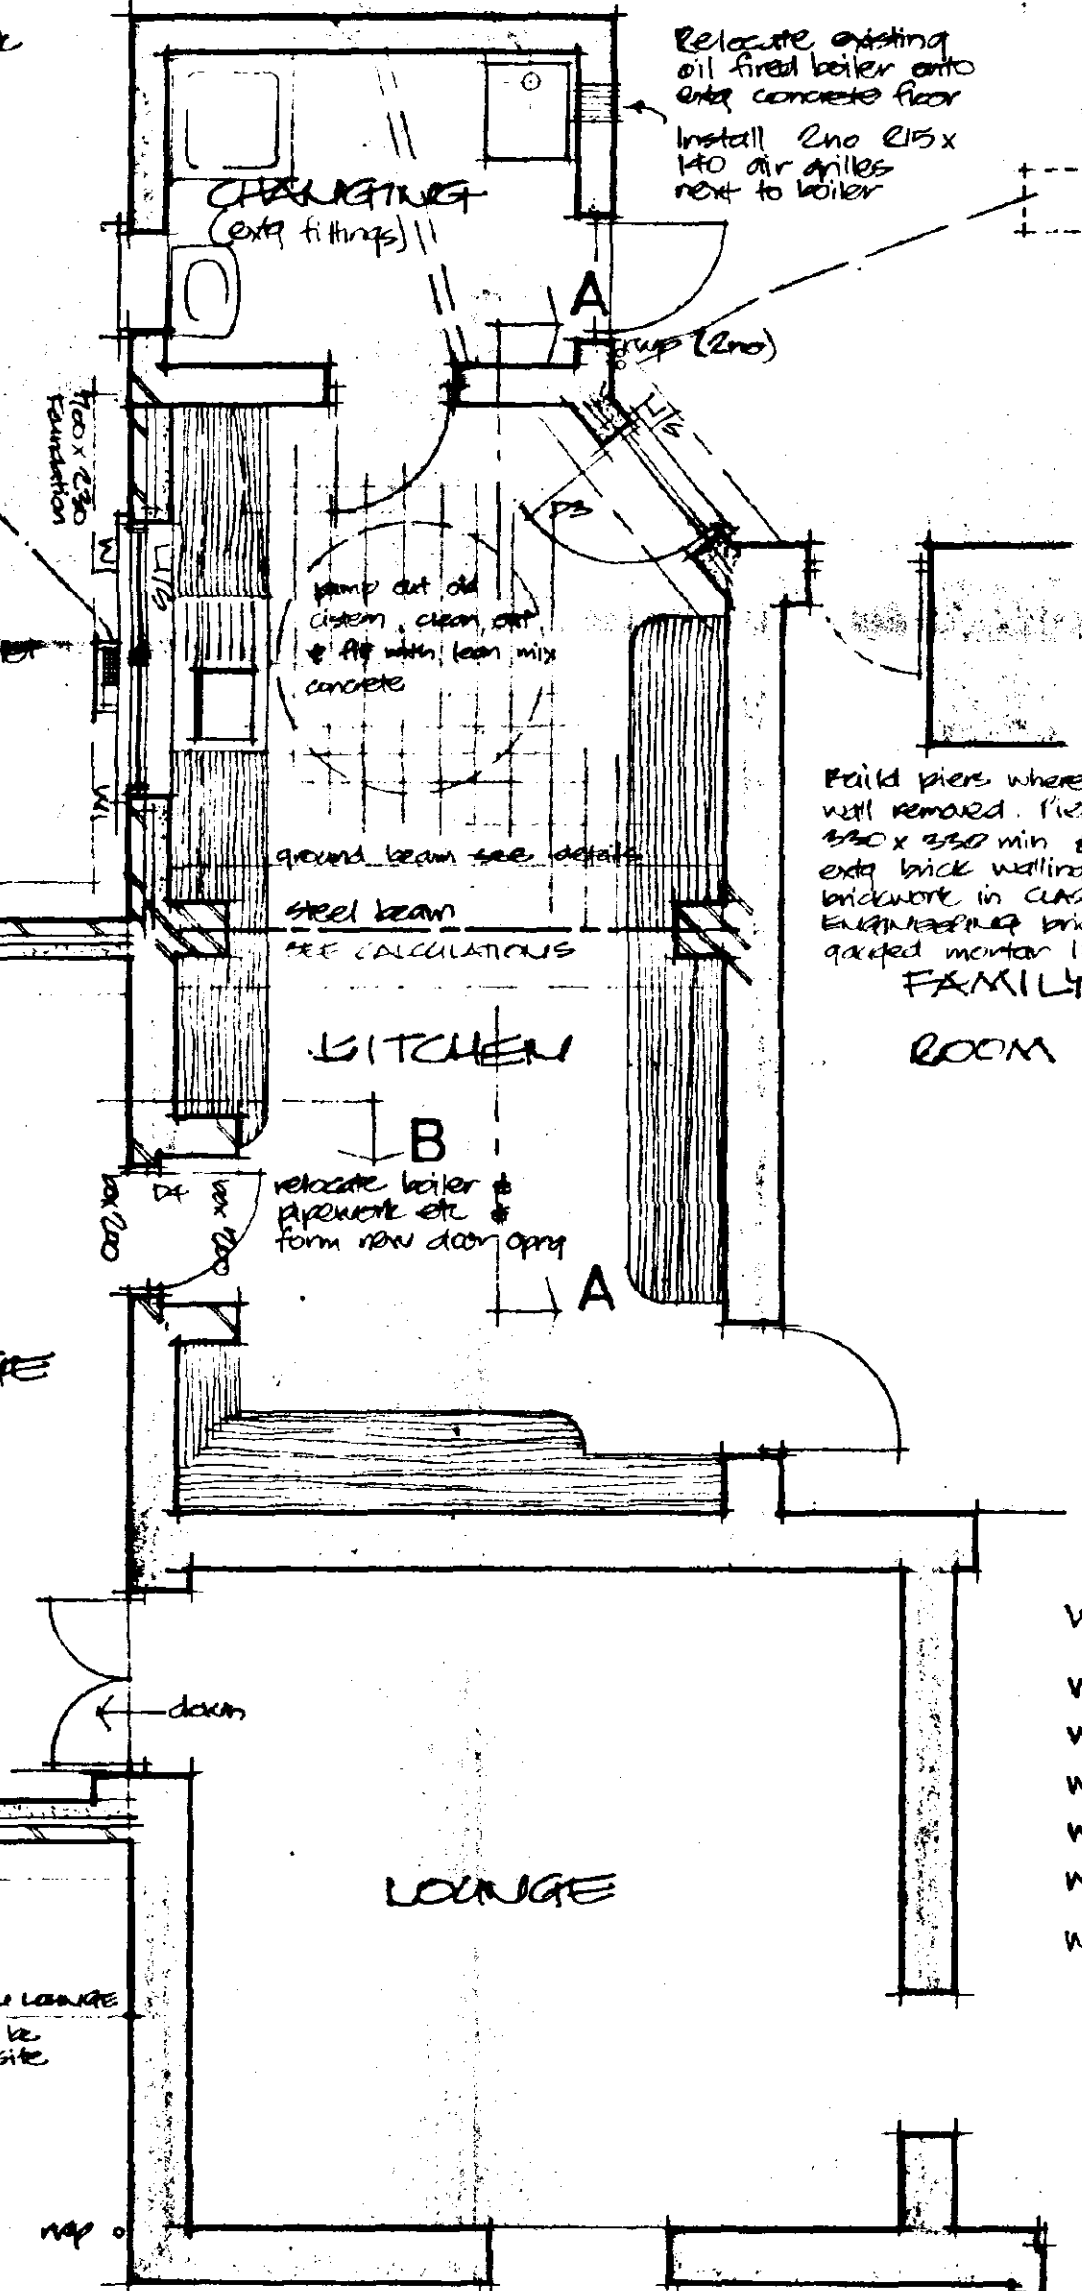

BLOCK PLAN
1:500

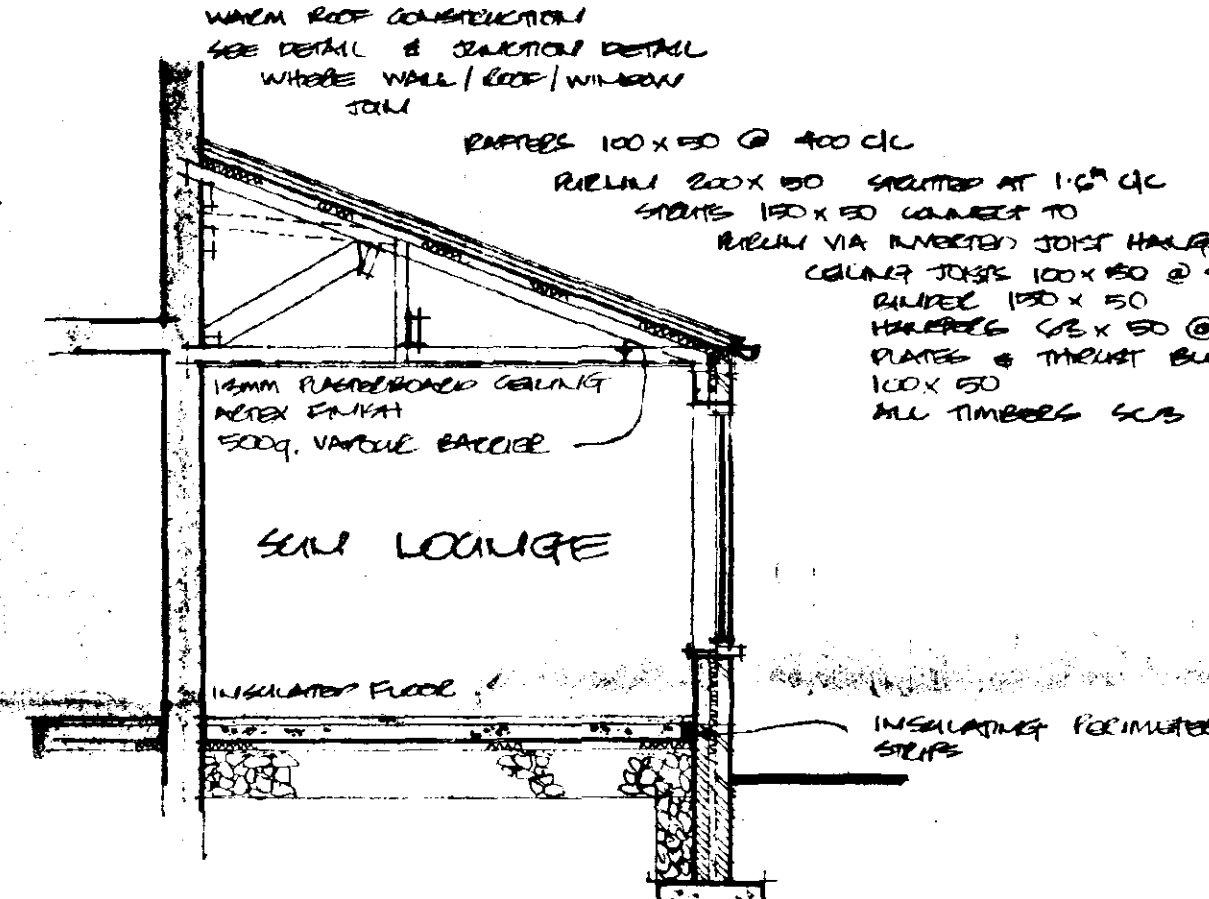

SECTION B - B

SOUTH HOLLAND CC
HOUSING & PLANNING
23 MAY 1990
Ref: 0883/94

- C Client alterations as requested
Window sashes changed
Omit kitchen door & centralise
Window
Exhauster to exty systems 5/95
B Boiler & flue relocation
Building Regs condition notes 11/95
A Alterations to client requirements
slate pitched roof, rooflight omitted
W5 added, placing lean-to doors 9/95


L A BUILDING DESIGN
55 Hannam Boulevard
Spalding
Lincolnshire PE11 1LB
Tel: Spalding (0775) 711437

project
PROPOSED ALTERATIONS TO
EXISTING DWELLING AT

client
MR & MRS WILLIAMSON

drawing
PRELIMINARY SKETCH

AMENDED PLAN
Ref. A1

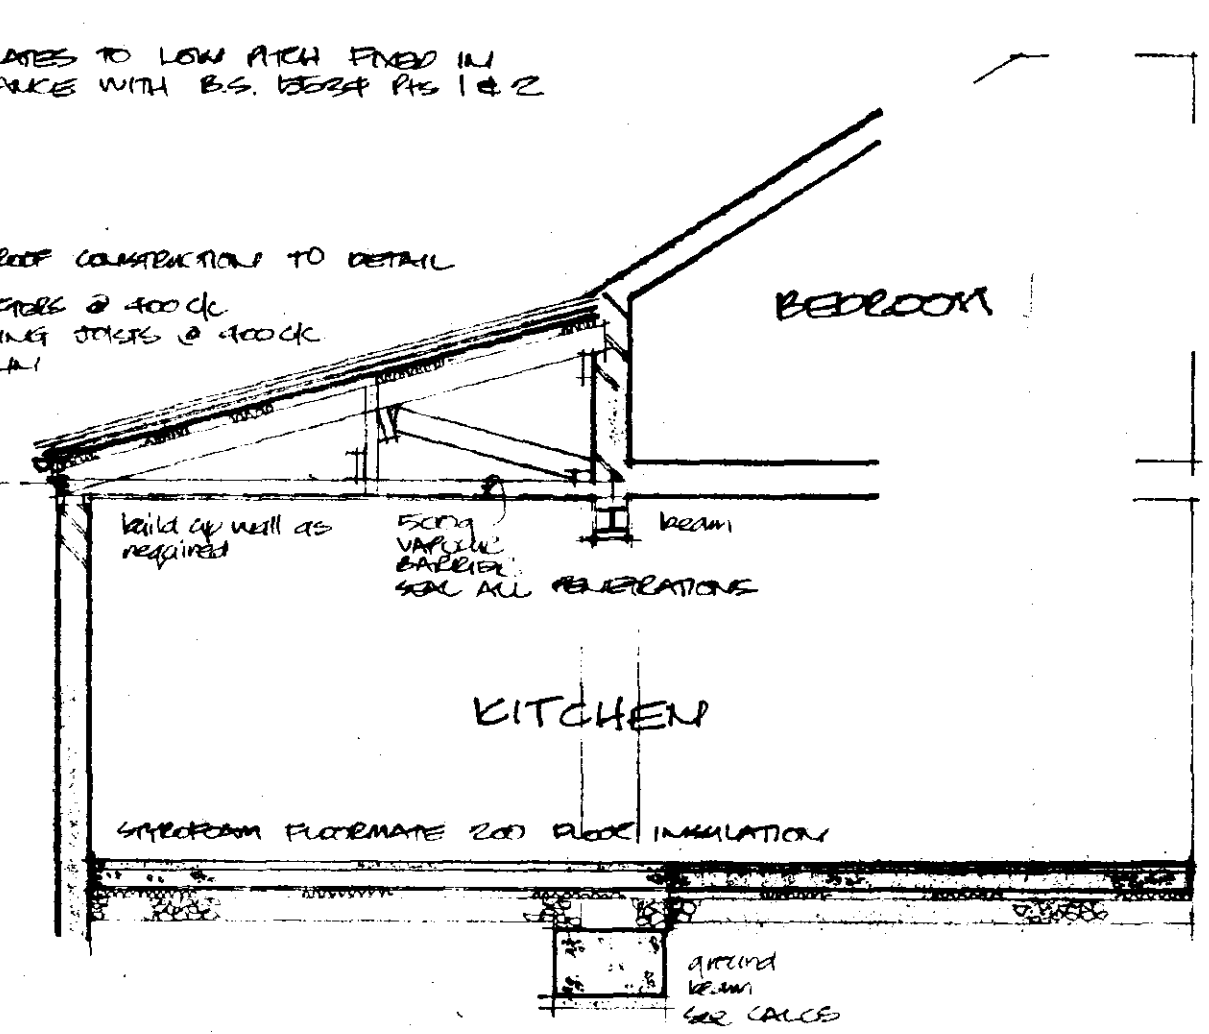

SECTION A - A

GROUND FLOOR

date	scale(s)
JUNE 94	1:50 1:100
job no	drg no
04/23	02A/C