


SHDC

22 DEC 2010

Ref: 1062-10

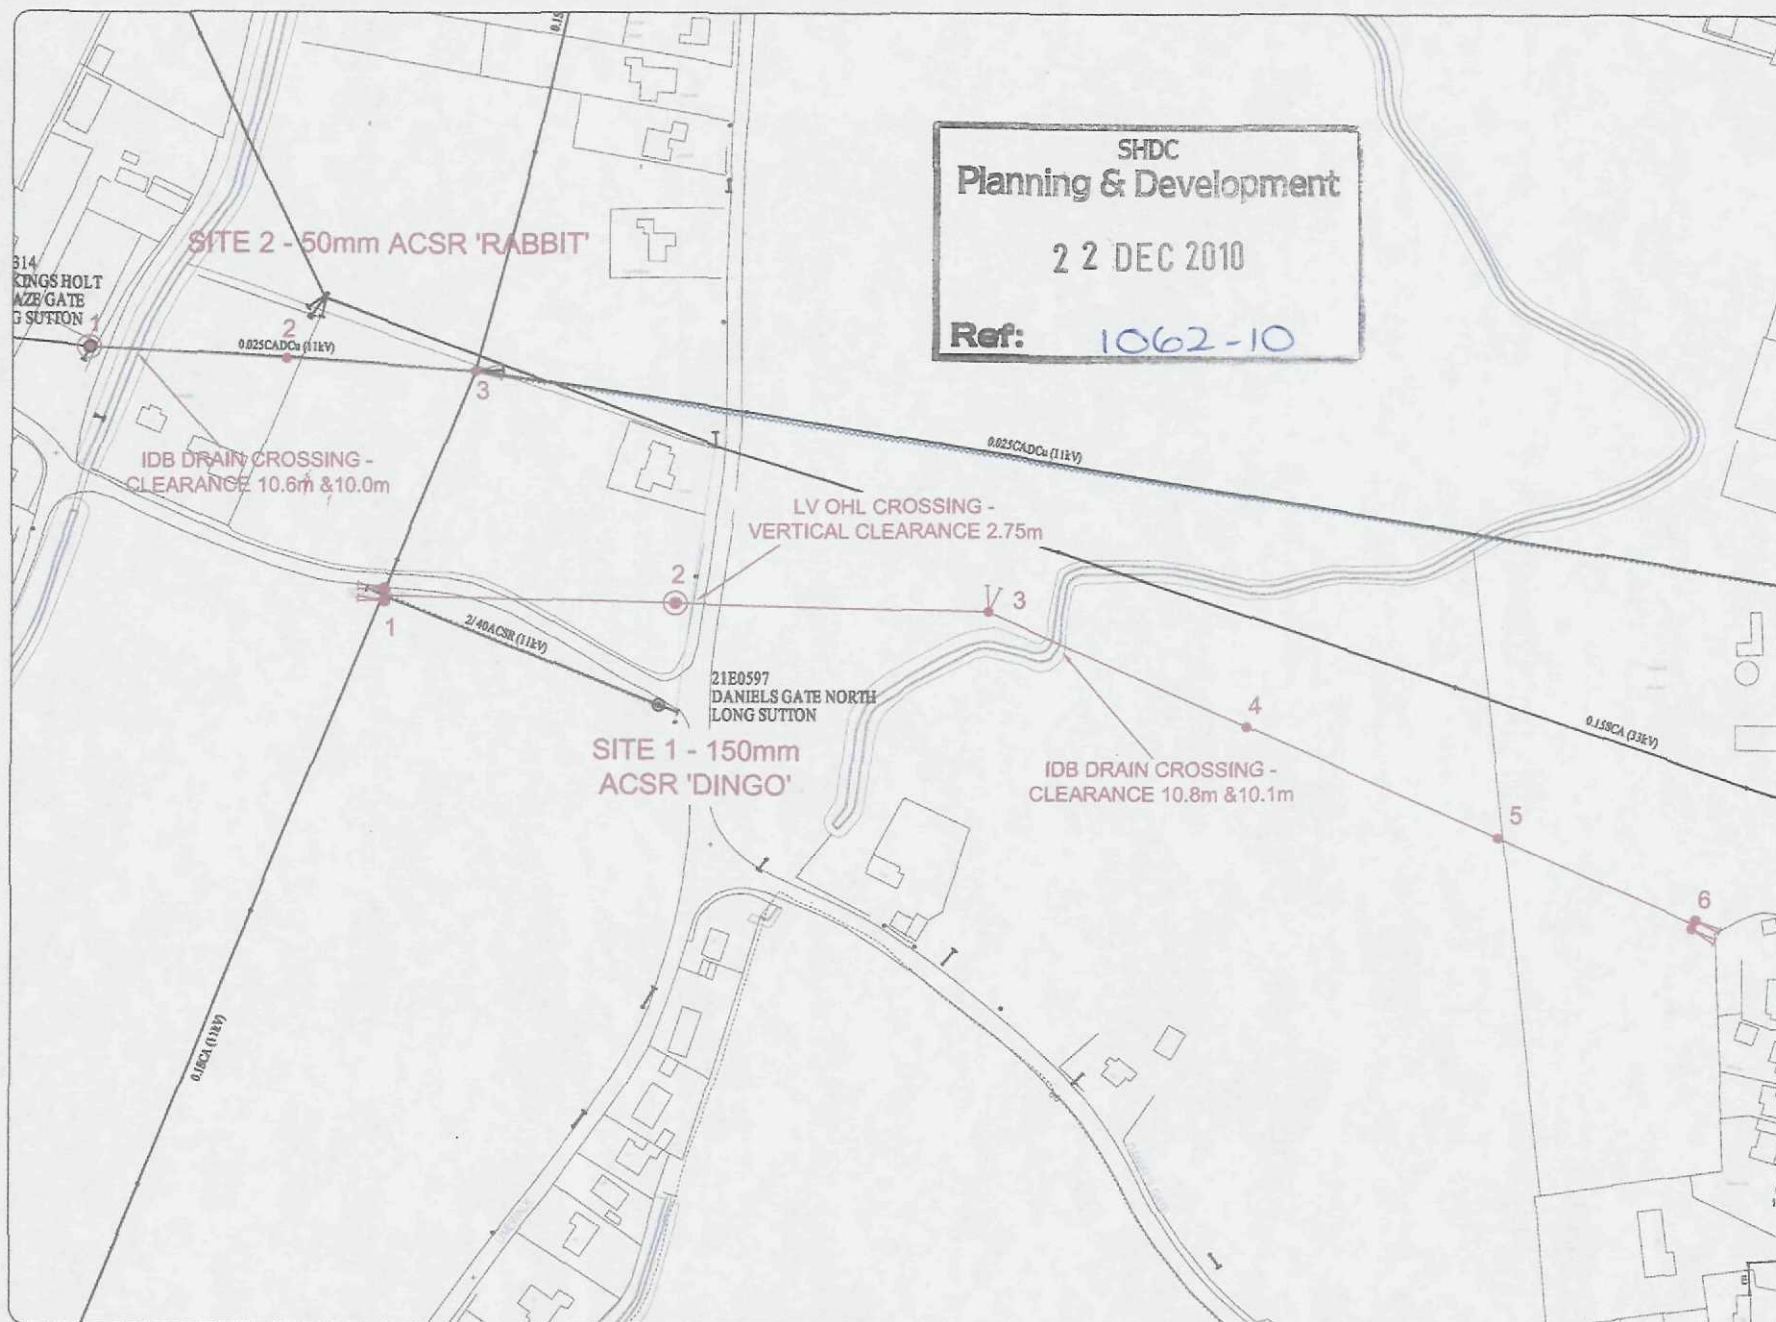

Legend

Line type

Recovery Line

Proposed 114V ONE





PROJECT NUMBER: K. 16753
LONG SUTTON, LUTTON GOWTS, LINE
REBUILD
SPALDING
OVERHEAD LINE MANUAL VOL.1
THIS JOB SUPERCEDES PW 349480

ROUTE PLAN DRAWING
SITE 1 - 150mm ACSR
SITE 2 - 50mm ACSR

Drawing No.
FGC 352423 01 CN


 












Date:	Sample:	Engineer:	
13-Dec-10	MS-AD	CM	
Scale:		Page:	
1:1250		1 of 1	