
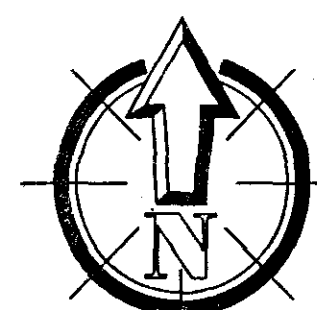


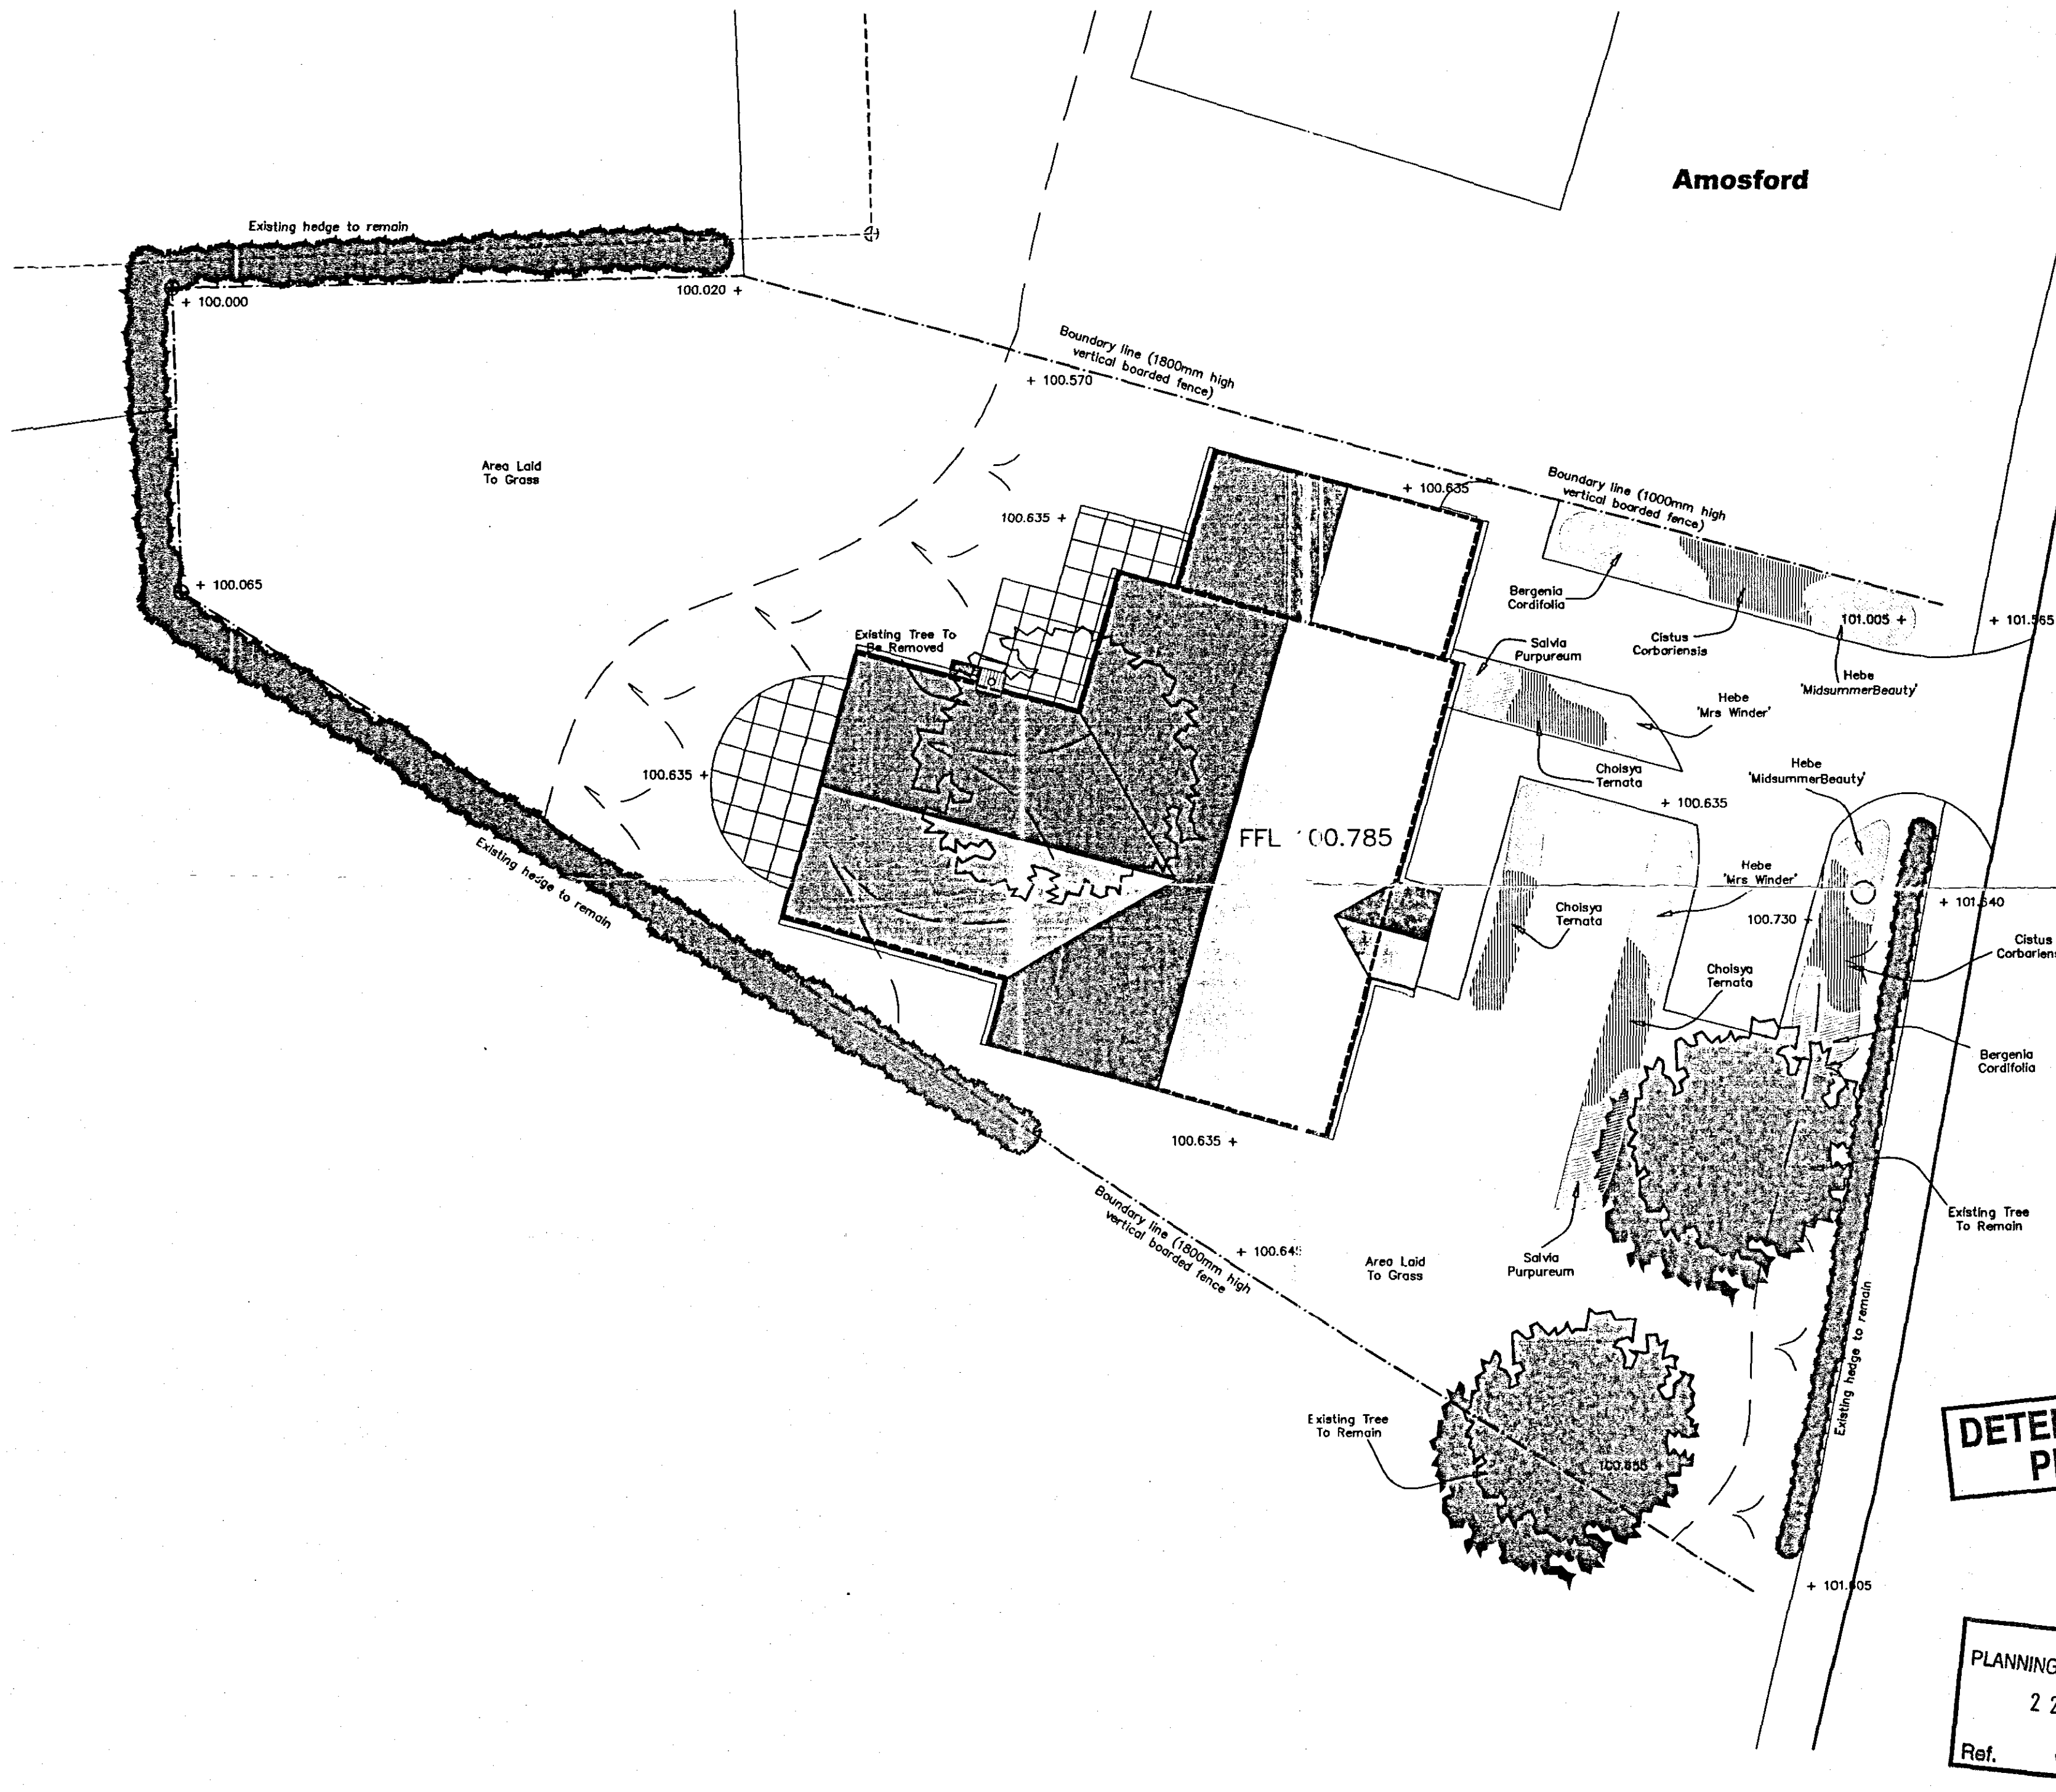

A	21/08/2007	REVISED TO SUIT NEW DESIGN LAYOUT
Revisions		
1	21/08/2007	REVISED TO SUIT NEW DESIGN LAYOUT
2		
3		
David Trundle Design Services Limited
 Salgate Barn, Islington Road, Tilney All Saints, King's Lynn, Norfolk, PE34 4RY
 Tel: 01553 617700 Fax: 01553 617874 Email: enquiries@trundleddesign.co.uk

Project Title:
DAY & HAMMOND BUILDINGS LTD

PROPOSED NEW DWELLING
 PLOT ADJACENT TO AMOSFORD
 LUTTON GOWTS

Drawing Title:
 PROPOSED LANDSCAPING & LEVELS PLAN

Scale: 1:100 Date: FEB 2007 Drawn: TN

Drawing Number:
06-260-02A

Copyright:
 This drawing must not be re-issued, loaned or copied without the consent of David Trundle Design Services Limited. Do not scale this drawing, use only figured or grid dimensions. All dimensions to be checked by contractor on site prior to start of works. Any discrepancies are to be notified

DETERMINED PLAN

SHDC
 PLANNING & DEVELOPMENT
 22 AUG 2007
 Ref. 1149107