


*** WARNING ***
SSSI area

SHOC
Planning & Development
29 OCT 2003
Ref 1309/03

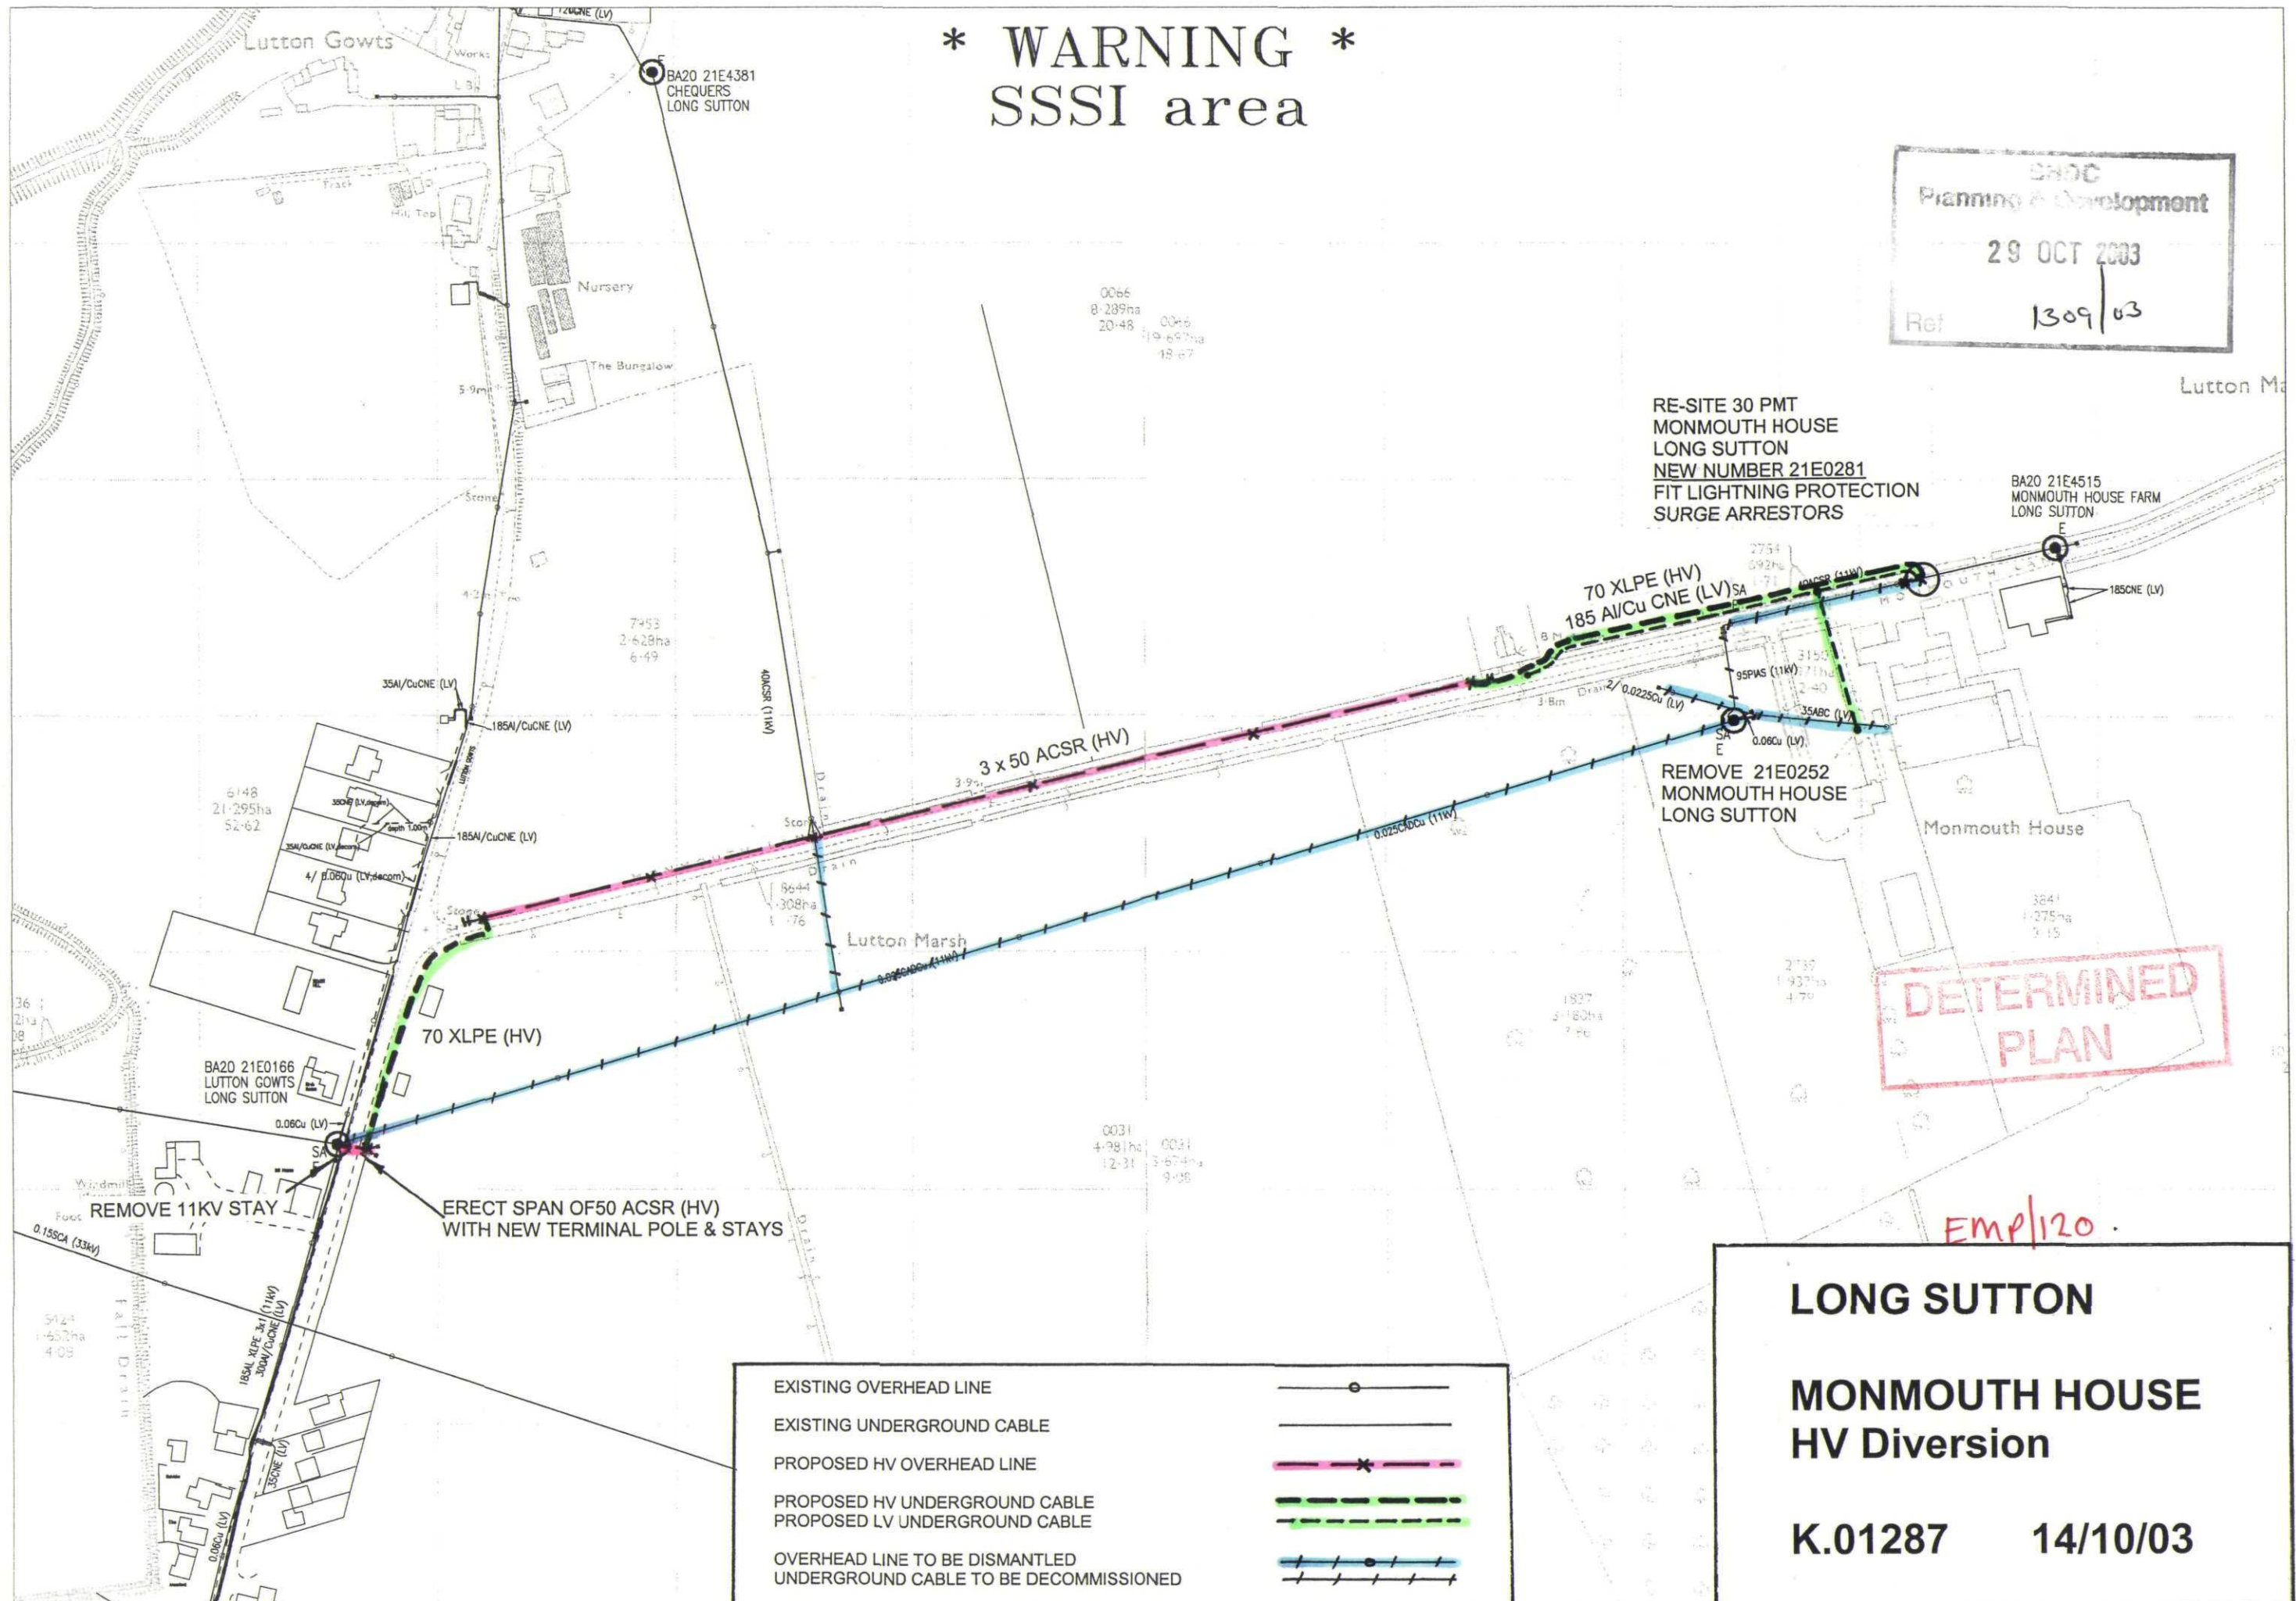

DETERMINED PLAN

Emp/120

LONG SUTTON
MONMOUTH HOUSE
HV Diversion
K.01287 14/10/03