



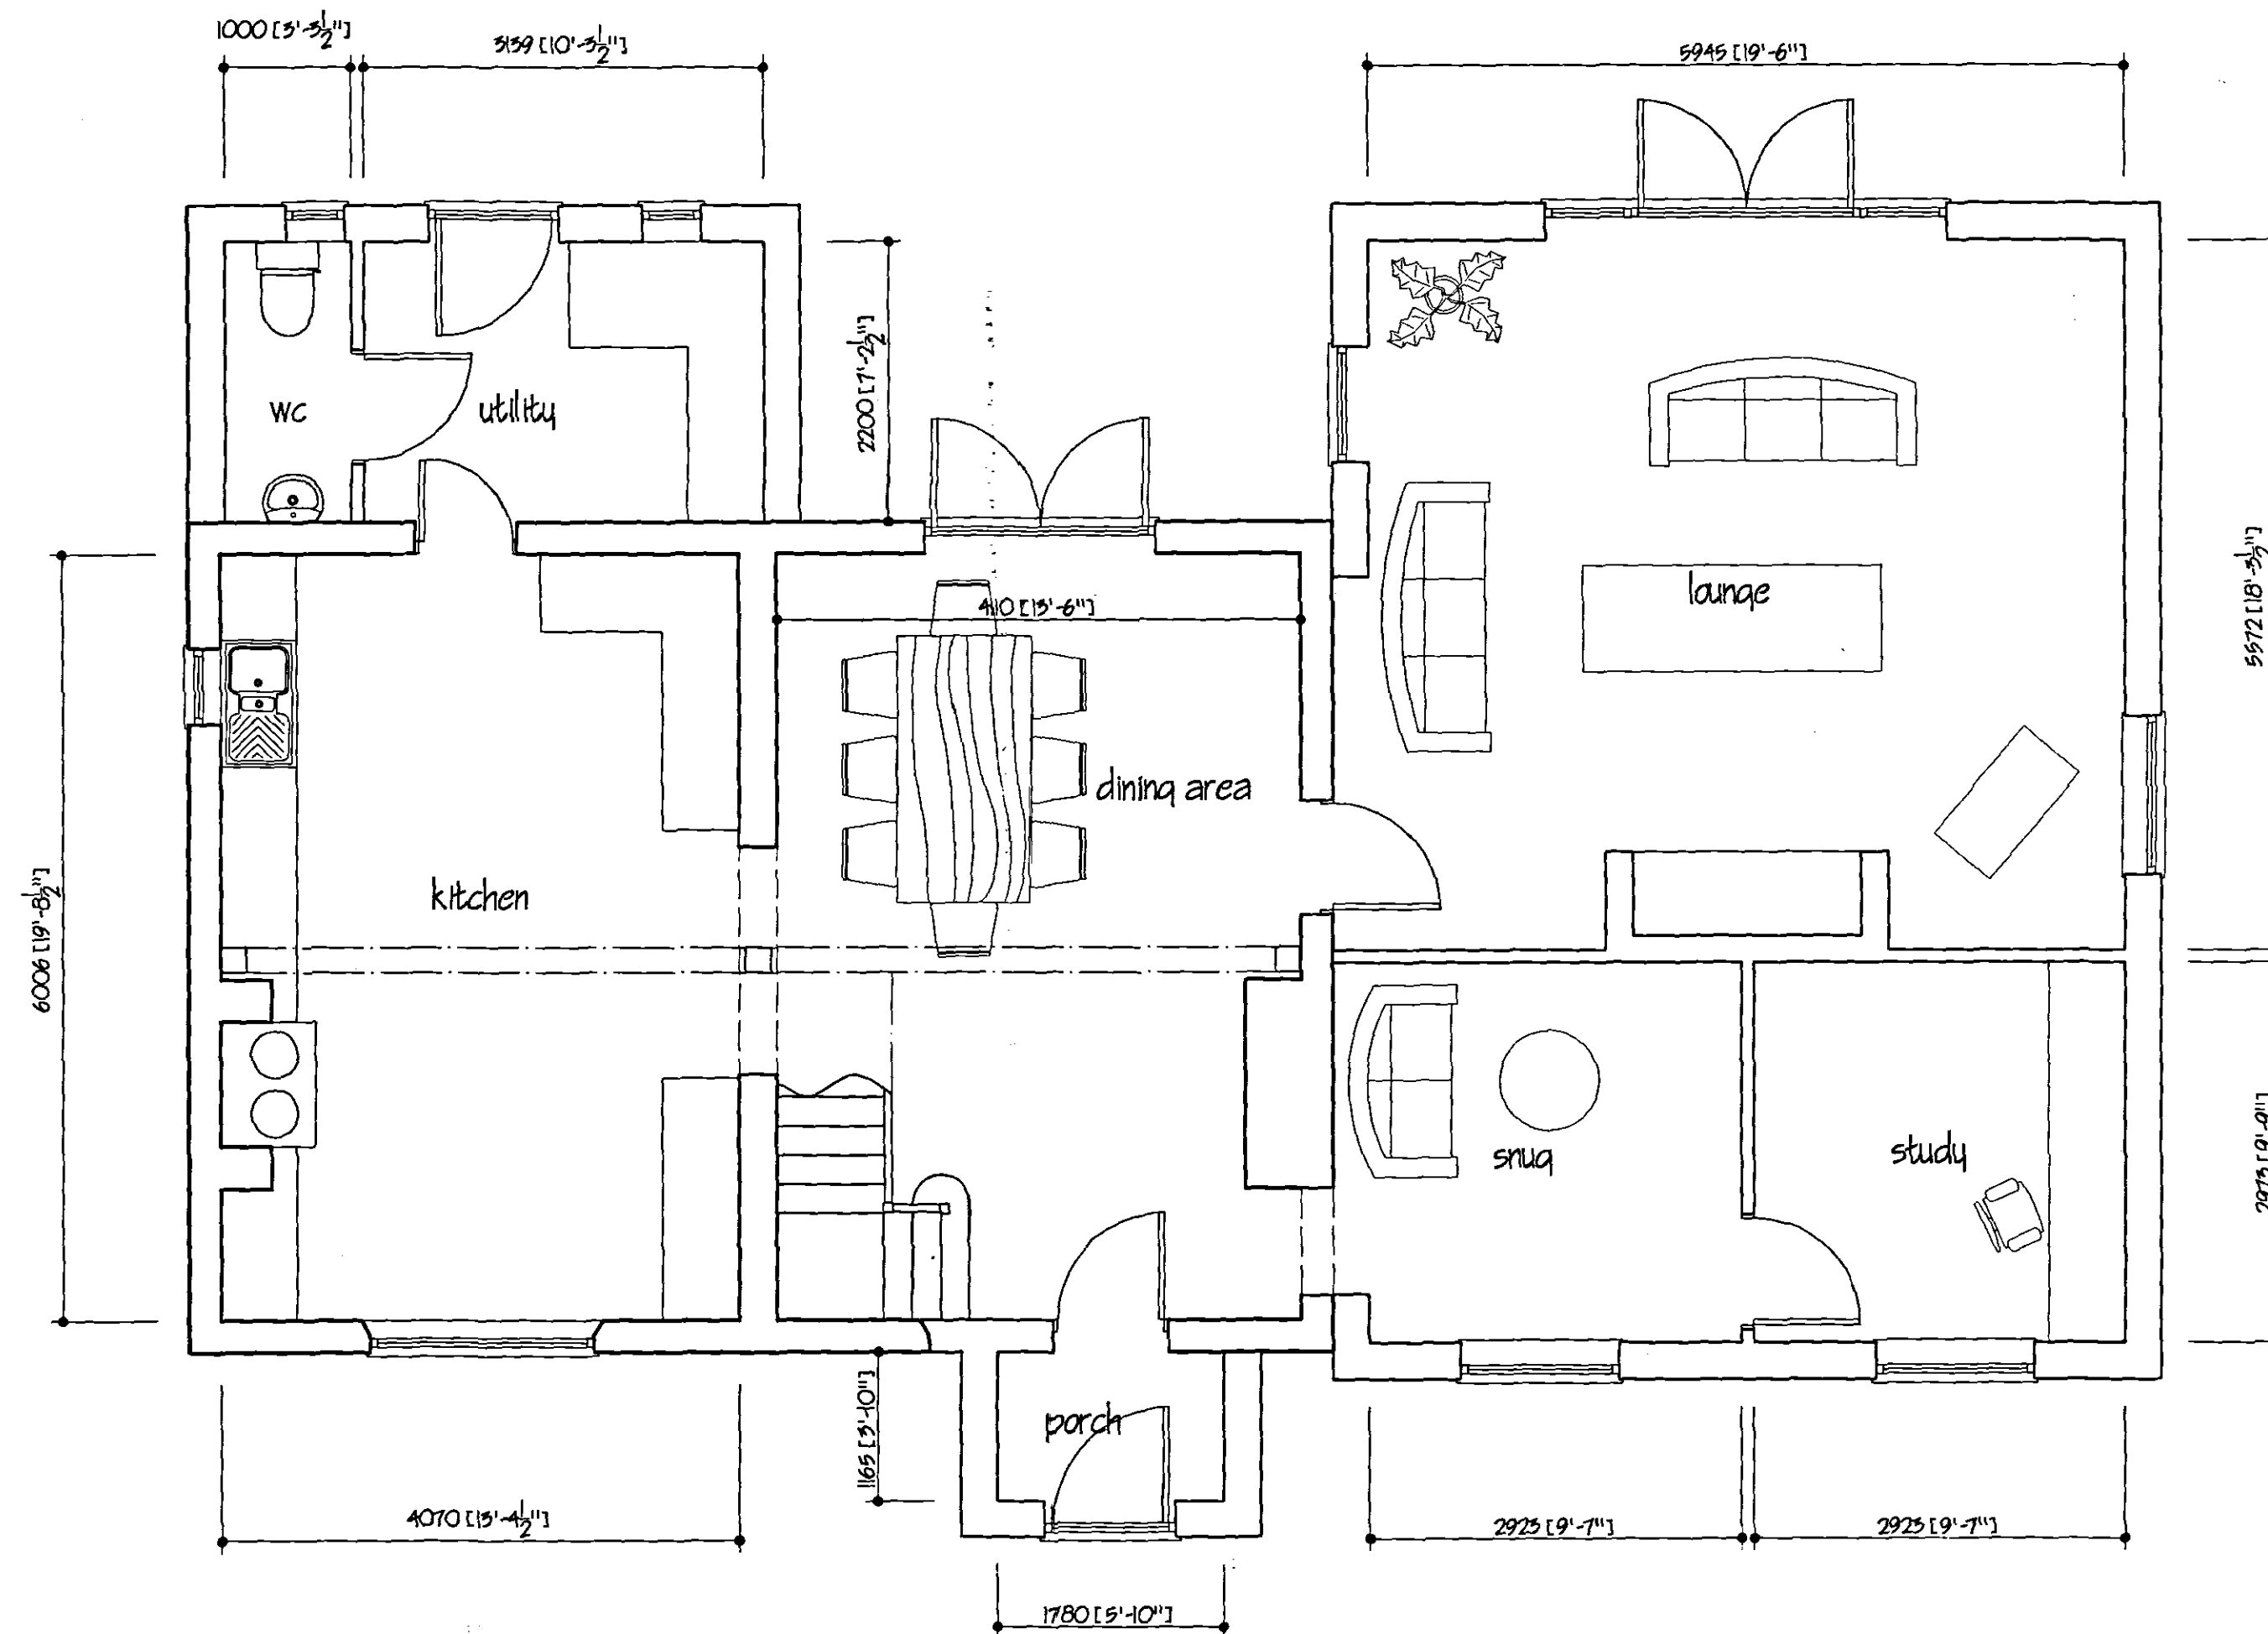

GROUND FLOOR PLAN AS PROPOSED

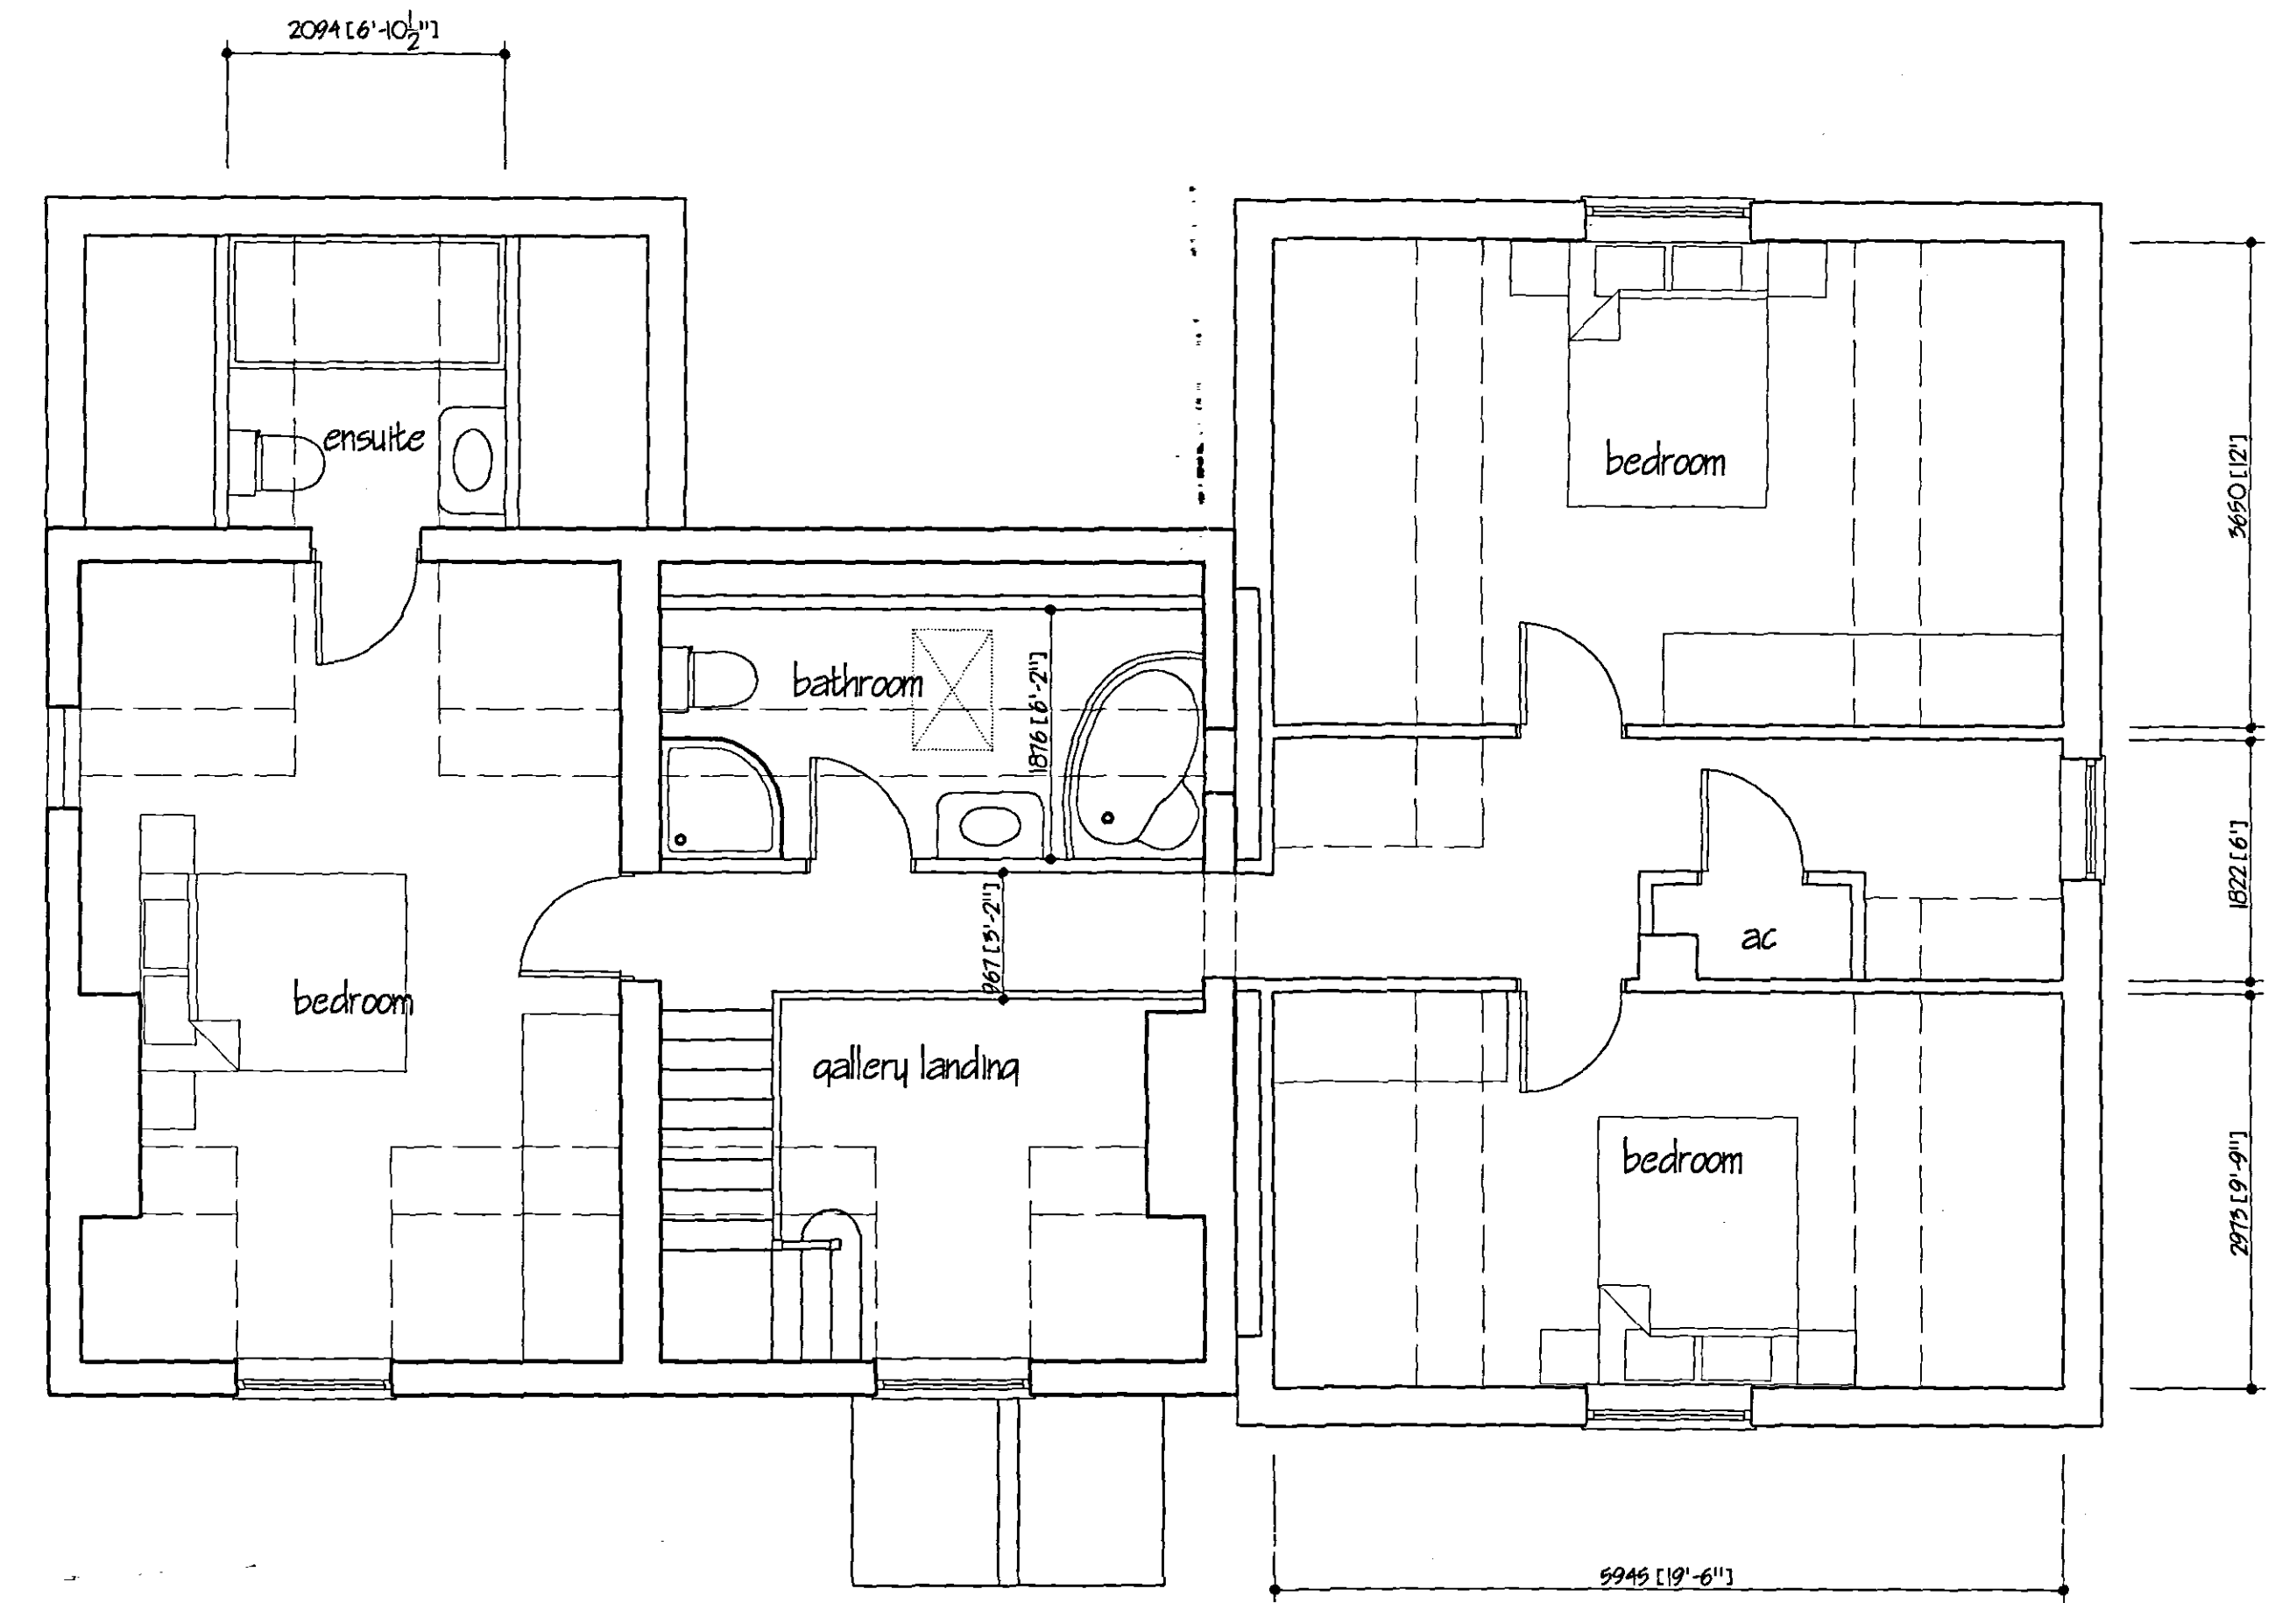

FIRST FLOOR PLAN AS PROPOSED

0403
 Planning & Development
 29 JAN 2004
 Ref: 1395/03

0403
 Planning & Development
 29 JAN 2004
 Ref: 1395/03

ref	revision	date

G. R. MERCHANT
 I. ENG AMICE FWO
 ARCHITECTURAL, STRUCTURAL
 AND LAND DRAINAGE
 CONSULTANTS
 Unit 4, Wrights Mews
 12A Park Road, Holbeach,
 Spalding, Lincs. PE12 7EE
 Tel: 01408 459800
 Fax: 01408 435744
 E-Mail: G. R. Merchant @ Merchant. FS.
 Co. UK

Project
 PROPOSED EXTENSION & ALTERATIONS AT
 DORNER COTTAGE
 HARRIS GATE
 LUTON

Client
 MR SKING & MRS C BURTON

Drawing
 PLANS & ELEVATIONS

Job Ref.
 652/03

Date
 JAN 2004

Scales
 1/50 1/100

DO NOT SCALE FROM THIS DRAWING
 This drawing is copyright and may not be copied, imaged, photographed or used for any other purpose other than that for which it is issued. The Contractor is to check all dimensions on the site and report any discrepancies to the Architect. 

DETERMINED
 PLAN



FRONT

REAR

SIDE

SIDE