
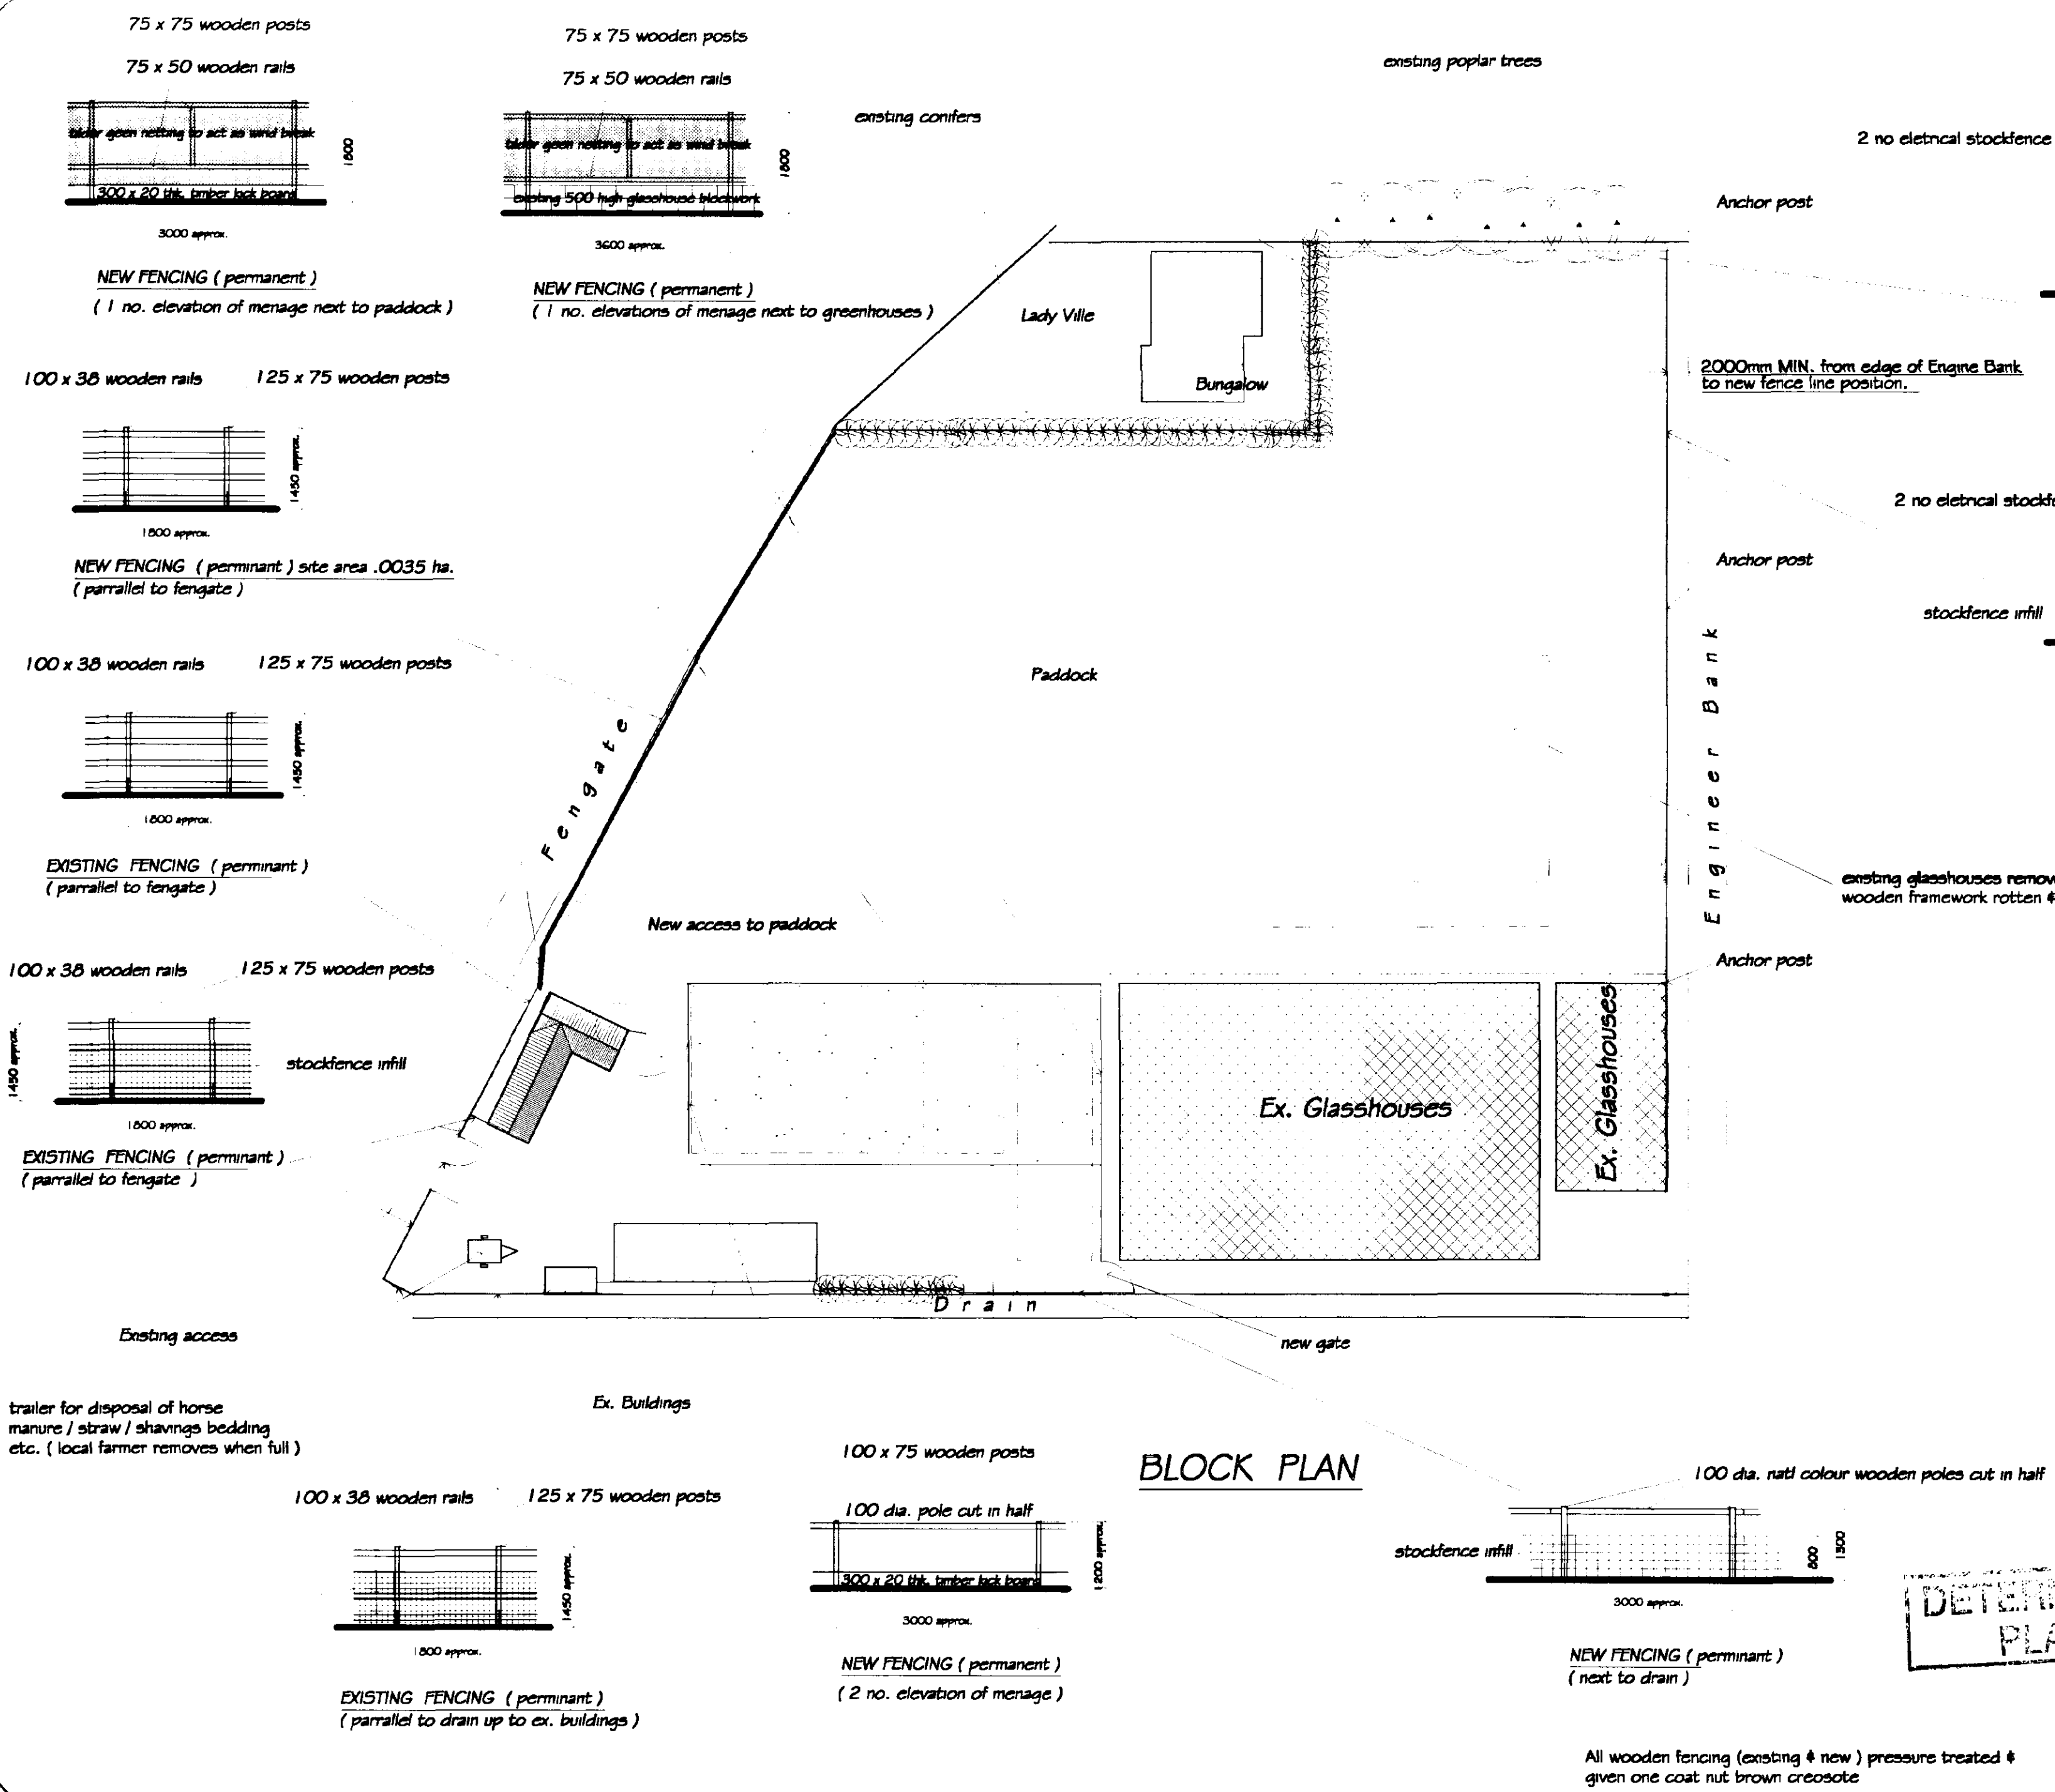


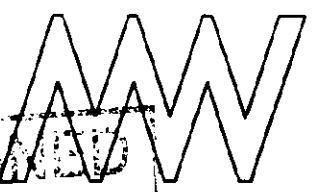

| REVISIONS   |         |         | BY | DATE     |
|---|---------|---------|----|----------|
| DRAWN   | MJW     | DATE    |    | 23/12/01 |
| SCALE   | 1 / 500 | CHECKED |    |          |
| PROJECT Mr. & Mrs. D. Sanderson<br>'Ladyville', Fensgate,<br>Moulton Chapel, Spalding,<br>Lincs, PE12 0XR   |         |         |    |          |
| DETAILS Retrospective application for<br>erection of fences.   |         |         |    |          |
|  <b>Malcolm Watson</b><br>architectural - detailing services<br>Residential - Commercial - Industrial - Agricultural<br>Planning & Building Regulations Submissions<br>Wimberley Way, Finchbeck, Spalding, Lincs. PE11 3RY.<br>Tel / Fax: 01775 767650<br>email: mjw.13@btinternet.com |         |         |    |          |
| DRG No. 009/1/2001   |         |         |    |          |

All wooden fencing (existing & new) pressure treated & given one coat nut brown creosote