
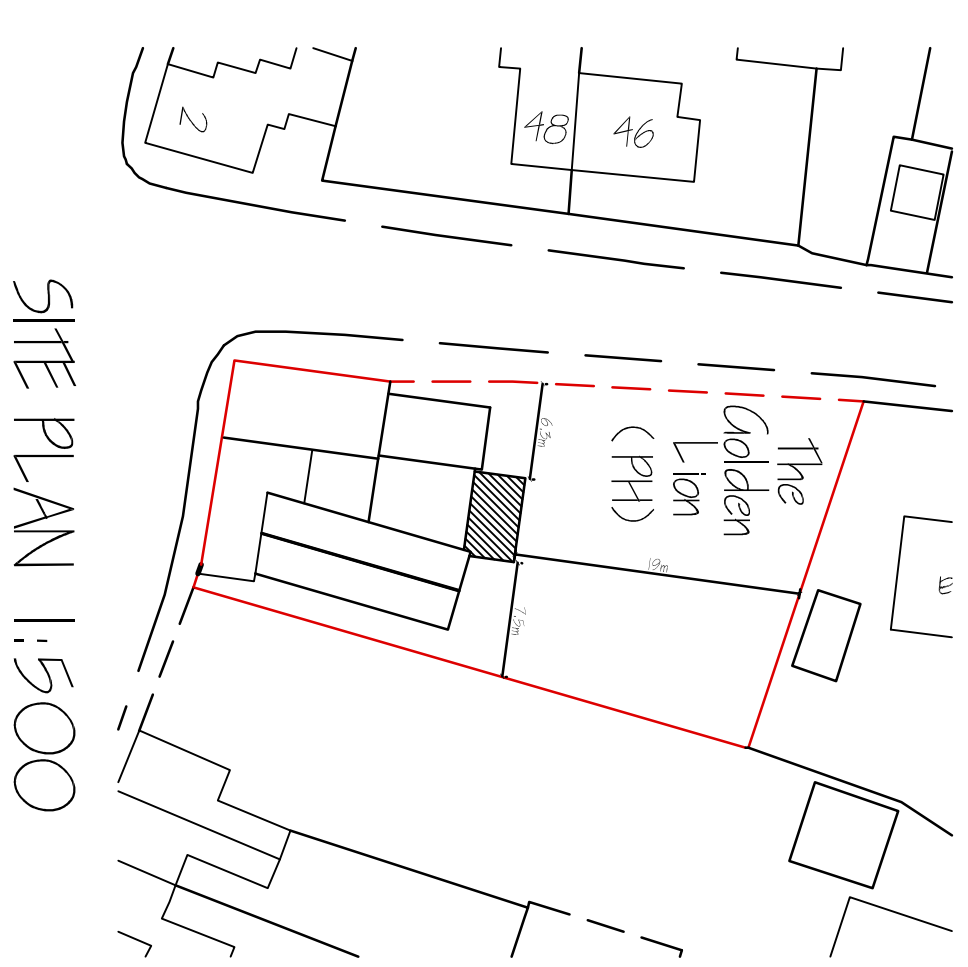
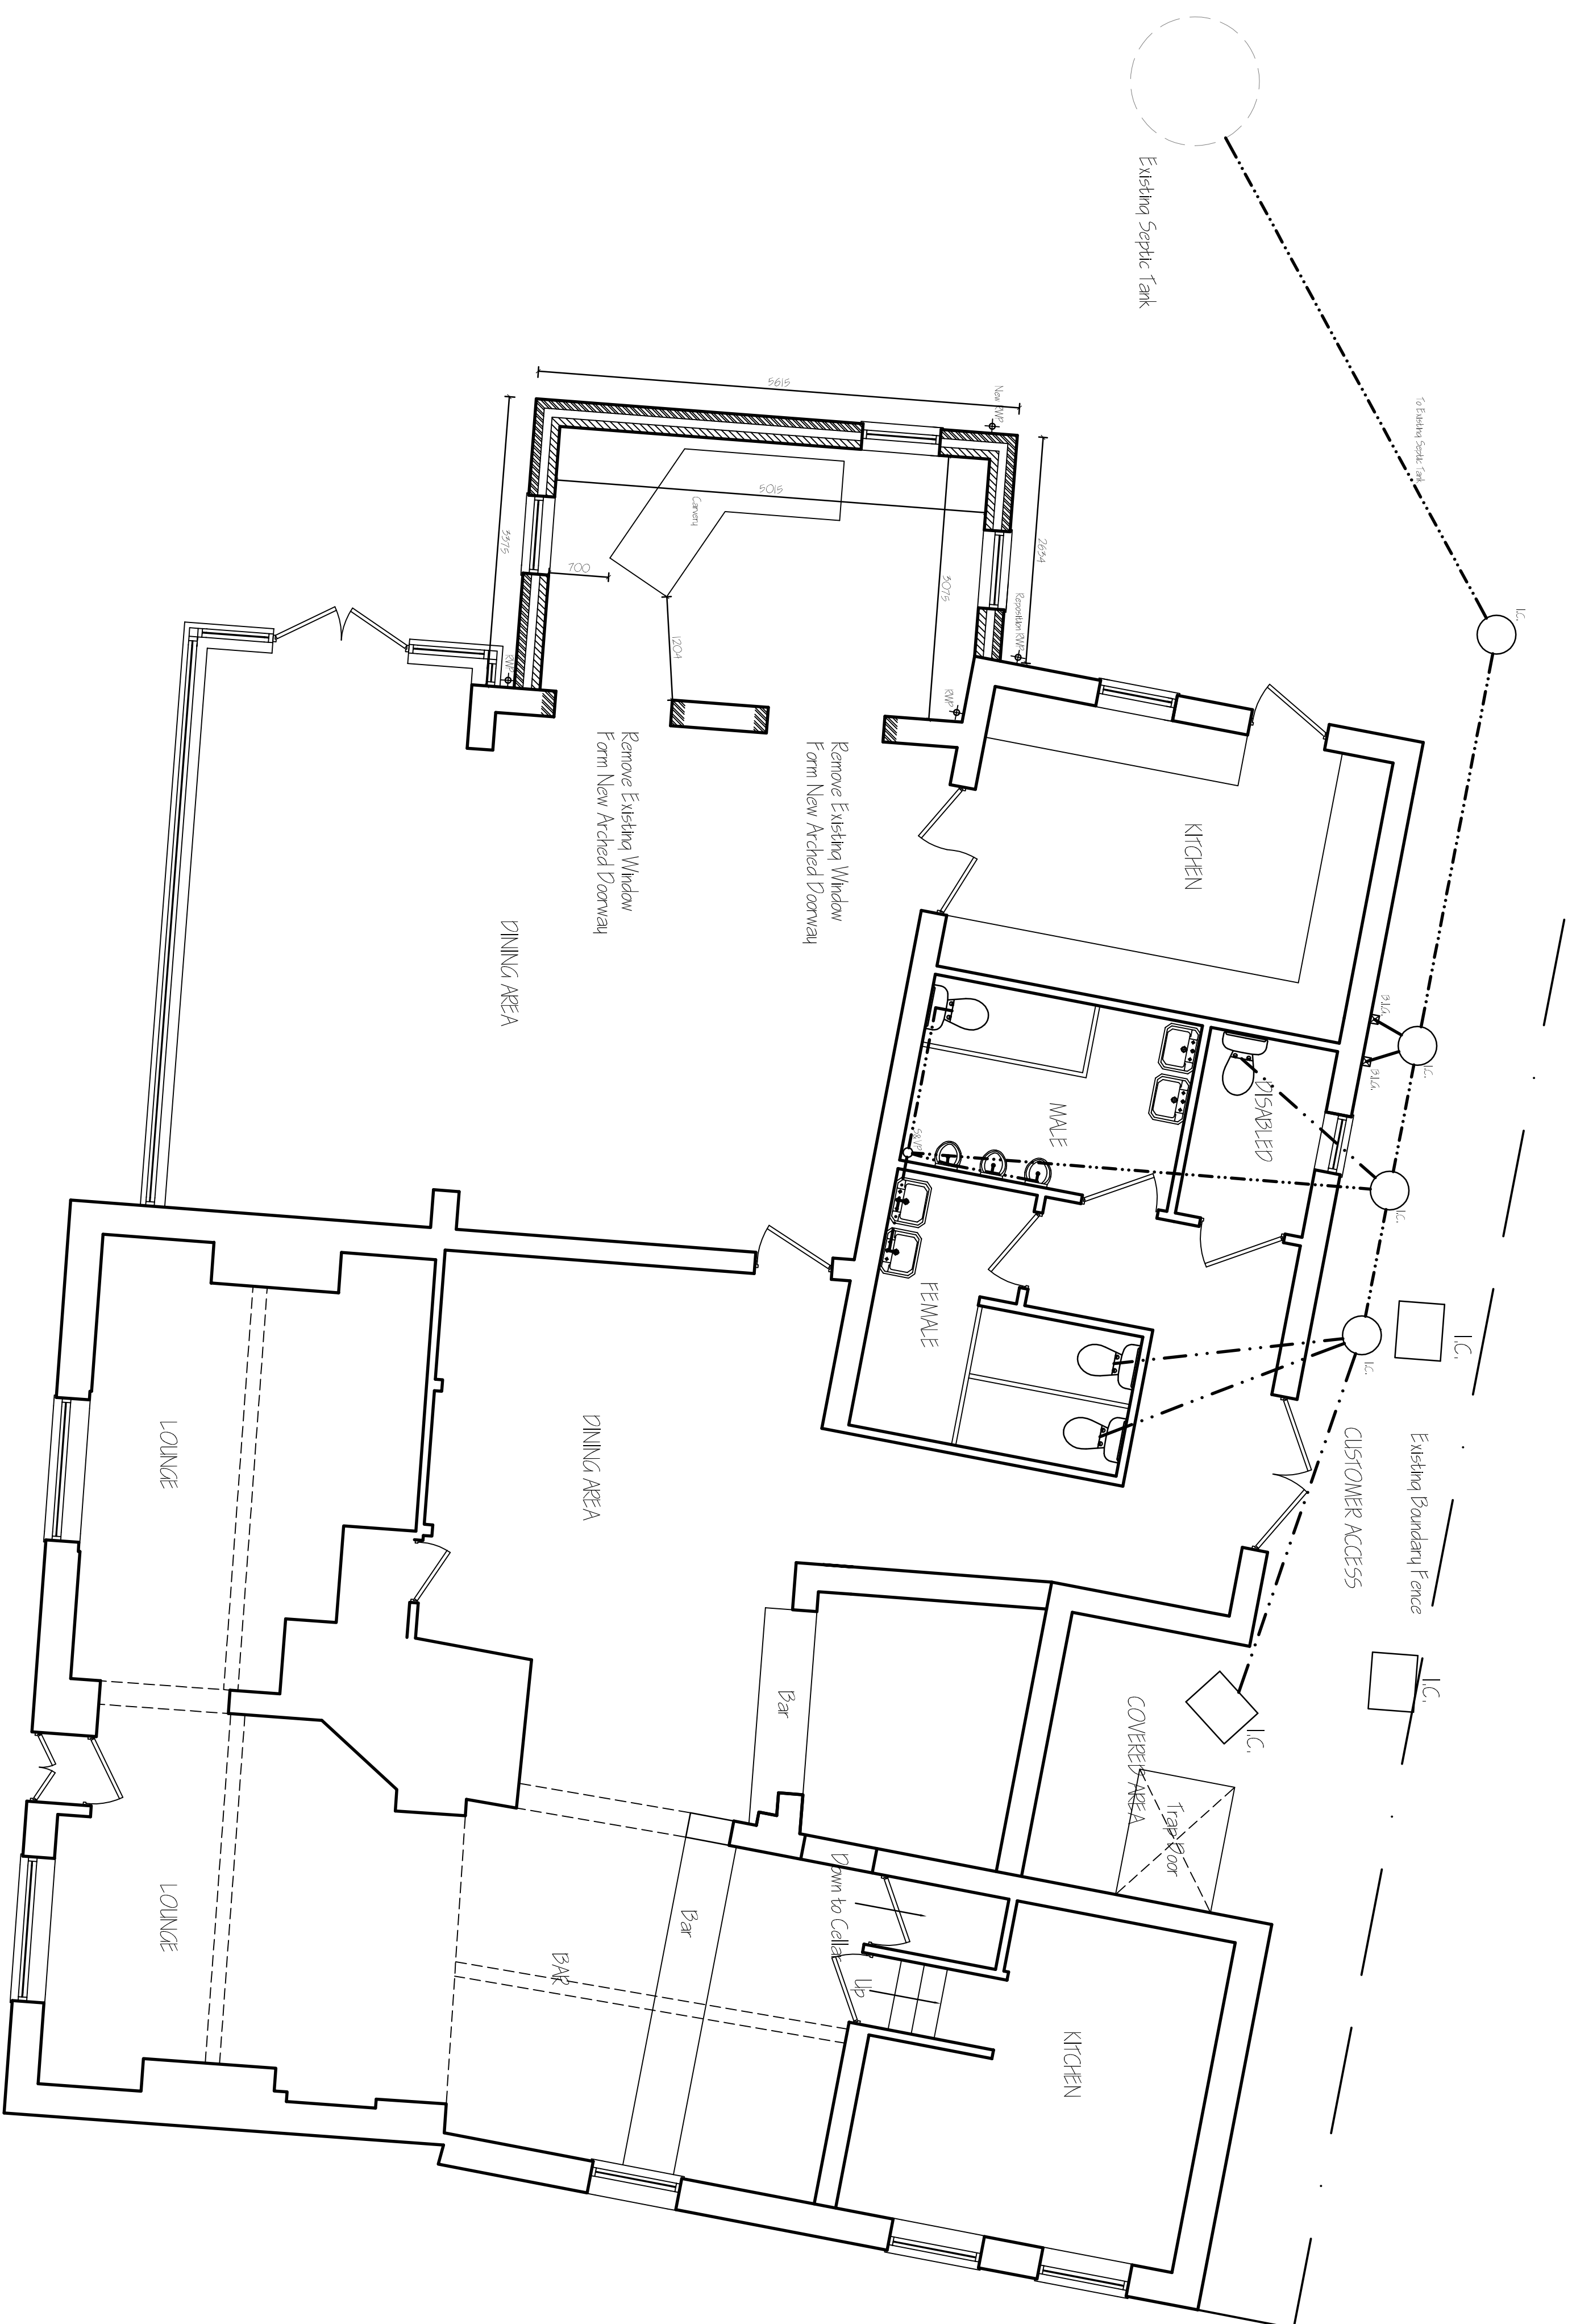


[illegible]

G. R. MERCHANT LTD.
1.ENG AMICE FIMO
ARCHITECTURAL, STRUCTURAL
AND LAND DRAINAGE
CONSULTANTS

4 Wrights Mews
 12A Park Road, Holbeach,
 Spalding, Lincs. PE12 7EE
 Tel: 01406 489080
 Fax: 01406 425744
 E-Mail: gr-merchant@btconnect.com

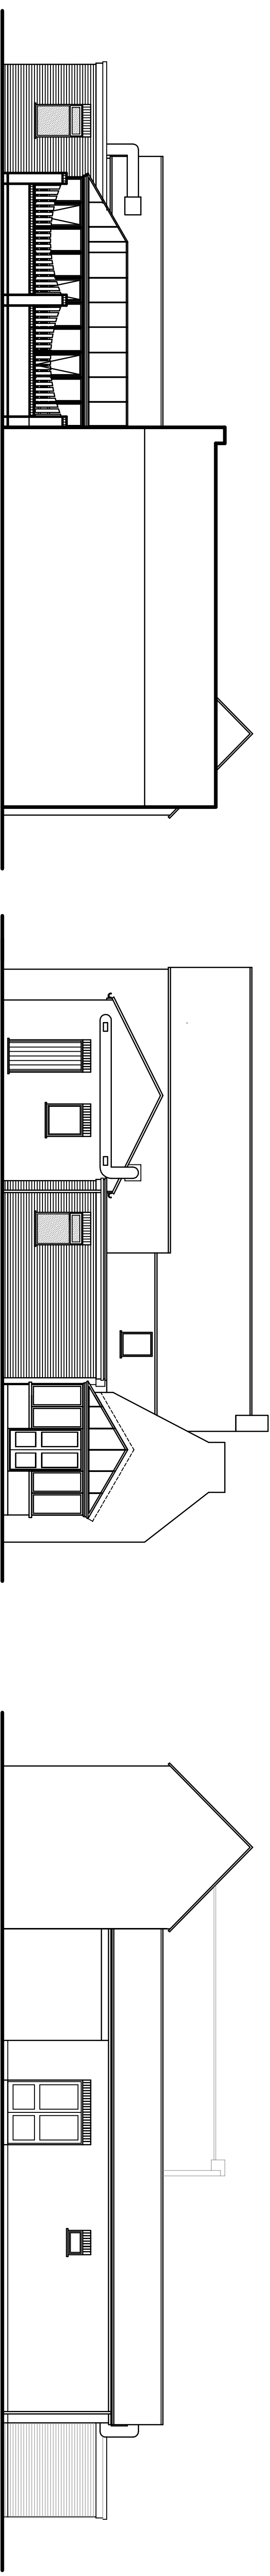

Project
PROPOSED EXTENSION
THE GOLDEN LION PUBLIC HOUSE
MOLTON SEAS END
SPALDING, Lincs.

R. MURREY & P. SUMMERFIELD

FLOOR PLAN - PROPOSED
ELEVATIONS - PROPOSED
SITE PLAN - PROPOSED

Job Ref.	Personnel
3236-17	02
Date	From
JAN 2018	SLB

1:50 & 1:00 (Unless Otherwise Stated)

DO NOT SCALE FROM THIS DRAWING

[illegible]