



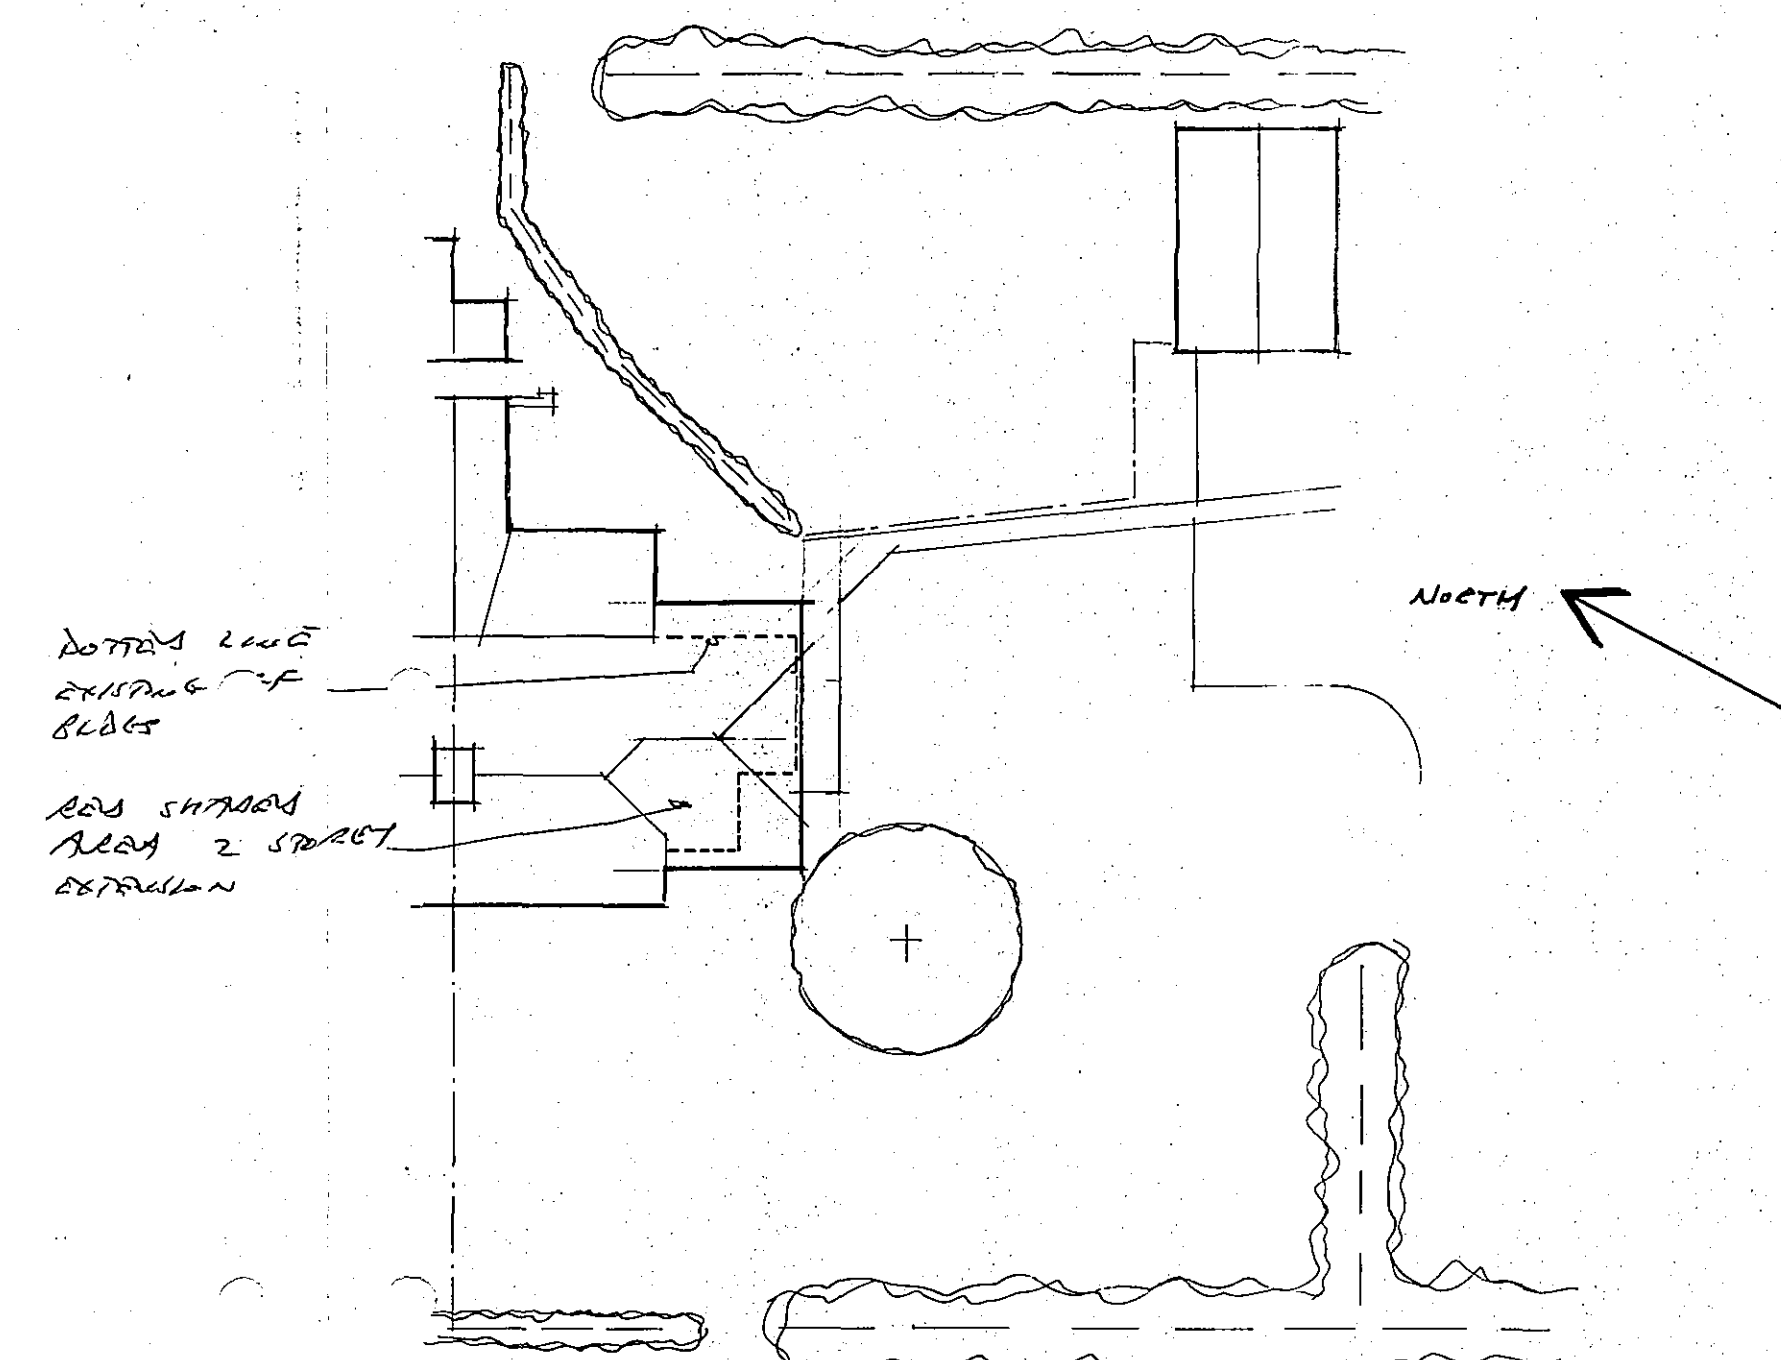

PART SITE PLAN 1-200

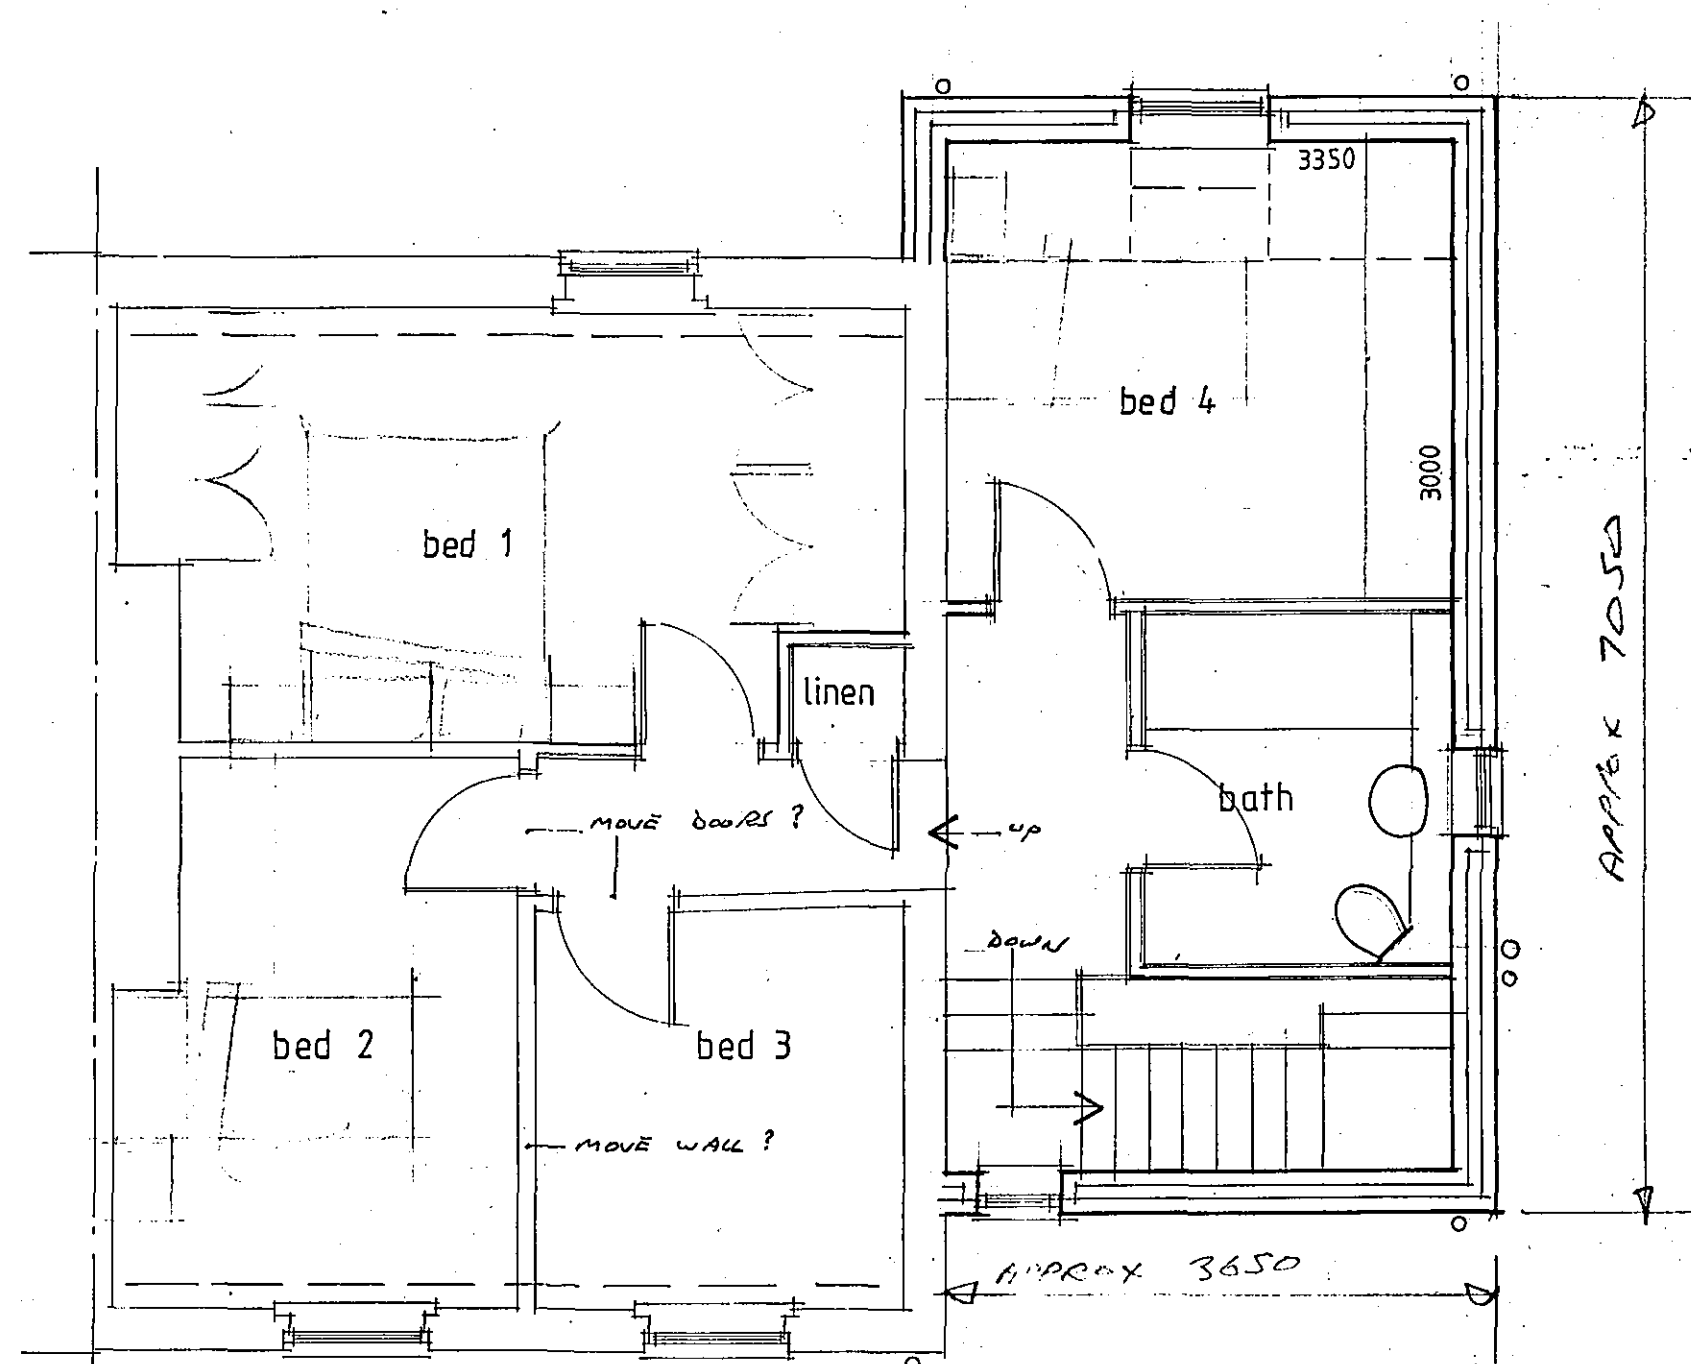

GROUND FLOOR PLAN 1-50

FIRST FLOOR PLAN 1-50

[illegible]