


PLOT 60

GARAGE


NO 58

SIDE GARAGES

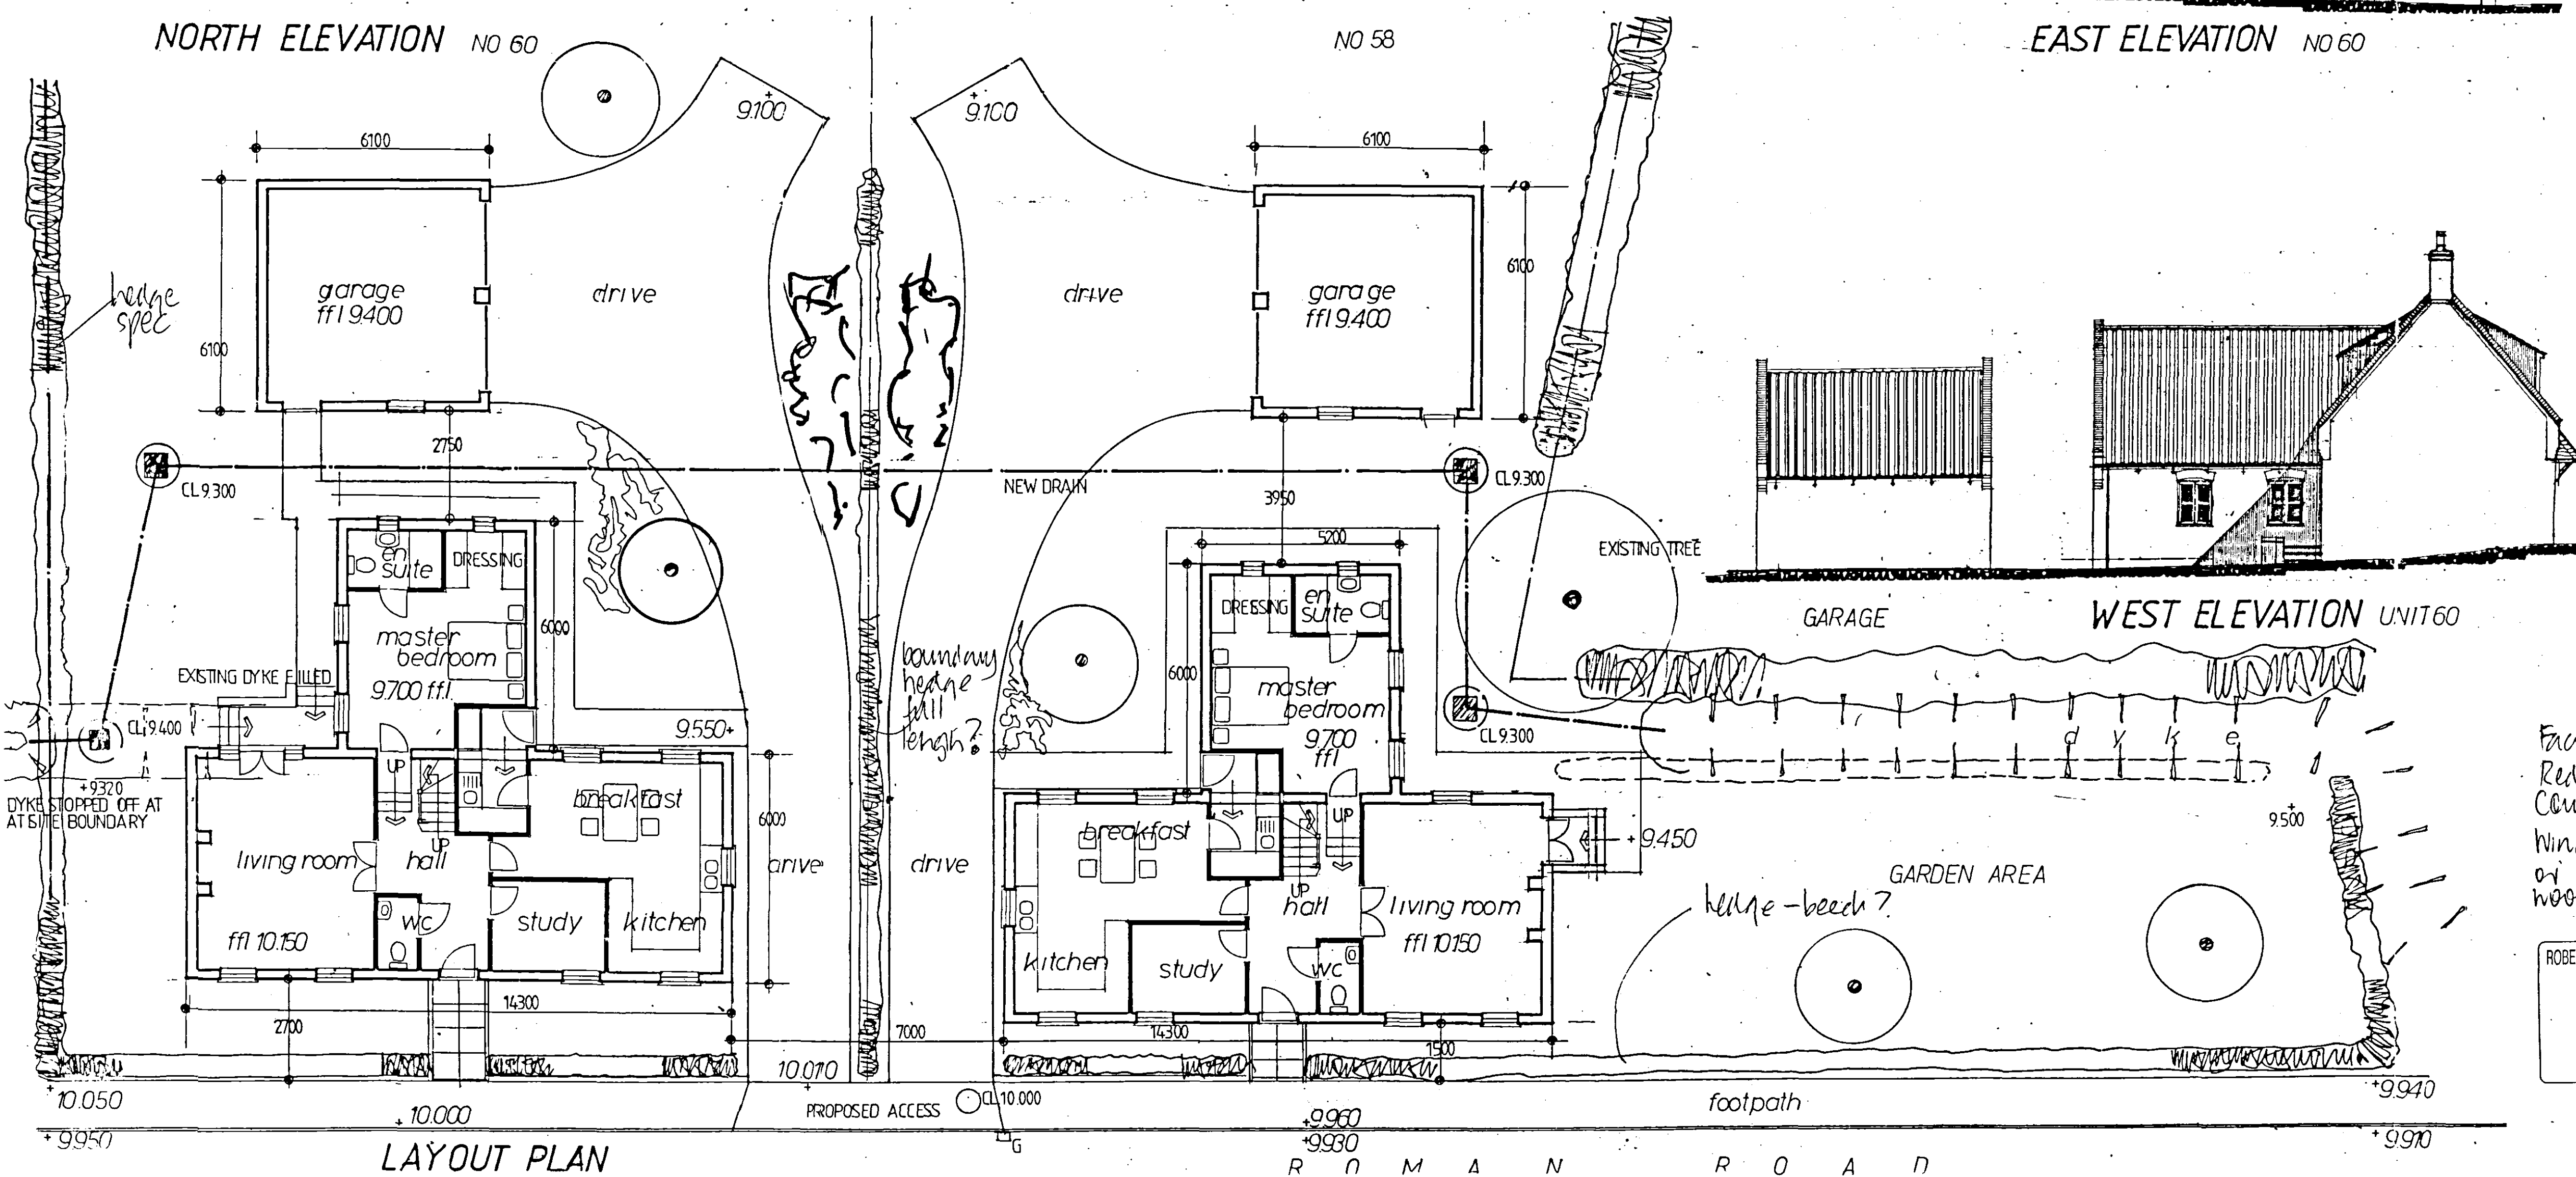

Facing back ~ reclaimed?
Red Clay Summit
County Parkies.
Windows white upvc?
or cream painted
wooden.

ROBERT DOUGHERTY CO. 100-9467
18 APR 67
RECEIVED

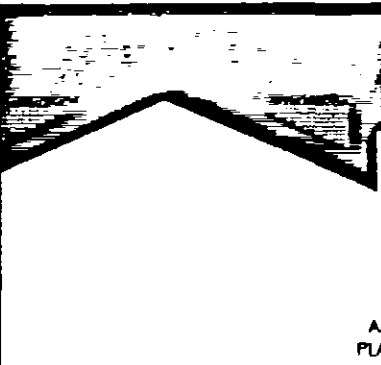Revision	Date	Comments
Revisions		
CLIENT : CASTLE BUILDING LTD		
ADDRESS PLOTS 58 & 60 ROMAN ROAD		
ADDRESS MOULTON CHAPEL		
ADDRESS LUNCS		
 <div data-bbox="2786 1703 2843 1873"> <p>CB DESIGN GROUP ARCHITECTURAL & PLANNING SERVICES</p> <p>24 Commercial Road Spalding Lincolnshire PE12 2HA Tel: 01775 722244 Fax: 01775 769988</p> </div>		
SCALE : 1/50	Date : 06/04/05	Drawn By : N.F.
Drawing No. 1016.03.13	Revision Nos.	