


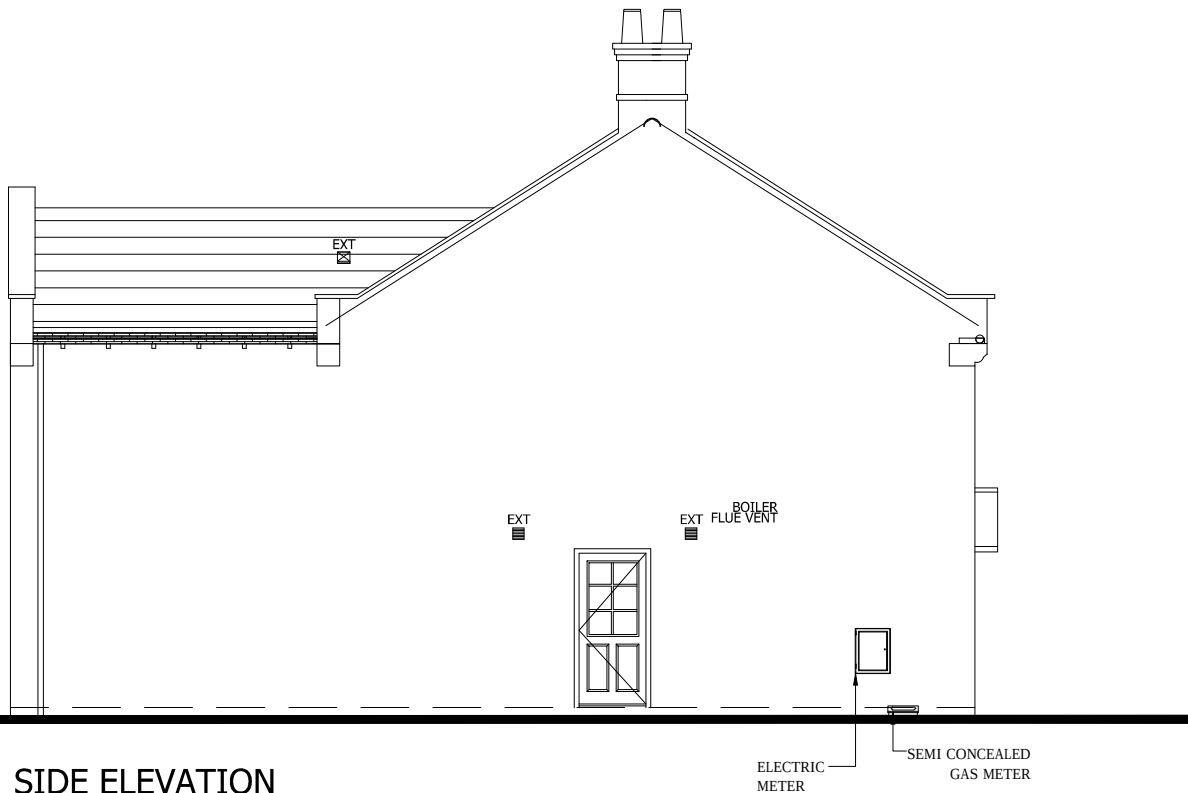


SIDE ELEVATION




SIDE ELEVATION



FRONT ELEVATION

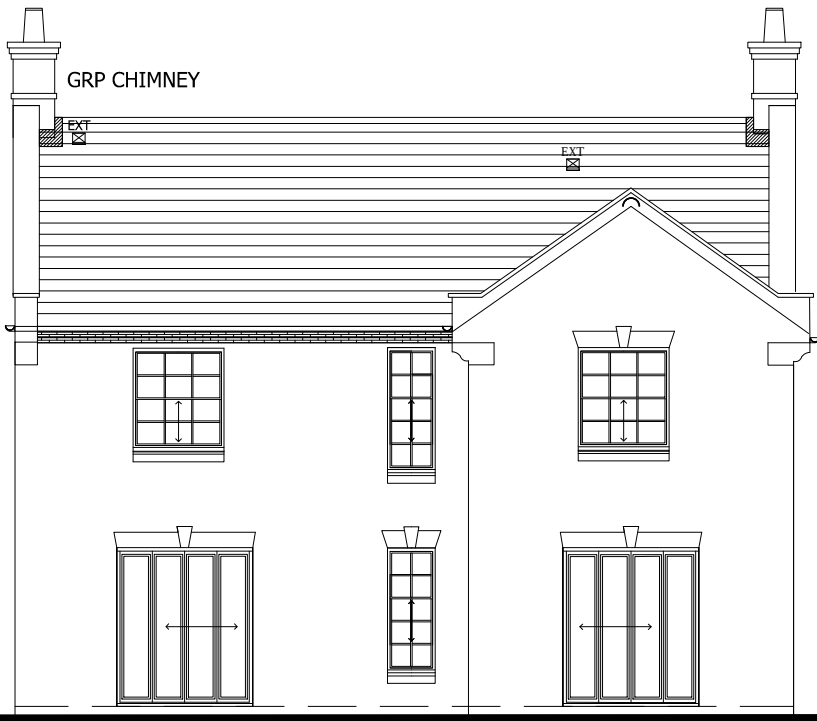

REAR ELEVATION

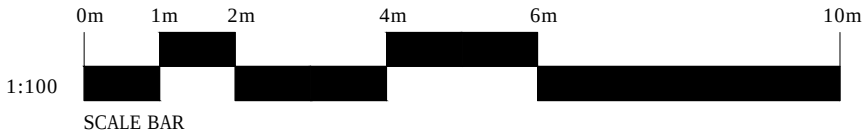

Rev.	Date	Description

ORIGINAL SIZE 100MM - THIS PRINT MAY BE REDUCED

NOTE: ALL DIMENSIONS, MATERIALS AND WORKMANSHIP IN ACCORDANCE WITH NIRC STANDARDS AND BUILDING REGULATIONS.
DO NOT SCALE FROM THIS DRAWING. ALL DIMENSIONS TO BE VERIFIED WITH THE TECHNICAL OFFICE.



Project
MOULTON - SHIVEAN GATE

Drawing Title
GEORGIAN HOUSE RIGHT
DESIGN SHEET

Scale	Date	Drawn	Approved
1:100 @ A3	14.07.16	DL	
Drawing No		Rev.	
LXXX/XXXX/XX			