


© Design Copyright reserved. Written consent must be obtained before copying or reproducing this drawing.
Do not scale this drawing, use figured dimensions only. Contractors are responsible for taking and checking
site dimensions. Any discrepancy must be reported to the Architectural Technologist immediately.

LEGEND / NOTES COLUMN :
Rev A: Additional Polytunnel 04 Feb 04 MD

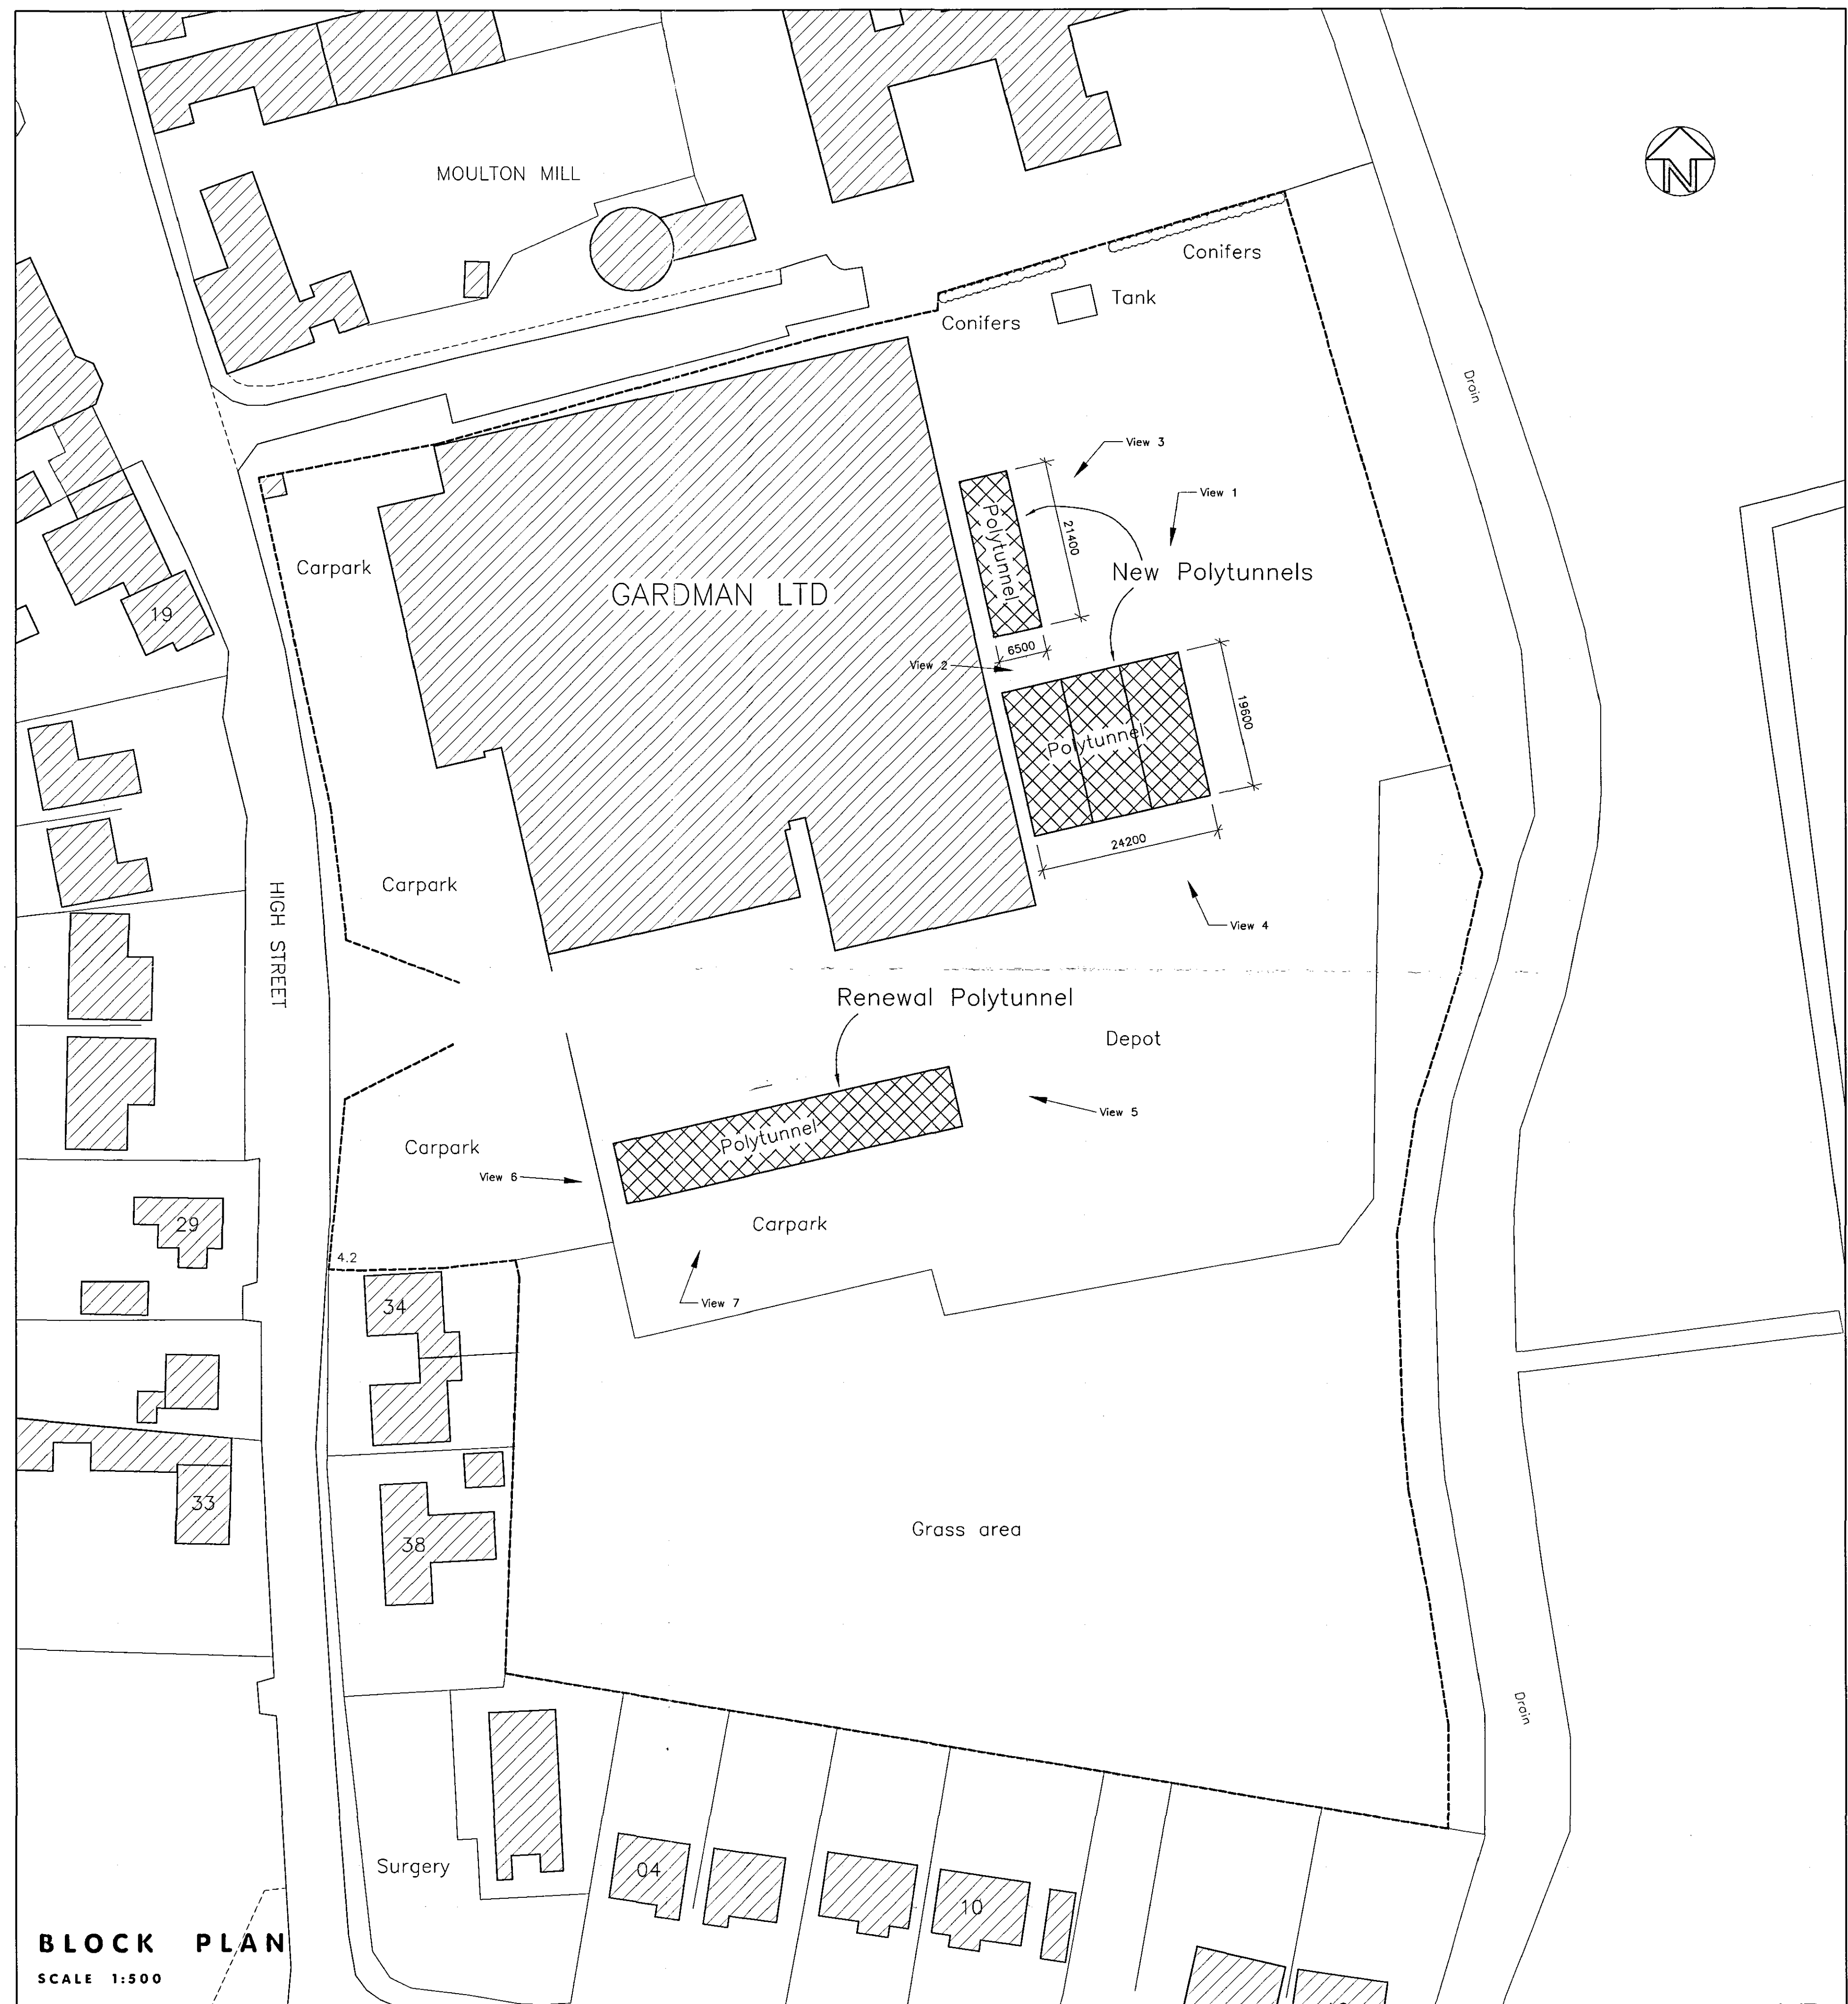

NEIL DOWLMAN Architecture
Neil Dowdman Architecture Ltd
14 Market Place
Boston, Lincs PE21 6FH
Tel: 01205 357272 Fax: 01205 351115
Email: boston@neildowdman-architecture.co.uk

Members of The Royal Institute of British Architects
Members of British Institute of Architectural Technologists
Corporate Building Engineer

Chartered Architects * Architectural Technologists
Designers * Building Engineers * Project Managers
Planning Supervisors * Party wall Surveyors * Access Consultants

www.neildowdman-architecture.co.uk

Client	Gardman LTD	Scale	1:500
Project	Proposed Poly tunnels & Office Alterations at High Street, Moulton, Spalding. Lincs. PE12 6QD	Date	Nov 2003
		Drawn by:	MD
		Drawing No.	1276 - 01
Title	Block Plan as Existing	Revision	A