



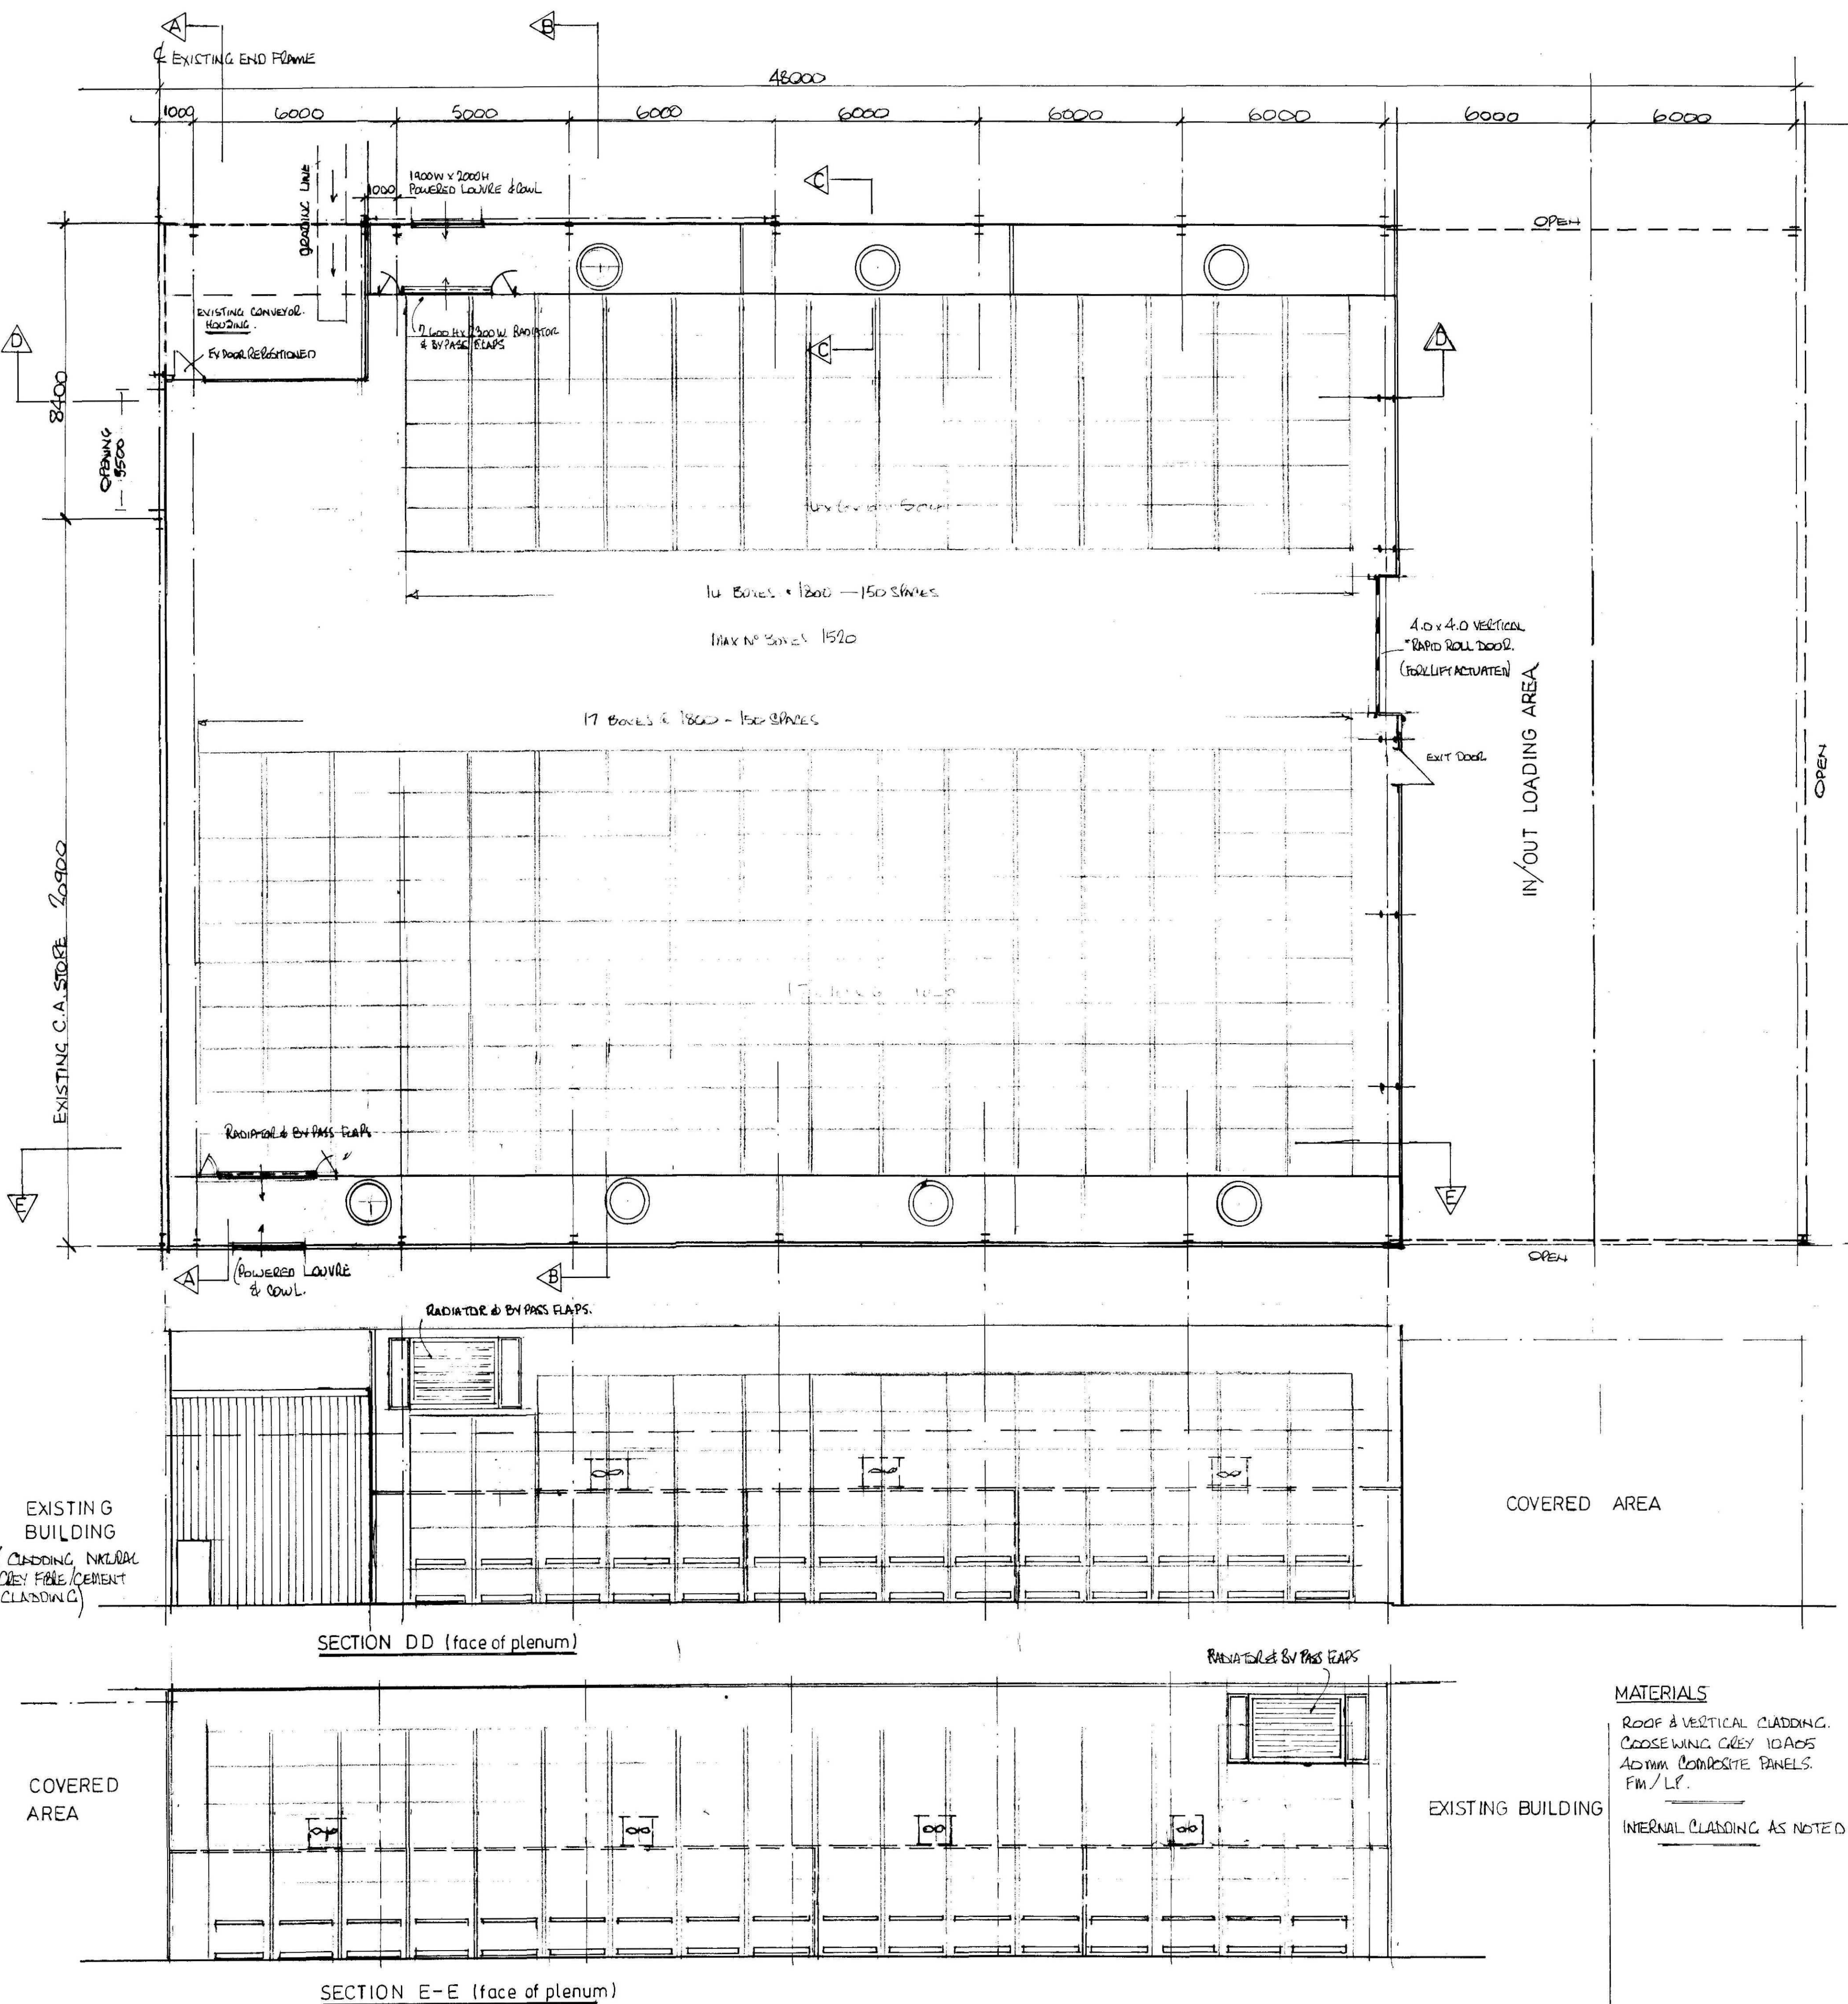

MATERIALS

ROOF & VERTICAL CLADDING:
 CHOOSE WING GREY 10A05
 ADMIN COMPOSITE PANELS
 FM/LP.

INTERNAL CLADDING AS NOTED

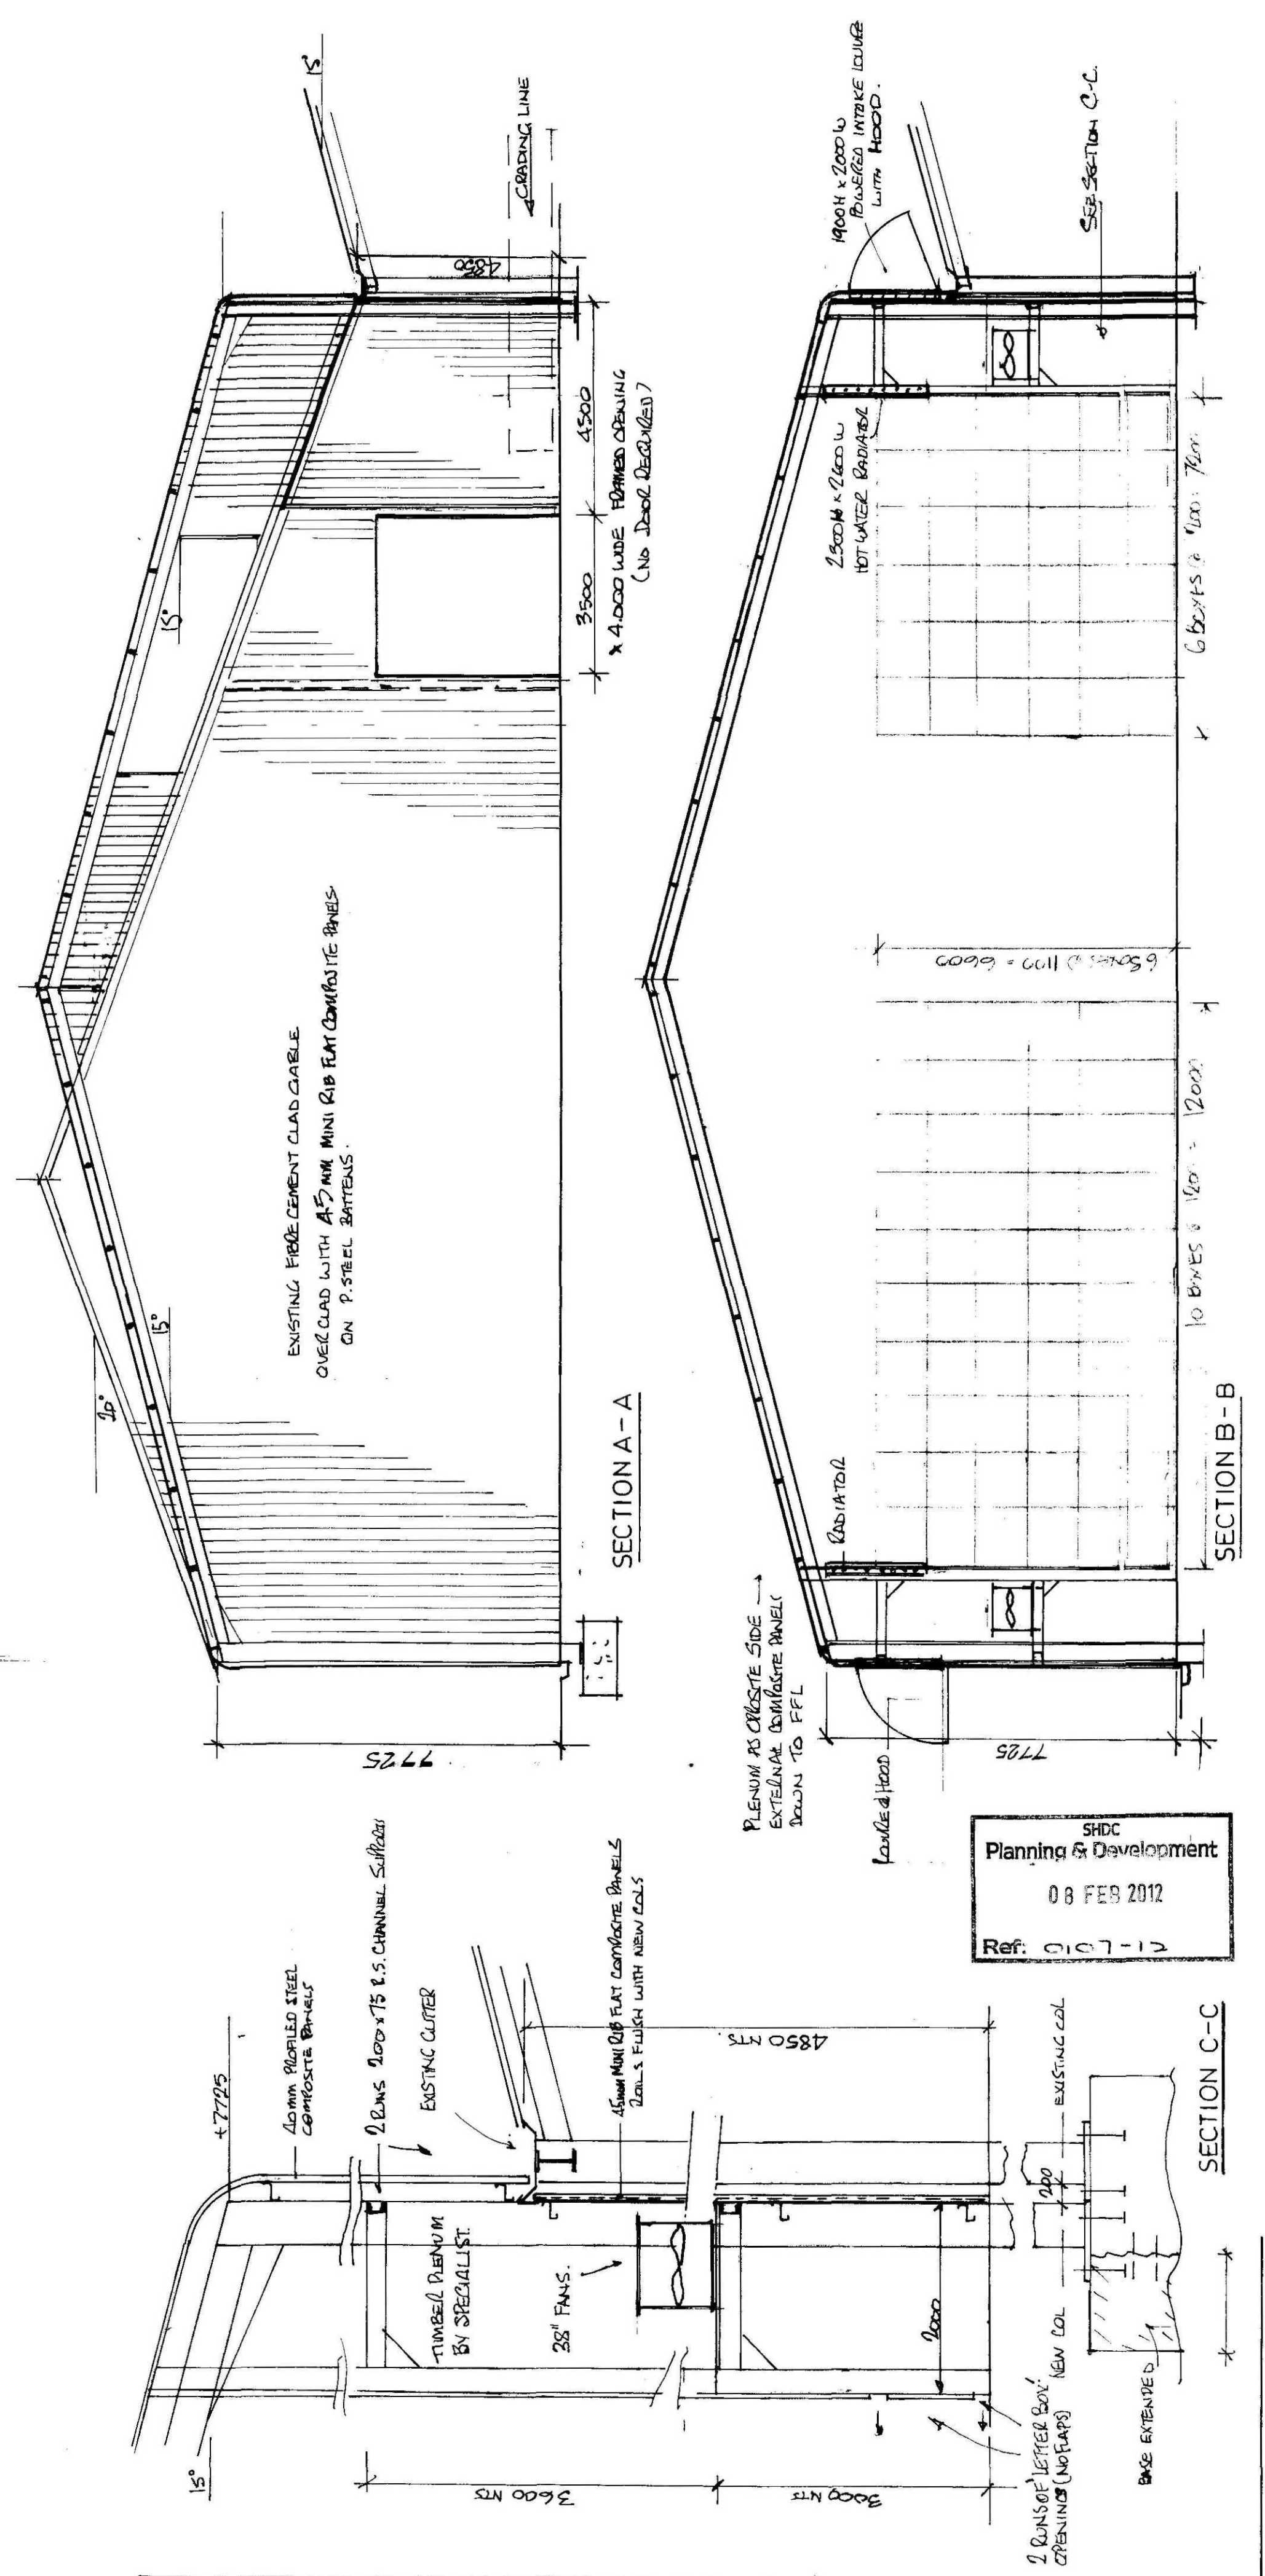

SHDC
 Planning & Development
 08 FEB 2012
 Ref: 0107-12

FLOOR PLAN & SECTIONS PROPOSED ONION CONDITIONING STORE FOR MOULTON BULB CO LTD LONG LANE MOULTON SPALDING PE12 6PP	DAVID O'CONNOR & ASSOCIATES THE ALLIUM & BRASSICA CENTRE WASH ROAD KIRTON BOSTON PE12 1QQ 01205 723414 JAC JAN 2012 1-100 326/3/1
---	---