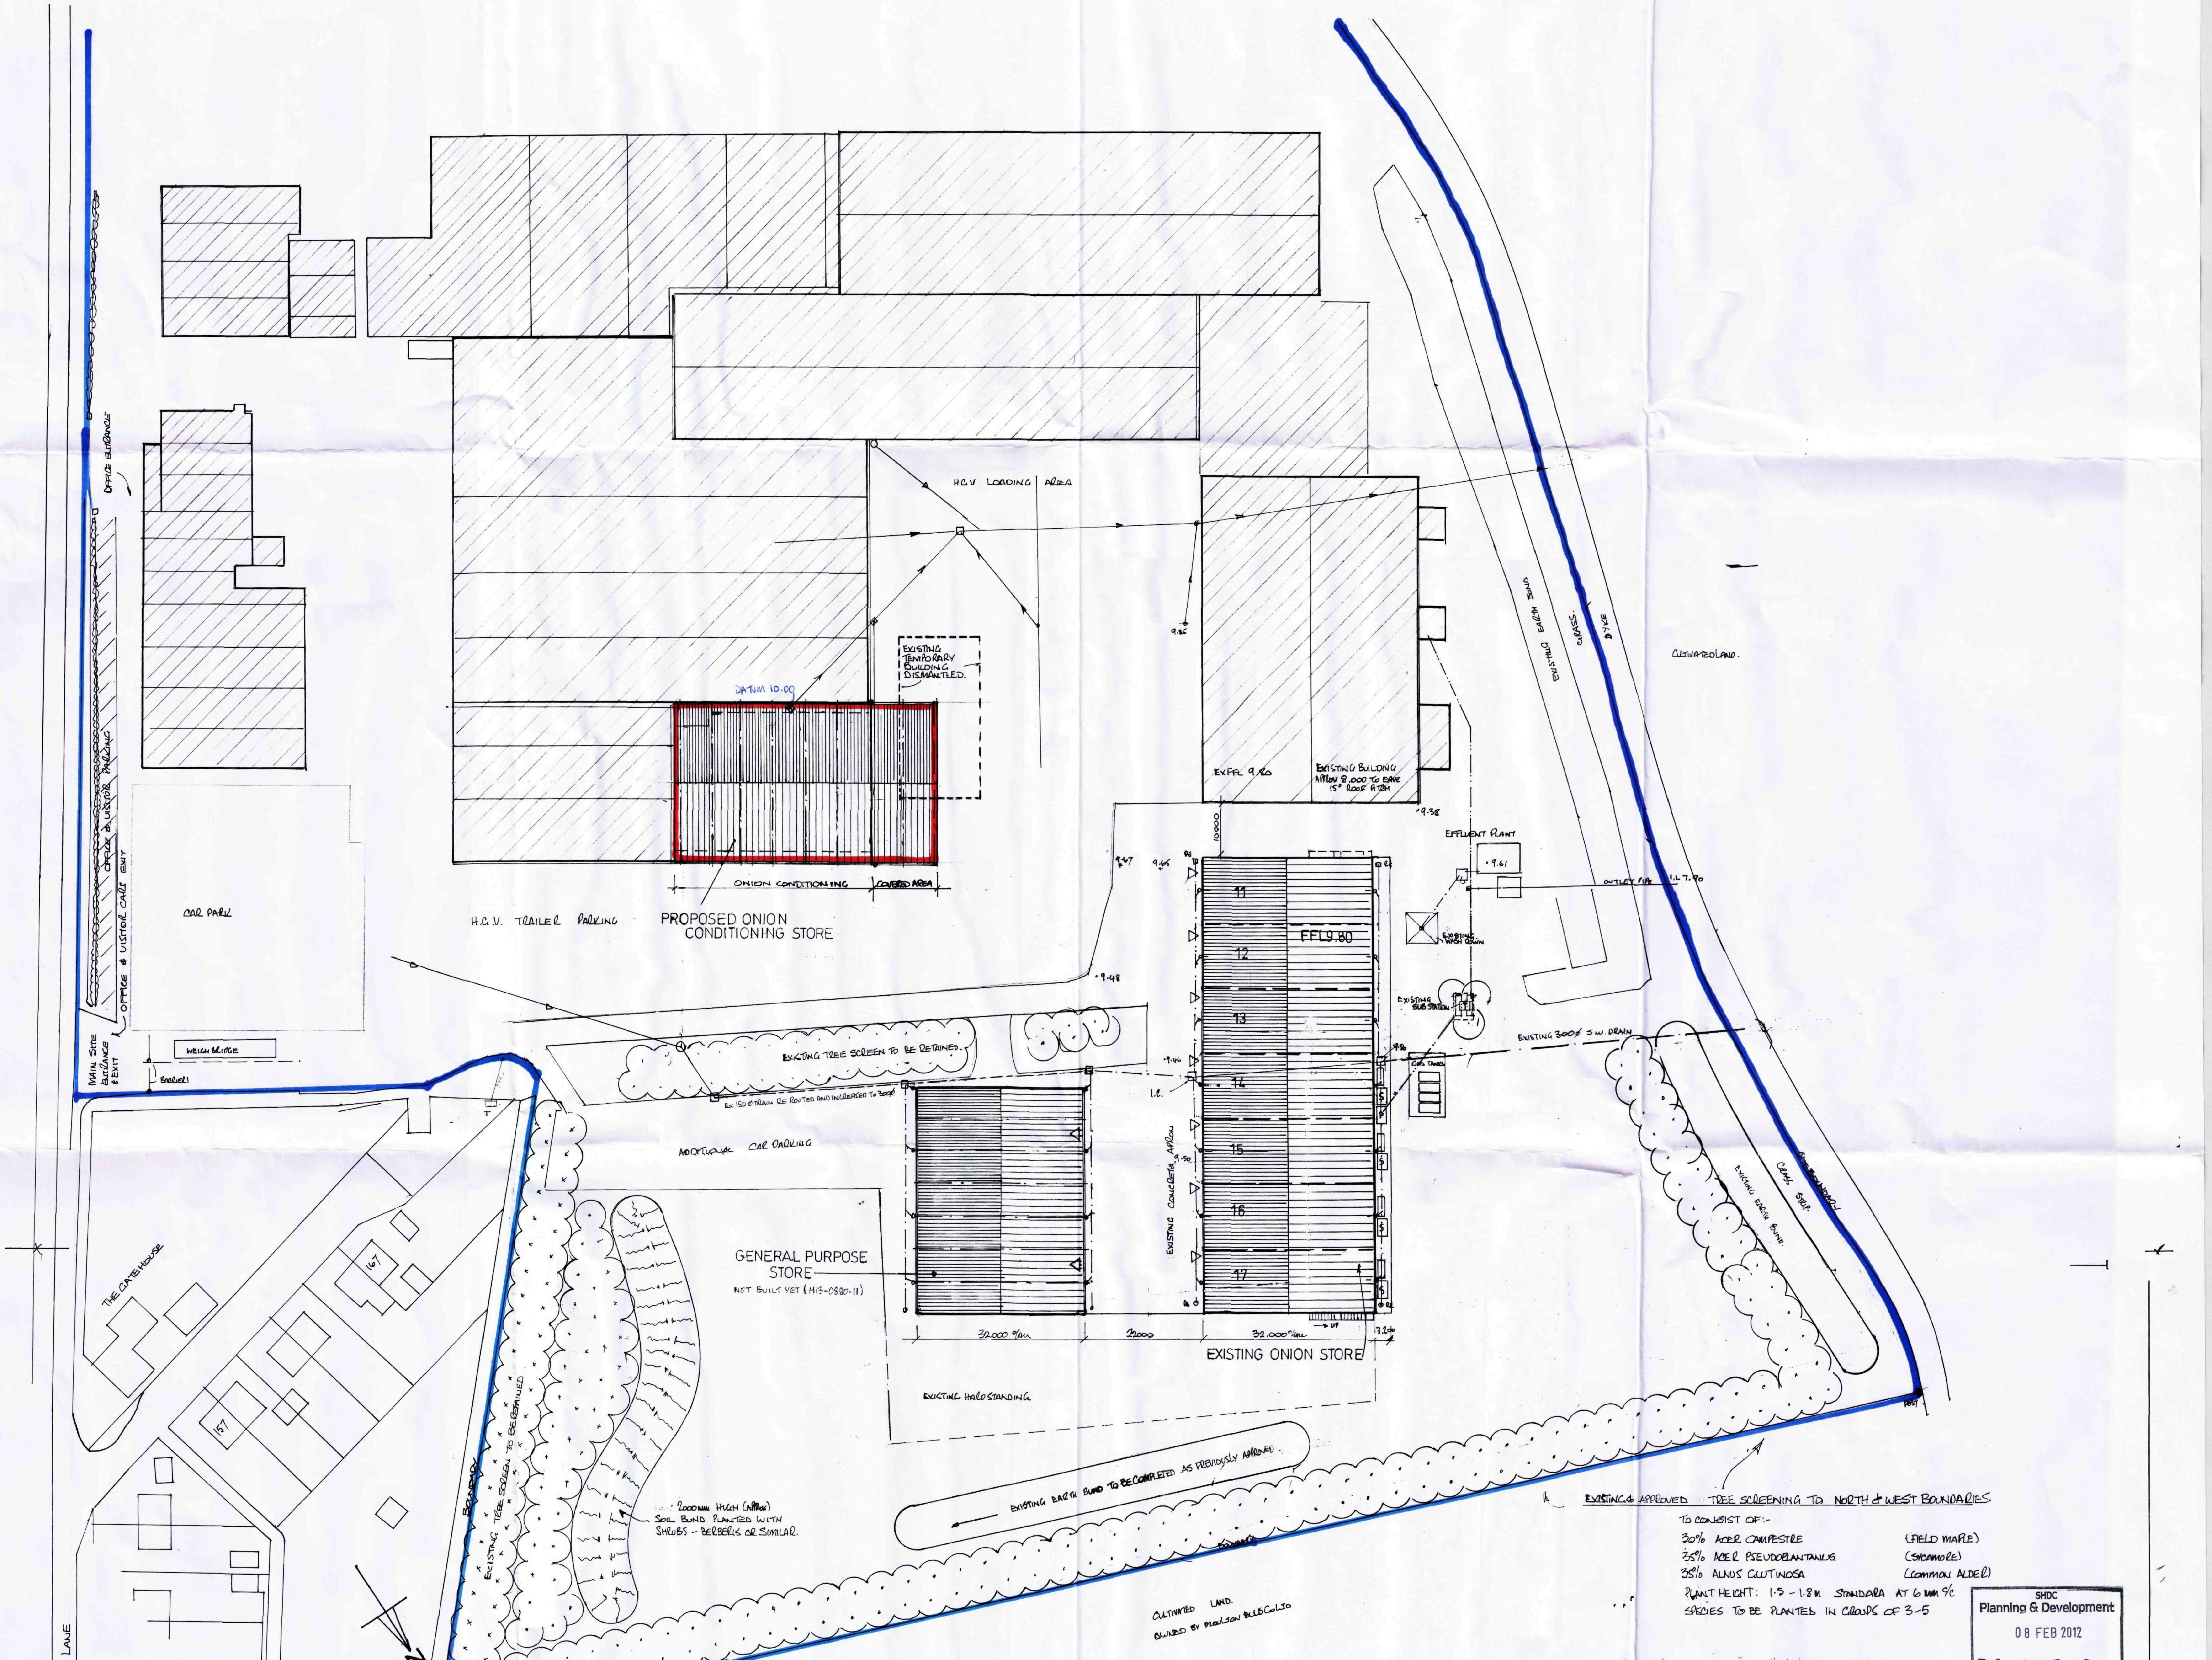

EXISTING & APPROVED TREE SCREENING TO NORTH & WEST BOUNDARIES

TO CONSIST OF:-

30% ACER CAMPESTRE	(FIELD MAPLE)
35% ACER PSEUDOPLANTANUS	(SYCAMORE)
35% ALNUS GLUTINOSA	(COMMON ALDER)

PLANT HEIGHT: 1.5 - 1.8M STANDARD AT 6 MM %/c

SPECIES TO BE PLANTED IN GROUPS OF 3-5

SHDC
Planning & Development
08 FEB 2012
Ref: 0107-12

BLOCK PLAN 1-500

EXISTING. TREE SCREENING TO EAST BOUNDARY
TO CONSIST OF
30% ACER CAMPESTRE (FIELD MAPLE)
35% ACER PSUEDOPLANTANUS (SYCAMORE)
35% ALNUS GLUTINOSA (COMMON ALDER)
PLANT HEIGHT 1.5 M STANDARD 6 M CENTRES
SPECIES TO BE PLANTED IN GROUPS OF 3-5

NOTES

F GENERAL PURPOSE STORE ADDED 8/11/11

G CONDITIONING STORE ADDED 3.2.12 JAC

PROPOSED ONION CONDITIONING STORE

For MOULTON BULB COMPANY LTD
LONG LANE MOULTON SPALDING LINCS PE12 6PP

REV A. PLANTING & EARTH BUND TO EASTERN BOUNDARY 8/1/09 JAC

REV B WASHDOWN AREA RE LOCATED TO WEST SIDE OF PROPOSED BUILDING. 23/4/09 J.A.C.

DAVID O'CONNOR & ASSOCIATES
ALLIUM & BRASSICA CENTRE
WASH ROAD KIRTON BOSTON
PE20 1QQ 01205 723414

JAC DEC 08 1-500 326/56