

BRICKS - RED RUSTIC BRICKS TO BE DECIDED
ROOF- SLATE
WINDOWS - GREY UPVC
DOORS - GRP TO BE DECIDED
RAINWATER GOODS - BLACK UPVC

TREE TYPES- ALL TO BE PLANTED AS HEAVY STANDARD

THE GREEN BOUNDARY TREES TO BE LAUREL AND THE RED TO BE RED MAPLE.

TO THE PLANTERS ALLOW A VARIETY OF LOW GROWING LOW MAINTENANCE SHRUBS WITH VARIOUS COLOURINGS.

ALTHOUGH NOT PART OF THE APPLICATION THE CLIENTS SEEK PERMISSION TO TRIM DOWN THE TREES THE OTHER SIDE OF THE DRAIN AT THE REAR OF THE SITE.




PRIVATE DRIVE TO BE LAID IN BRINDLE BLOCK PAVING

NEW BOUNDARY TREATMENT AT THE REAR WHERE NONE EXISTS IS TO BE 1800mm HIGH TIMBER FENCING BUT WITH A SMALL LENGTH OF 2400mm HIGH FENCING BETWEEN THE NEW PROPERTIES AND 1000mm ALONG THE REAR BOUNDARY .

FOOTPATHS TO BE LAID IN BRINDLE BLOCK PAVING.

PATIO TO BE LAID IN STONE COLOURED PAVING.

SMALL REMAINING LENGTH OF HIGH HEDGING ALONG THE FRONTAGE TO BE REMOVED AND REPLACED WITH 1800mm HIGH BRICK WALL WITH GATED ENTRANCE.

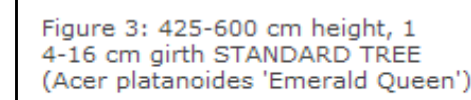

cm	Form of tree	Girth	Mark colour	
250-300	Light	6-8	blue	
250-300	Standard	8-10	yellow	
300-350	Selected	10-12	red	
350-400	Heavy	12-14	white	
400-450	Extra heavy	14-16	blue	
450-500	Extra heavy	16-18	yellow	
450-500	Extra heavy	18-20	red	
500-550	Semi-mature	20-25	white	
600-650	Semi-mature	25-30 & 30-35		
700-750	Semi-mature	35-40 & 40-45		
750-800	Semi-mature	45-50 & 50-60		

PROPOSED RESIDENTIAL DEVELOPMENT 2NO
DWELLINGS ADJ 77 WOODGATE ROAD
MOULTON CHAPEL SPALDING Lincs
for MR & MRS BOWATER & MR & MRS CHILVERS

BLOCK & LOCATION

FEB 17 1/200 1/1250

J064-PL 7

Julian Warrick

Architectural Design Consultant

SEE your design. Imagine no longer how it looks. SEE how it looks

Email: julian@jwarrick-design-cons.com

Tel: 01775 820123

Mob: 07849 652067

www.JulianWarrick.co.uk

Google +

Beech Grove
Donington

Donington
Spalding

Spalding Lincs

PE11 4XQ