


PLEASE REFER TO ARCHITECTS DRAWINGS FOR
CONFIRMATION OF ALL WALL/SETTING OUT
DIMENSIONS PRIOR TO COMMENCING OF WORKS

THIS DRAWING MUST BE READ IN CONJUNCTION
WITH ALL RELEVANT DRAWINGS & STRUCTURAL
CALCULATIONS

KERBING KEY (TYPICAL UPSTANDS):
HB2 - HALF BATTERED KERB - 110mm UPSTAND
BN 25mm - BULL NOSE KERB - 25mm UPSTAND
BN 0-6mm - BULL NOSE KERB - 0-6mm UPSTAND
TK - TRANSITION KERB

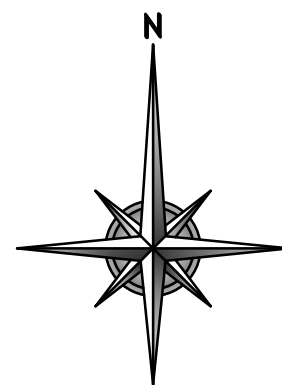

0 0.5 1 1.5 2 3 4 5m
1:50

-	FIRST ISSUE - FOR INFORMATION	MRB	APW	20.06.25
REV.	DESCRIPTION	DRN.	APP.	DATE

SHIELDS WILSON
e: info@shieldswilson.co.uk t: 01775 729262
STRUCTURAL AND CIVIL ENGINEERING


STATUS FOR INFORMATION

CLIENT MOULTON PARISH COUNCIL


PROJECT PROPOSED FOOTPATH
MOULTON PARK, EAST OF BELL LANE, MOULTON,
SPALDING, LINCOLNSHIRE, PE12 6PD

TITLE EXISTING AND PROPOSED FOOTPATH ARRANGEMENT

DATE	JUN. '25	SCALE	0A1 1:50	DRAWING NO.	REV.
DRAWN	MRB			SW25-263-100	-

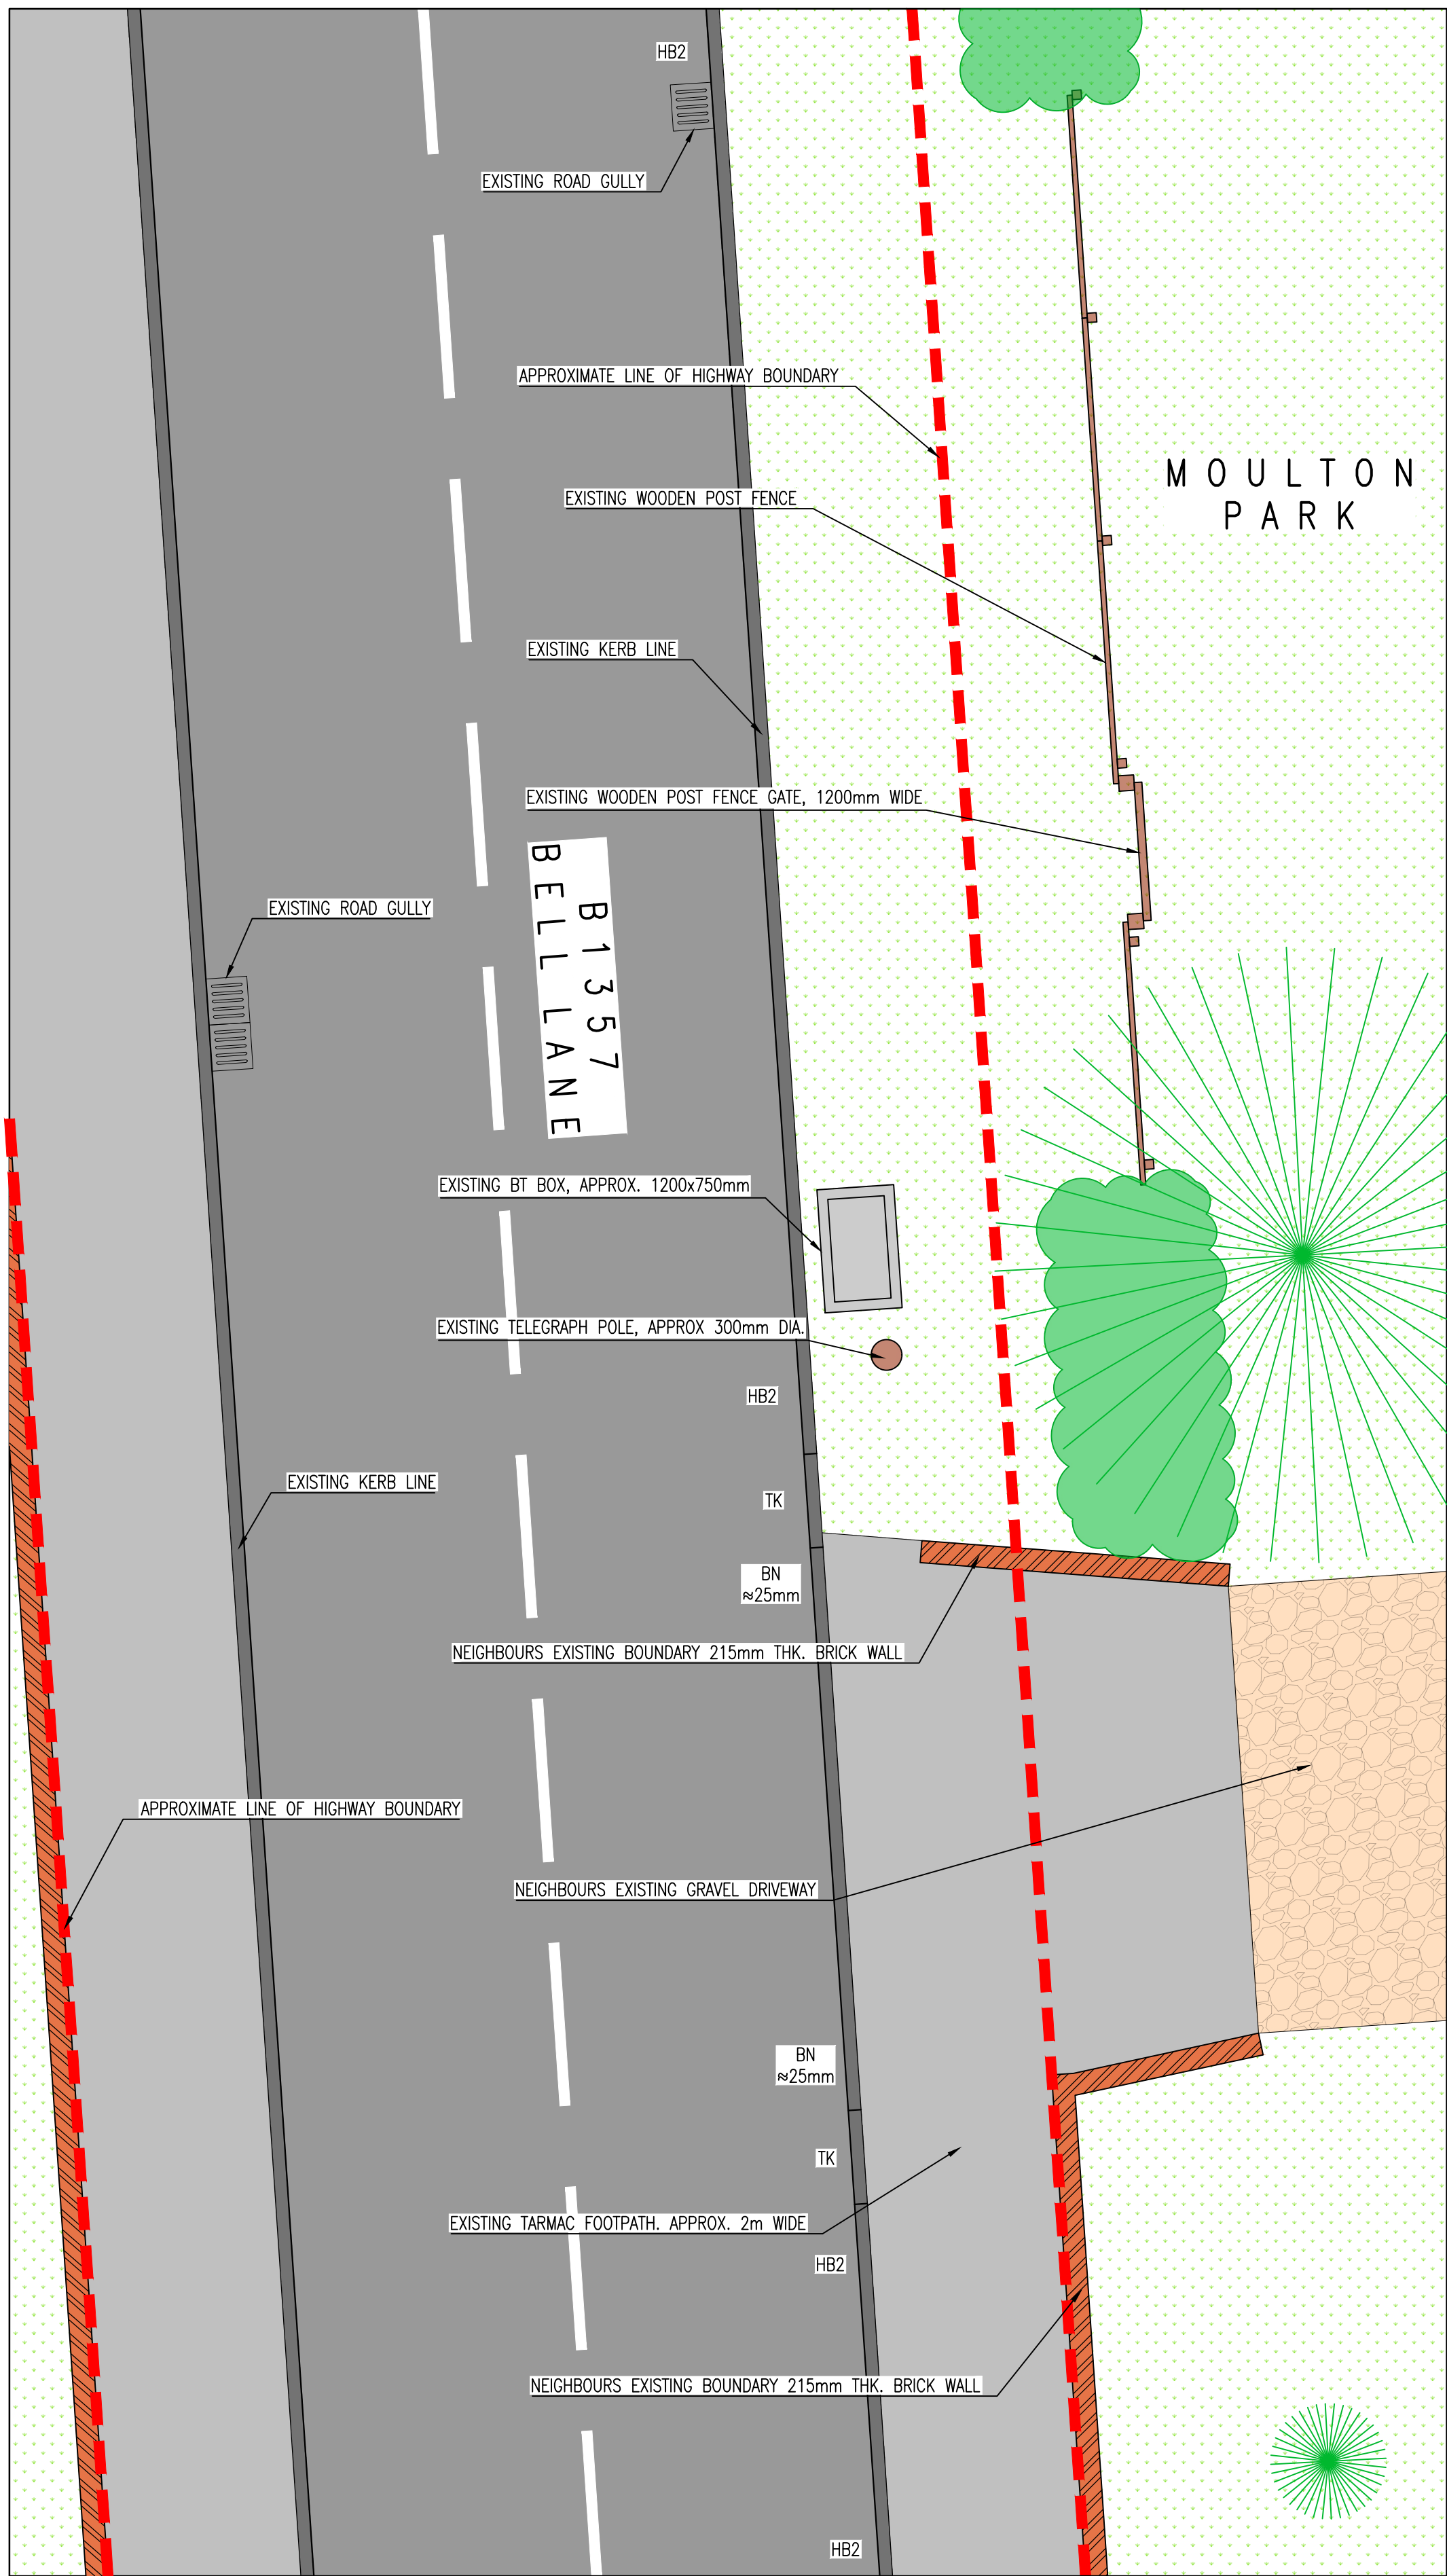

EXISTING FOOTPATH LAYOUT
SCALE 1:50

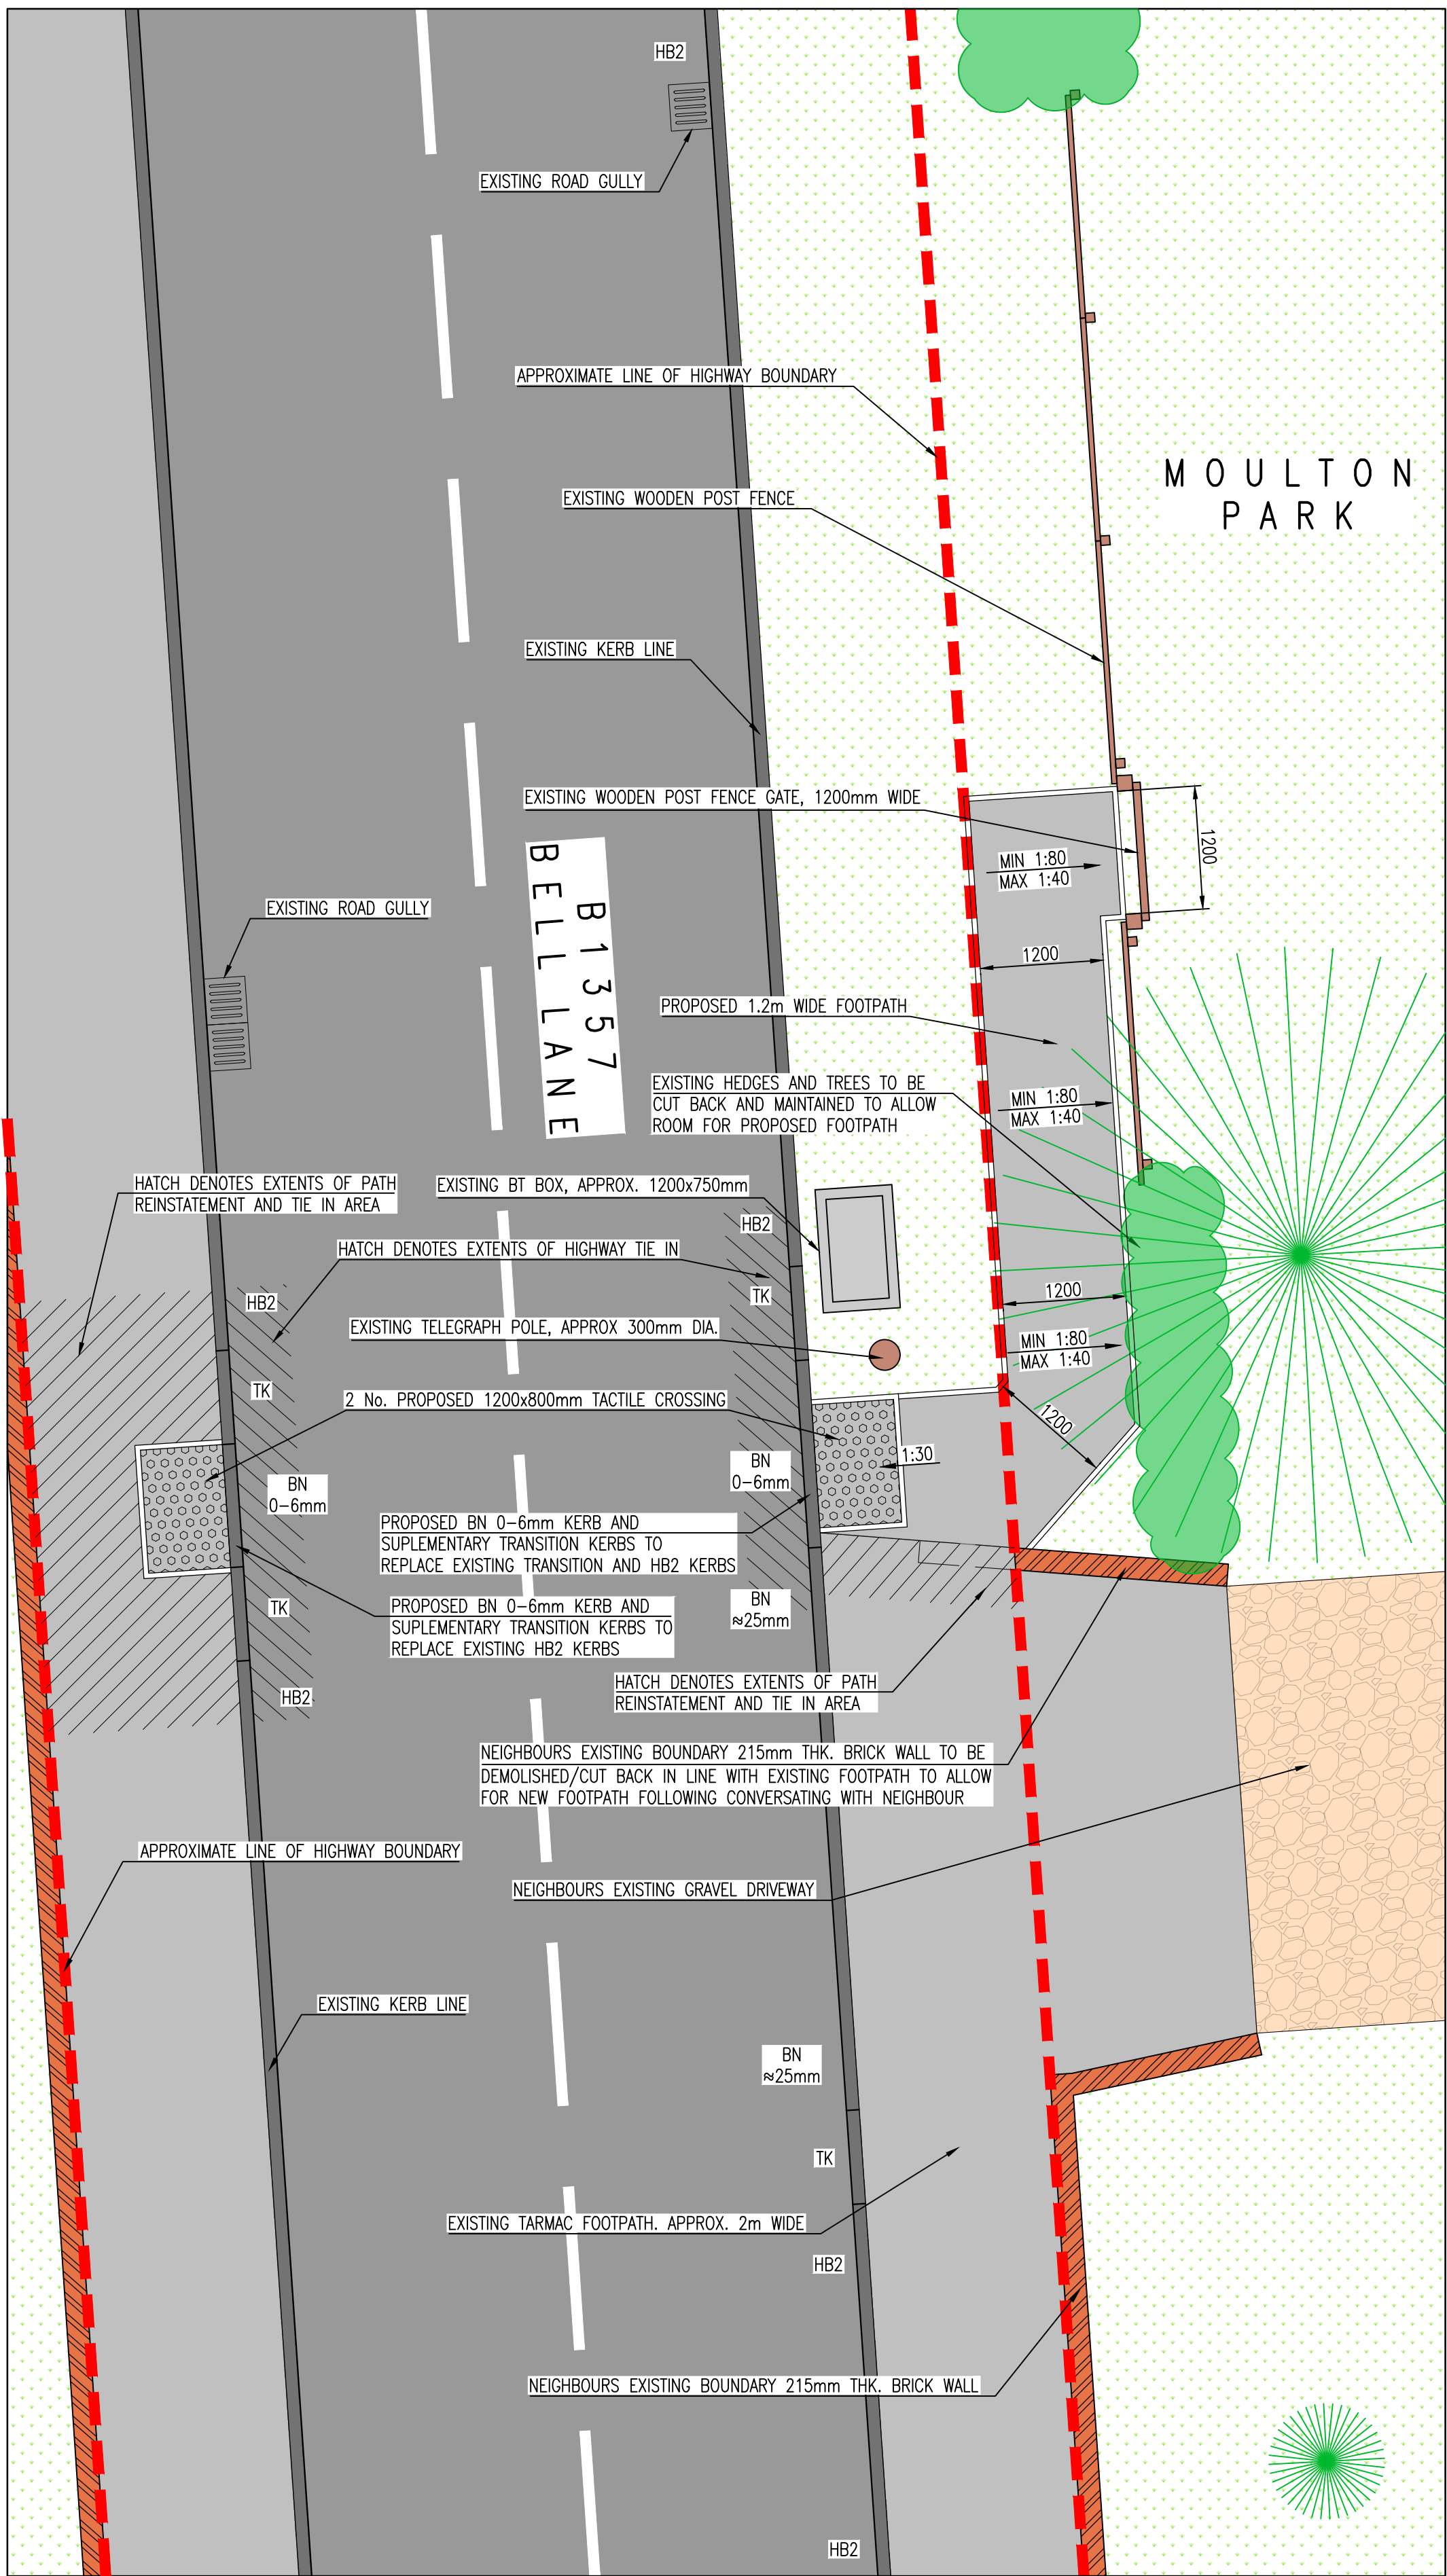

PROPOSED FOOTPATH LAYOUT
SCALE 1:50