


Areas Shaded to Have
New Floors Using Timber
Planks From Rooms 16 & 17.

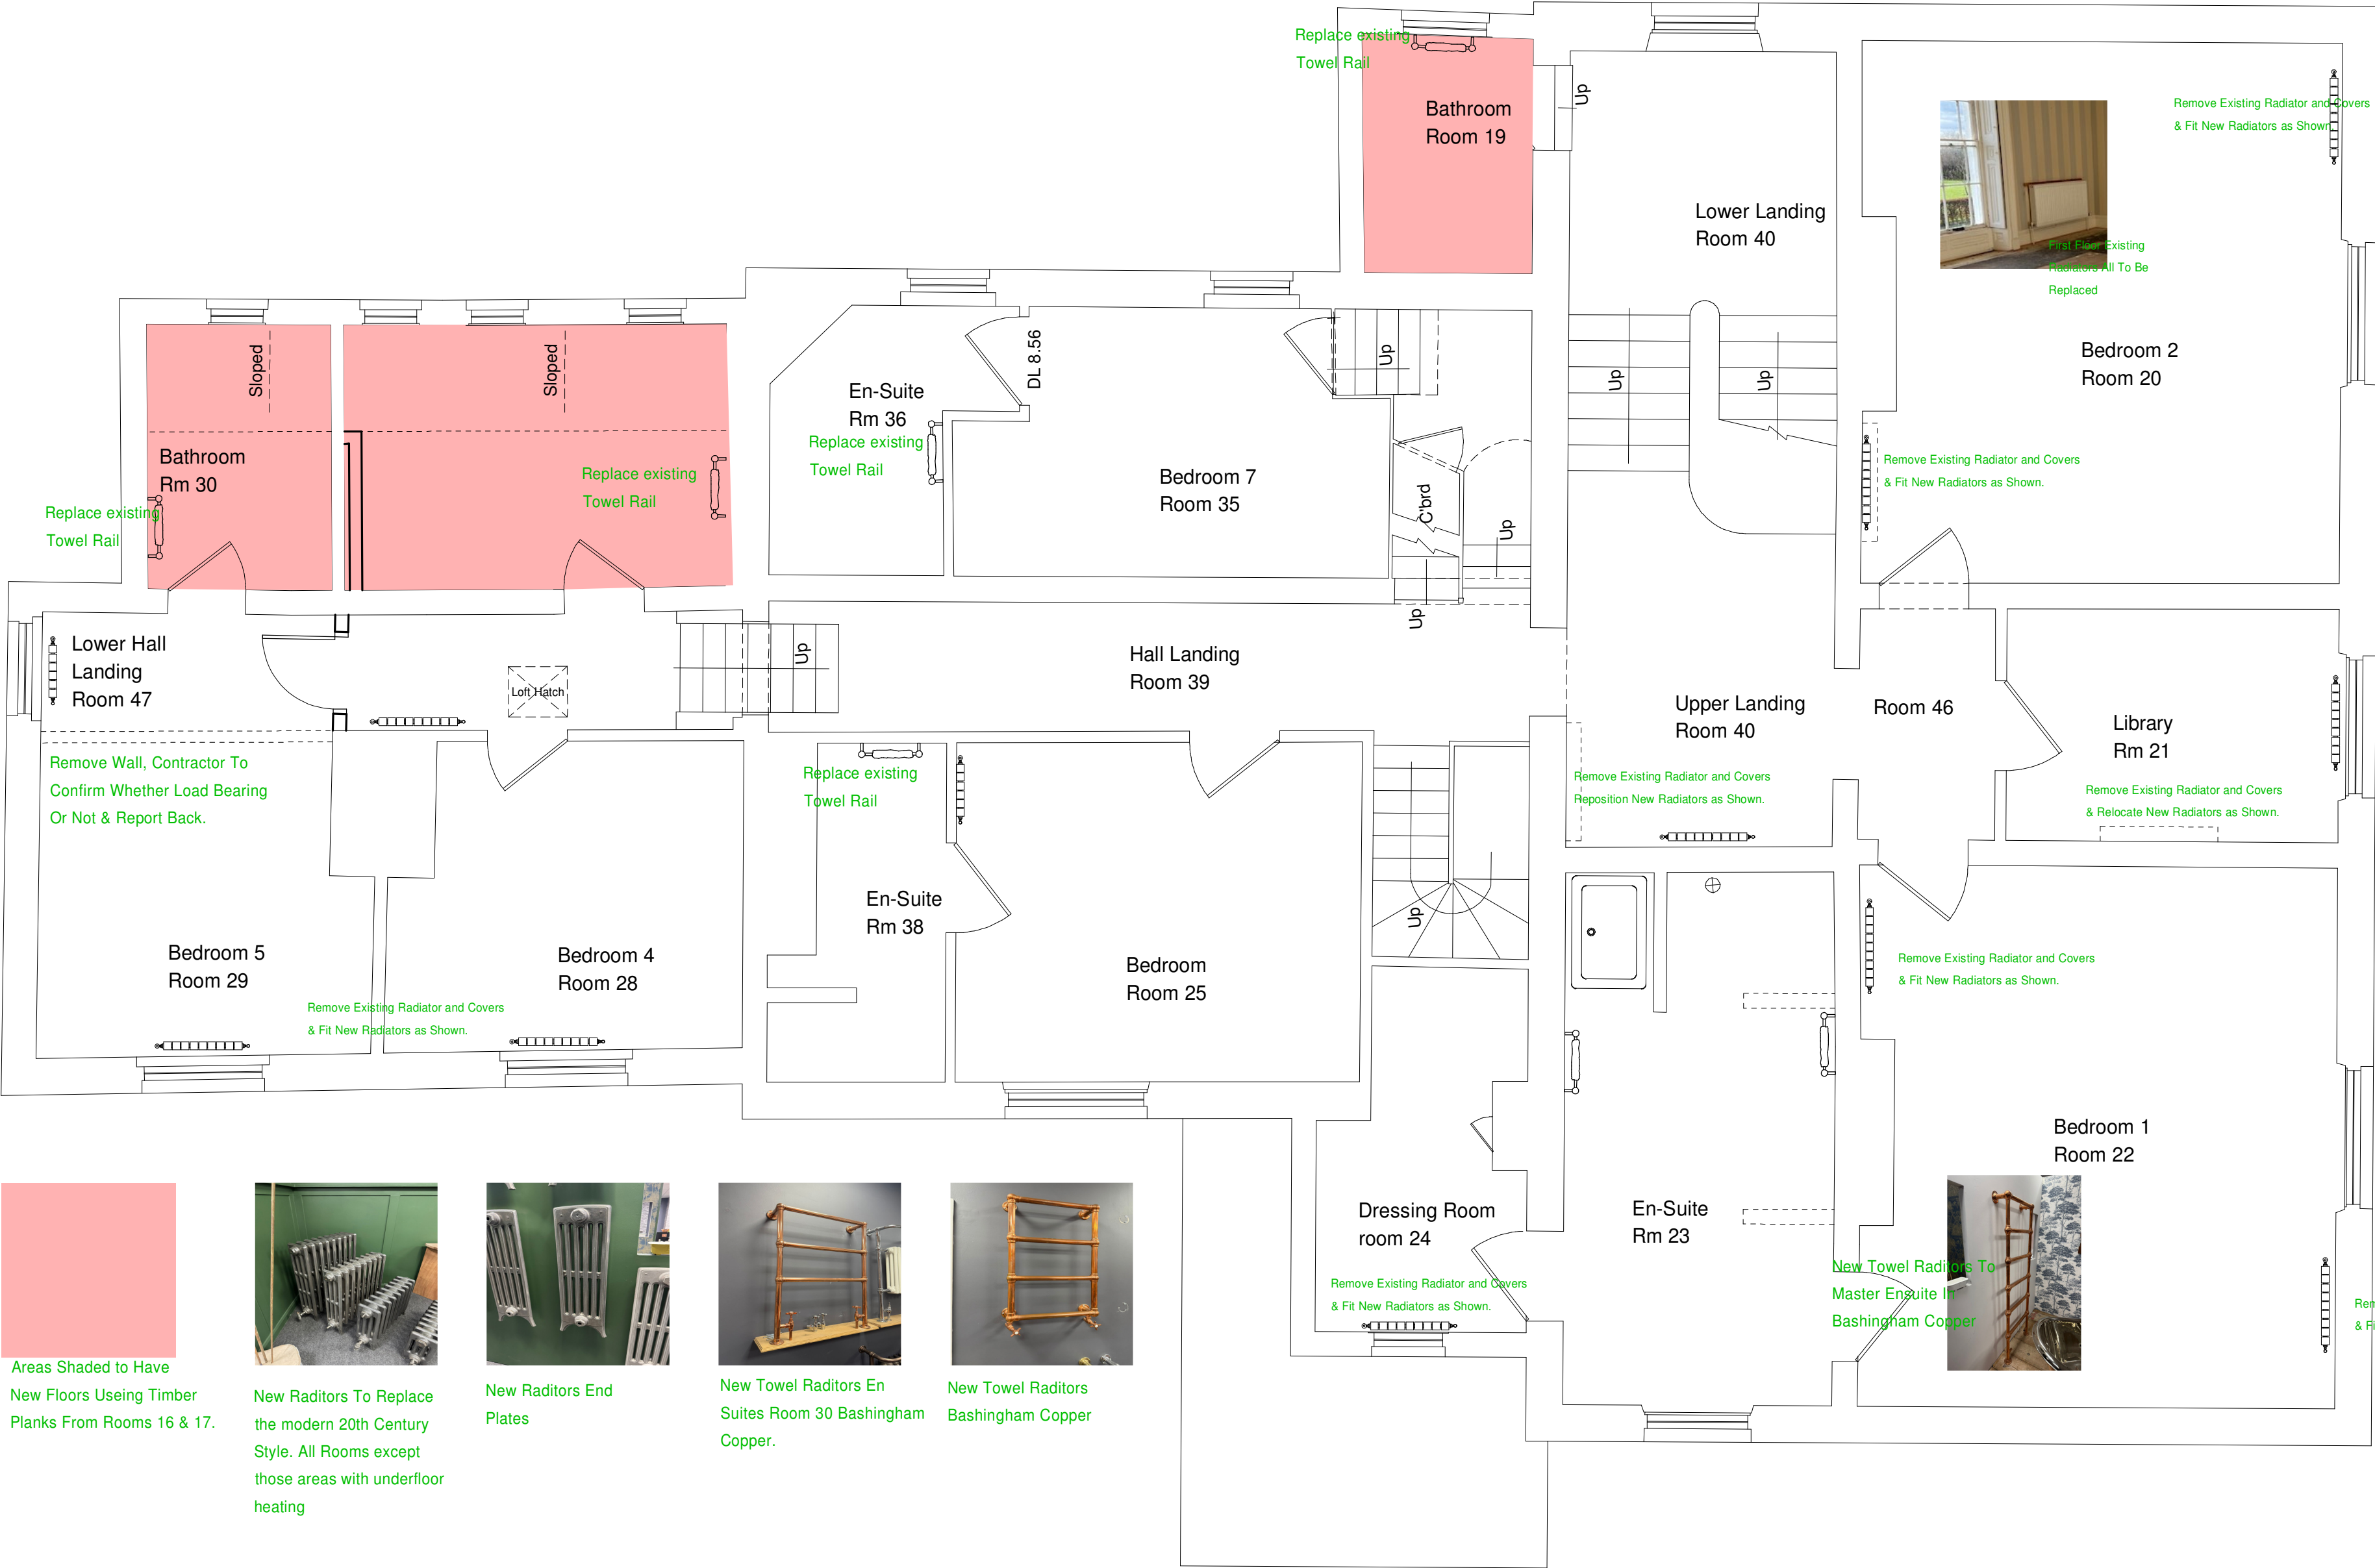

New Raditors To Replace
the modern 20th Century
Style. All Rooms except
those areas with underfloor
heating



New Raditors End
Plates



New Towel Raditors En
Suites Room 30 Bashingam
Copper.



New Towel Raditors
Bashingam Copper



New Towel Raditors To
Master Ensuite in
Bashingam Copper

DO NOT SCALE

CONTRACT DETAILS
Proposed Refurbishment Of Seas End Hall,
Moulton Seas End, Spalding, PE12 6LB
For Mr. M. Jarrett

DRAWING TITLE
Proposed First Floor
Scheme Room Numbers

SCALE 1:50			
DATE FEB 2025		DRAWN BY S.Andrews	
JOB NO.	PLOT NO.	SHEET NO.	REV
		PP/002	

1:50

0

2

Tele No. 07713003441
E-mail:-shayne@designandarchitectureltd.co.uk

ShayneAndrews@DesignAndArchitectureLtd.co.uk

Registered address:10a High Street, Market Deeping, PE6 8EB