




Proposed Front Elevation.

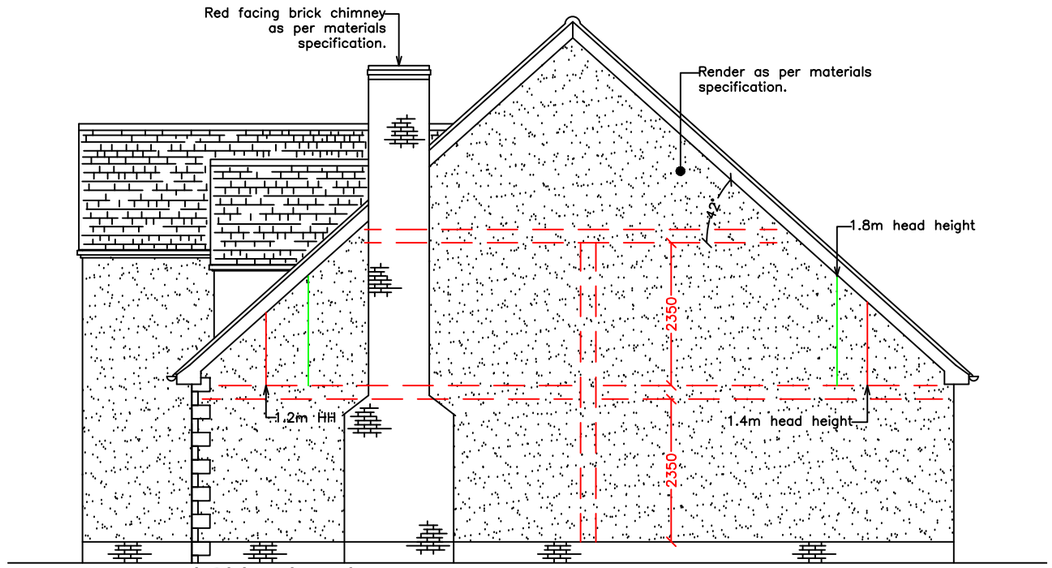

Proposed Side Elevation.

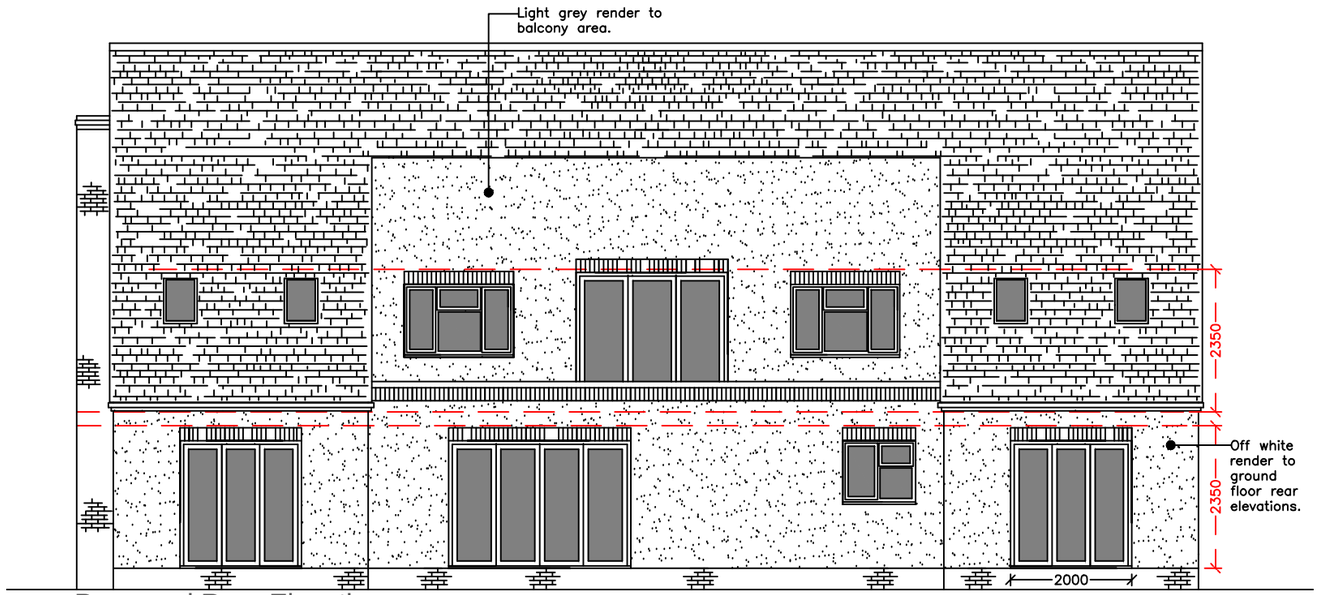

Proposed Rear Elevation.

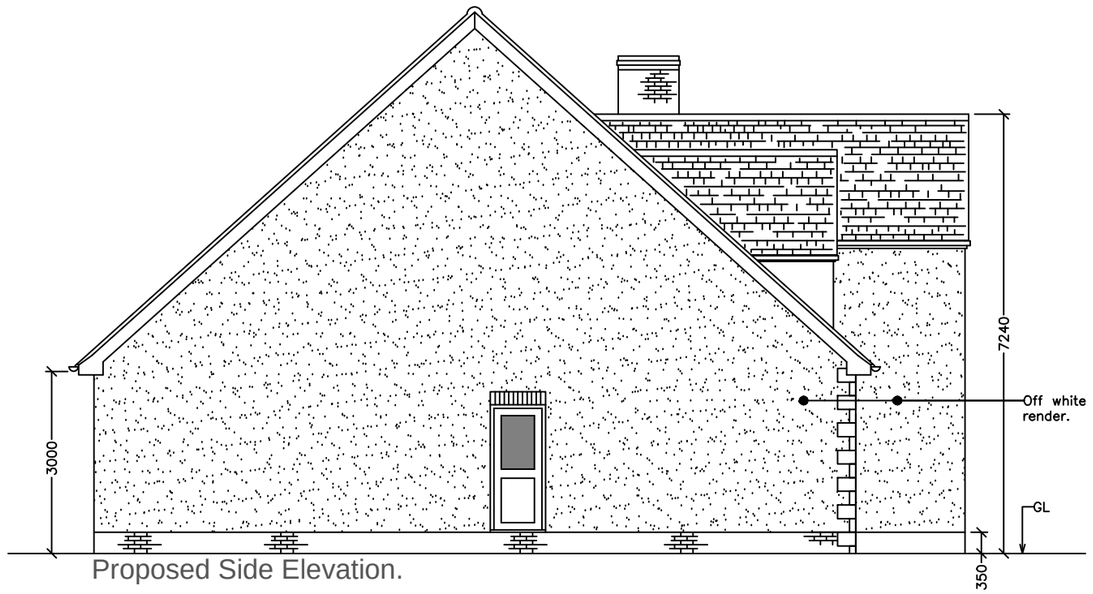

Proposed Side Elevation.

Quinn Western premium graphite concrete plain tile.

Imperial Rockingham handmade Red multi facing brick where shown. Off white & grey render.

Anthracite windows & doors.

Flood Risk: Measures IAW Flood risk report submitted with outline planning application H13-0401-20.
FFL's +350mm above GL's.
Flood resilient construction to be incorporated up to 300mm above FFL's.

0 10m 20m 30m 40m 50m — 1:1250
0 5m 10m 15m — 1:500
0 2m 4m 6m — 1:200
0 1m 2m 3m — 1:100
0 0.5m 1m 1.5m — 1:50

Client
DMT Developements.

Rev.	Date	Amendment	Initial
E	02-03-21	Notation amendment.	JPT
D	25-02-21	Notation amendment.	JPT
C	21-02-21	Rear elevation revised.	JPT
B	10-02-21	Elevations revised.	JPT
A	08-02-21	Elevations revised.	JPT

Project
Developement @ 58 Seas End Road, Moulton Seas End, Spalding. PE12 6LD.
(Outline planning H13-0401-20).

Drawn: JPT
Date: 20-01-21
Scale: 1/100
Paper Size: A3

Follow us on Facebook @ Architectural Design Services-Jason Thomas

No part of this drawing may be copied in any way whatsoever without the prior written permission of ADServices.
©Copyright 2020

Drawing Title
Dwelling Type 1. Proposed Elevations. Shown on PLOTS 2 & 4.

ADS Reference No.: 2021-06
Dwg No.: PL5
Revision: E

Preliminary ☐ For Info ☐ For Comment ☐ Planning ☒ Building Regs ☐ Construction ☐ As built ☐ LBC ☐

Architectural Design Services
Glinton, Peterborough.
JASON THOMAS
JasonADSservices@yahoo.co.uk
01733 252850 & 07841 521271