


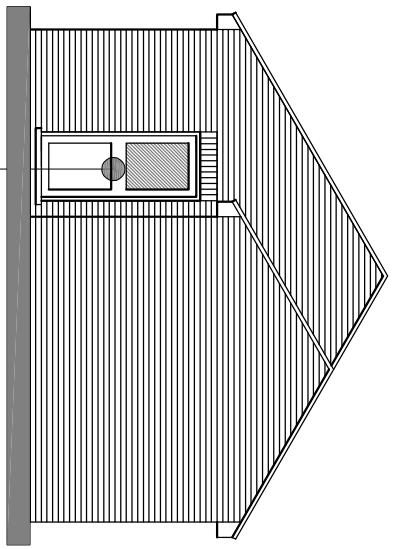


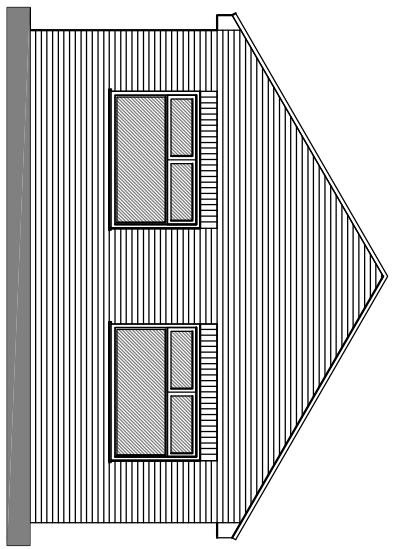

white upvc windows and doors

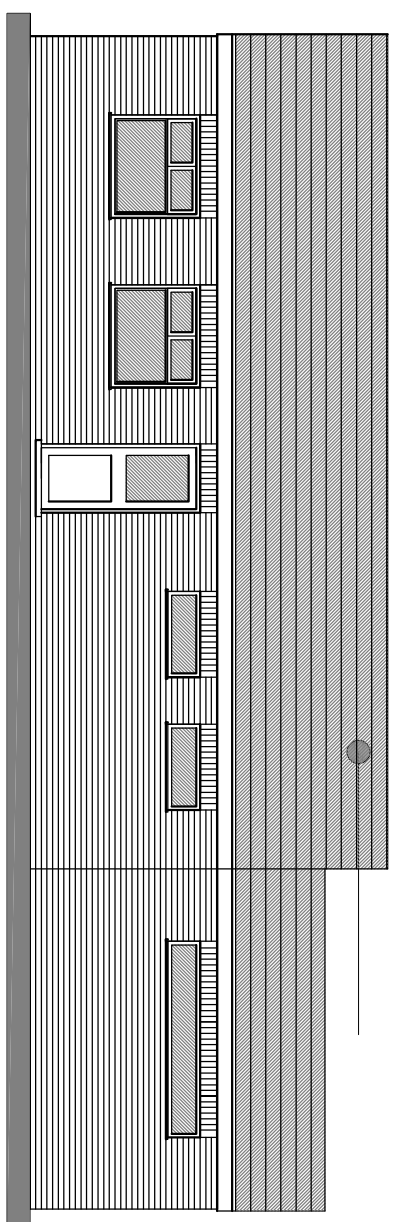


concrete interlocking tiles to match existing bungalow on site

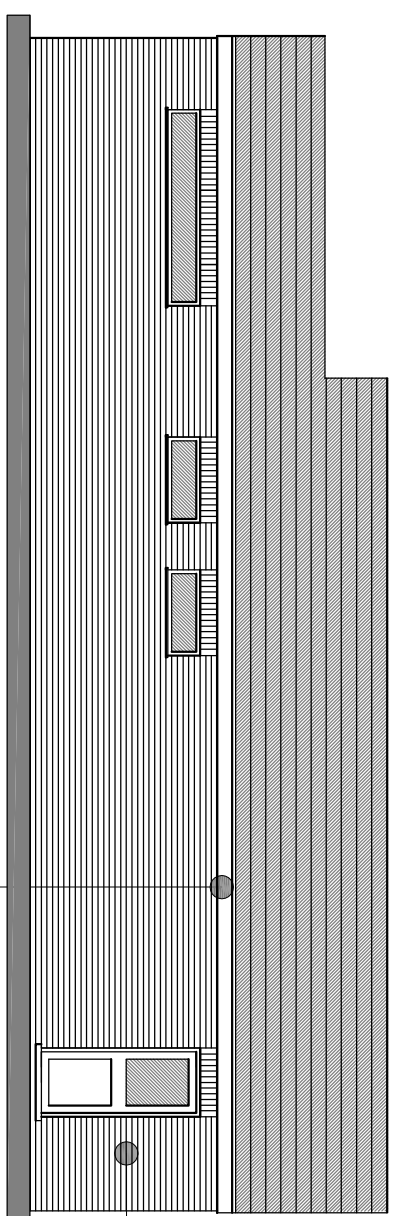

white upvc fascia, soffits and rainwater goods

Do not scale directly from this drawing, all dimensions are to be brought to the attention of the Project Engineer.
The copyright to this drawing is owned by Invercay (UK) Ltd.


PROPOSED ELEVATIONS

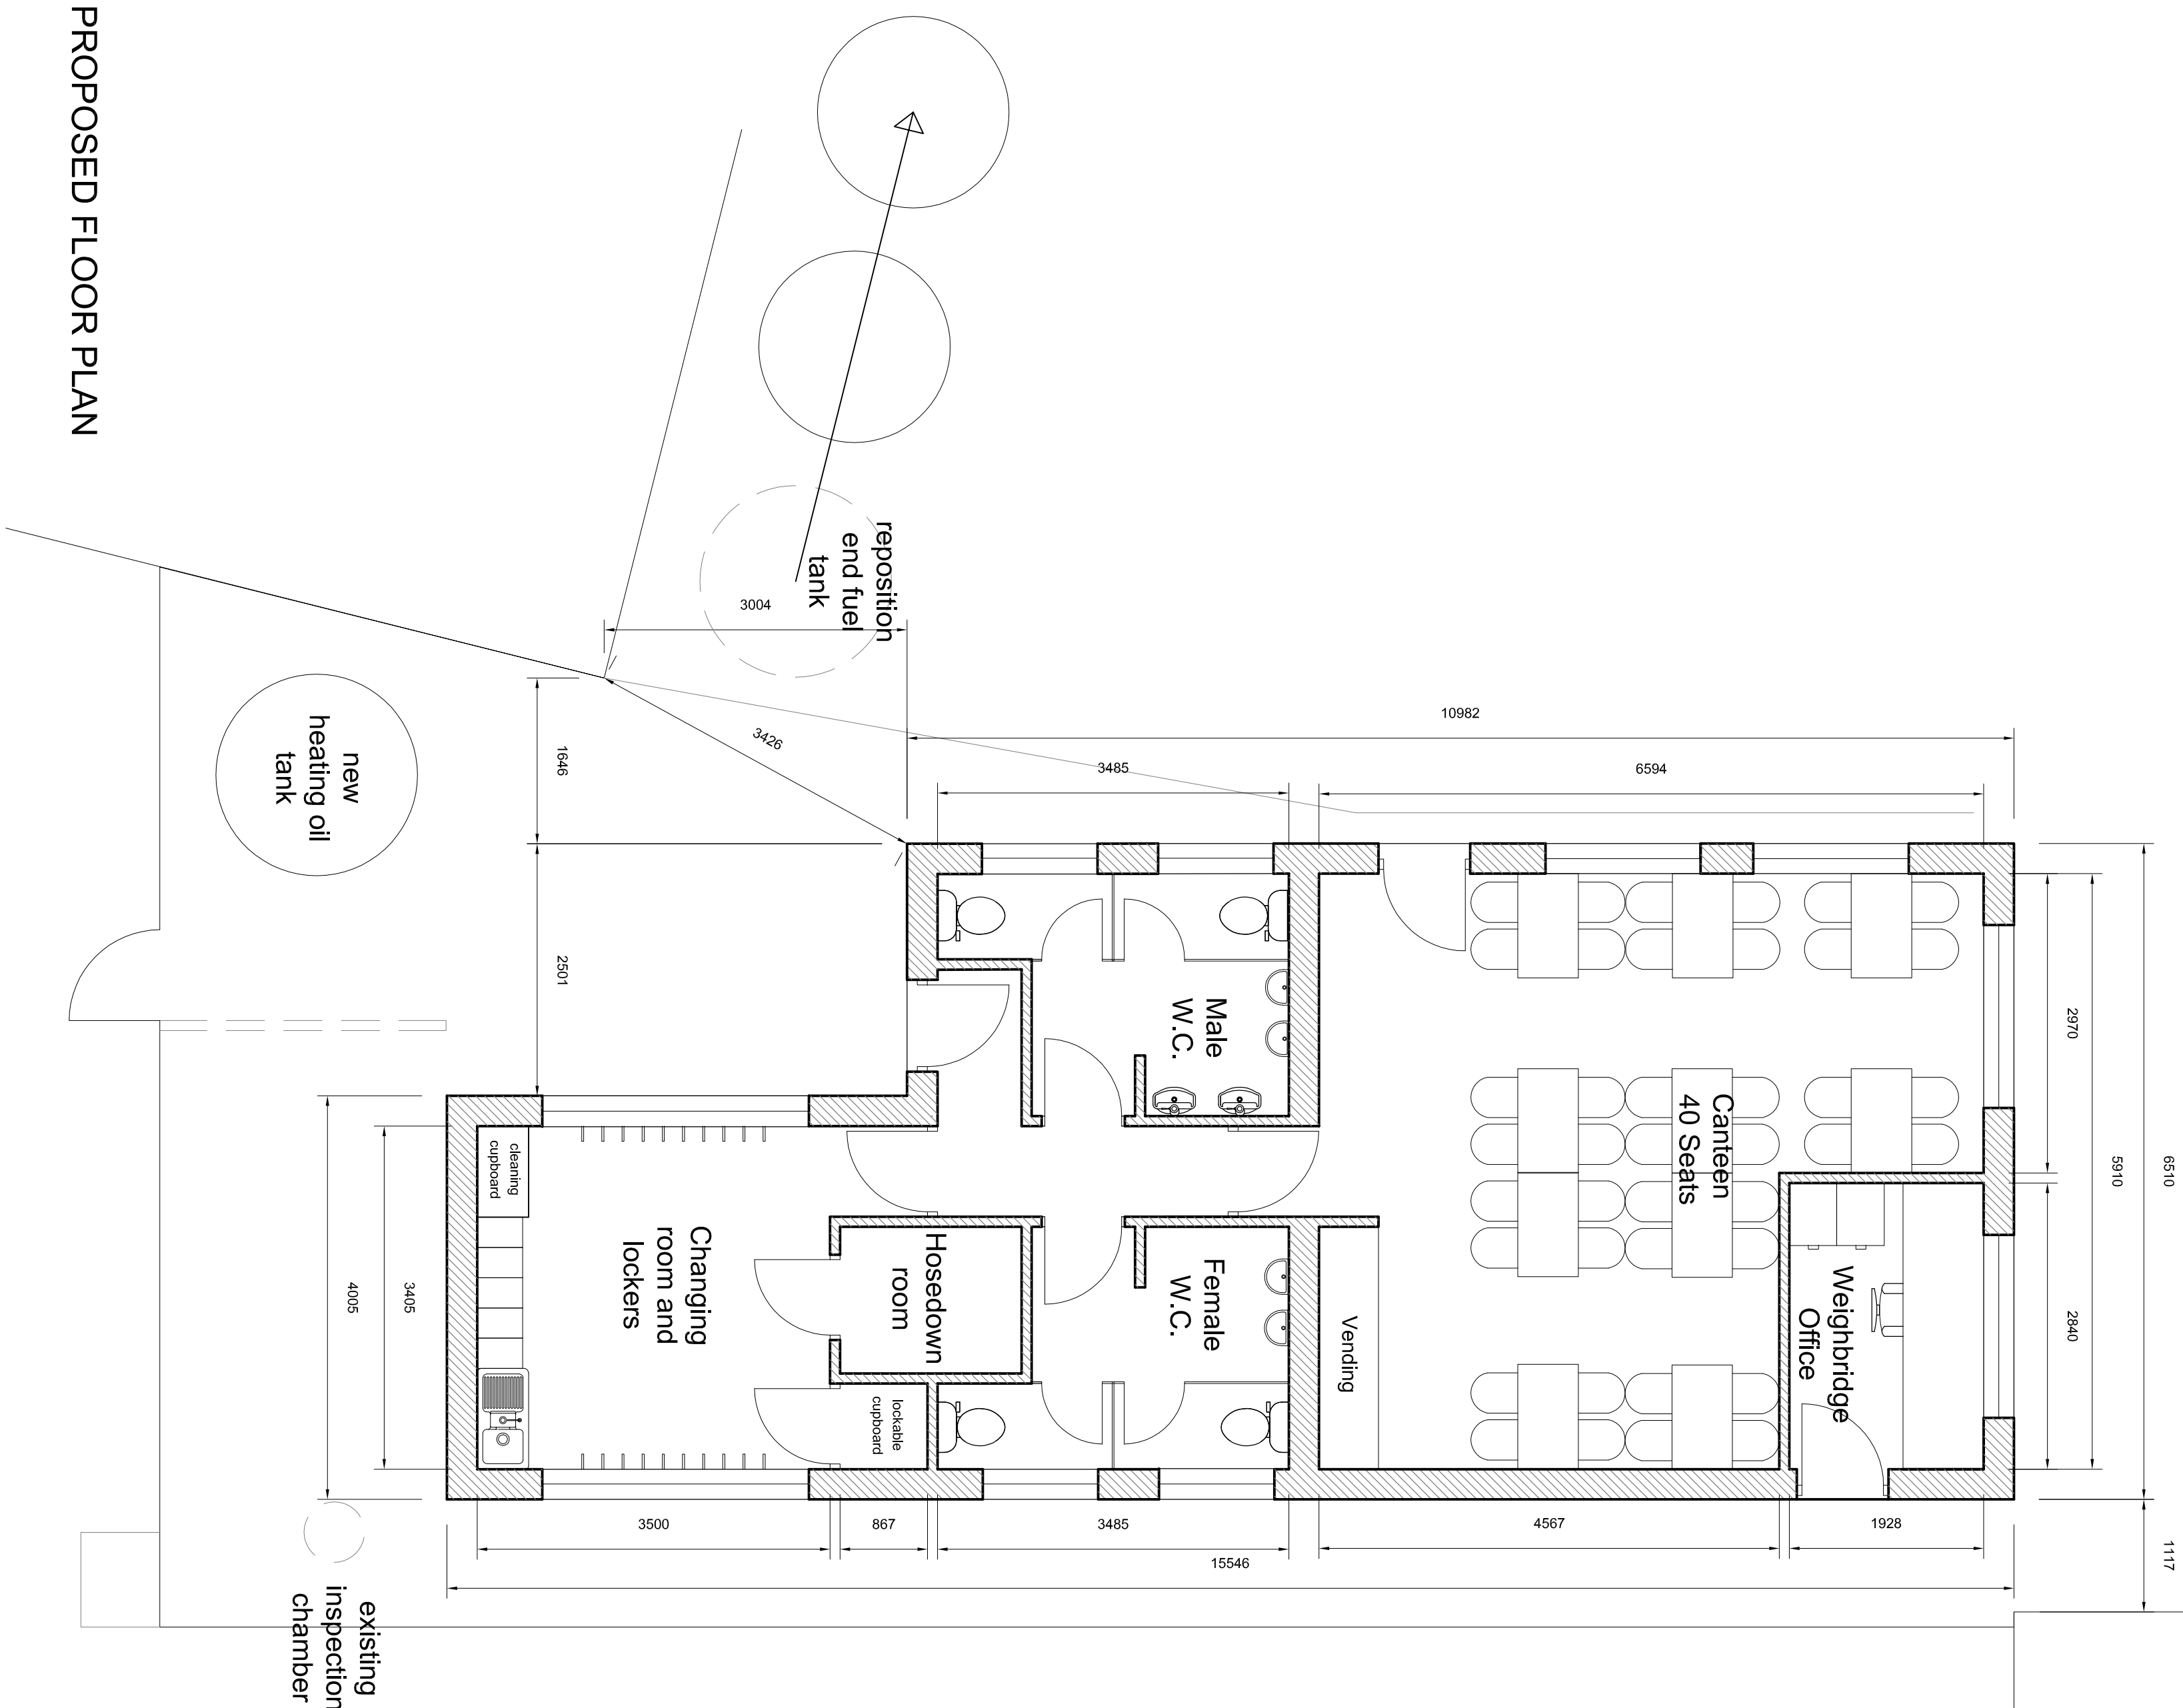

~~PROPOSED BLOCK PLAN~~



LOCATION PLAN

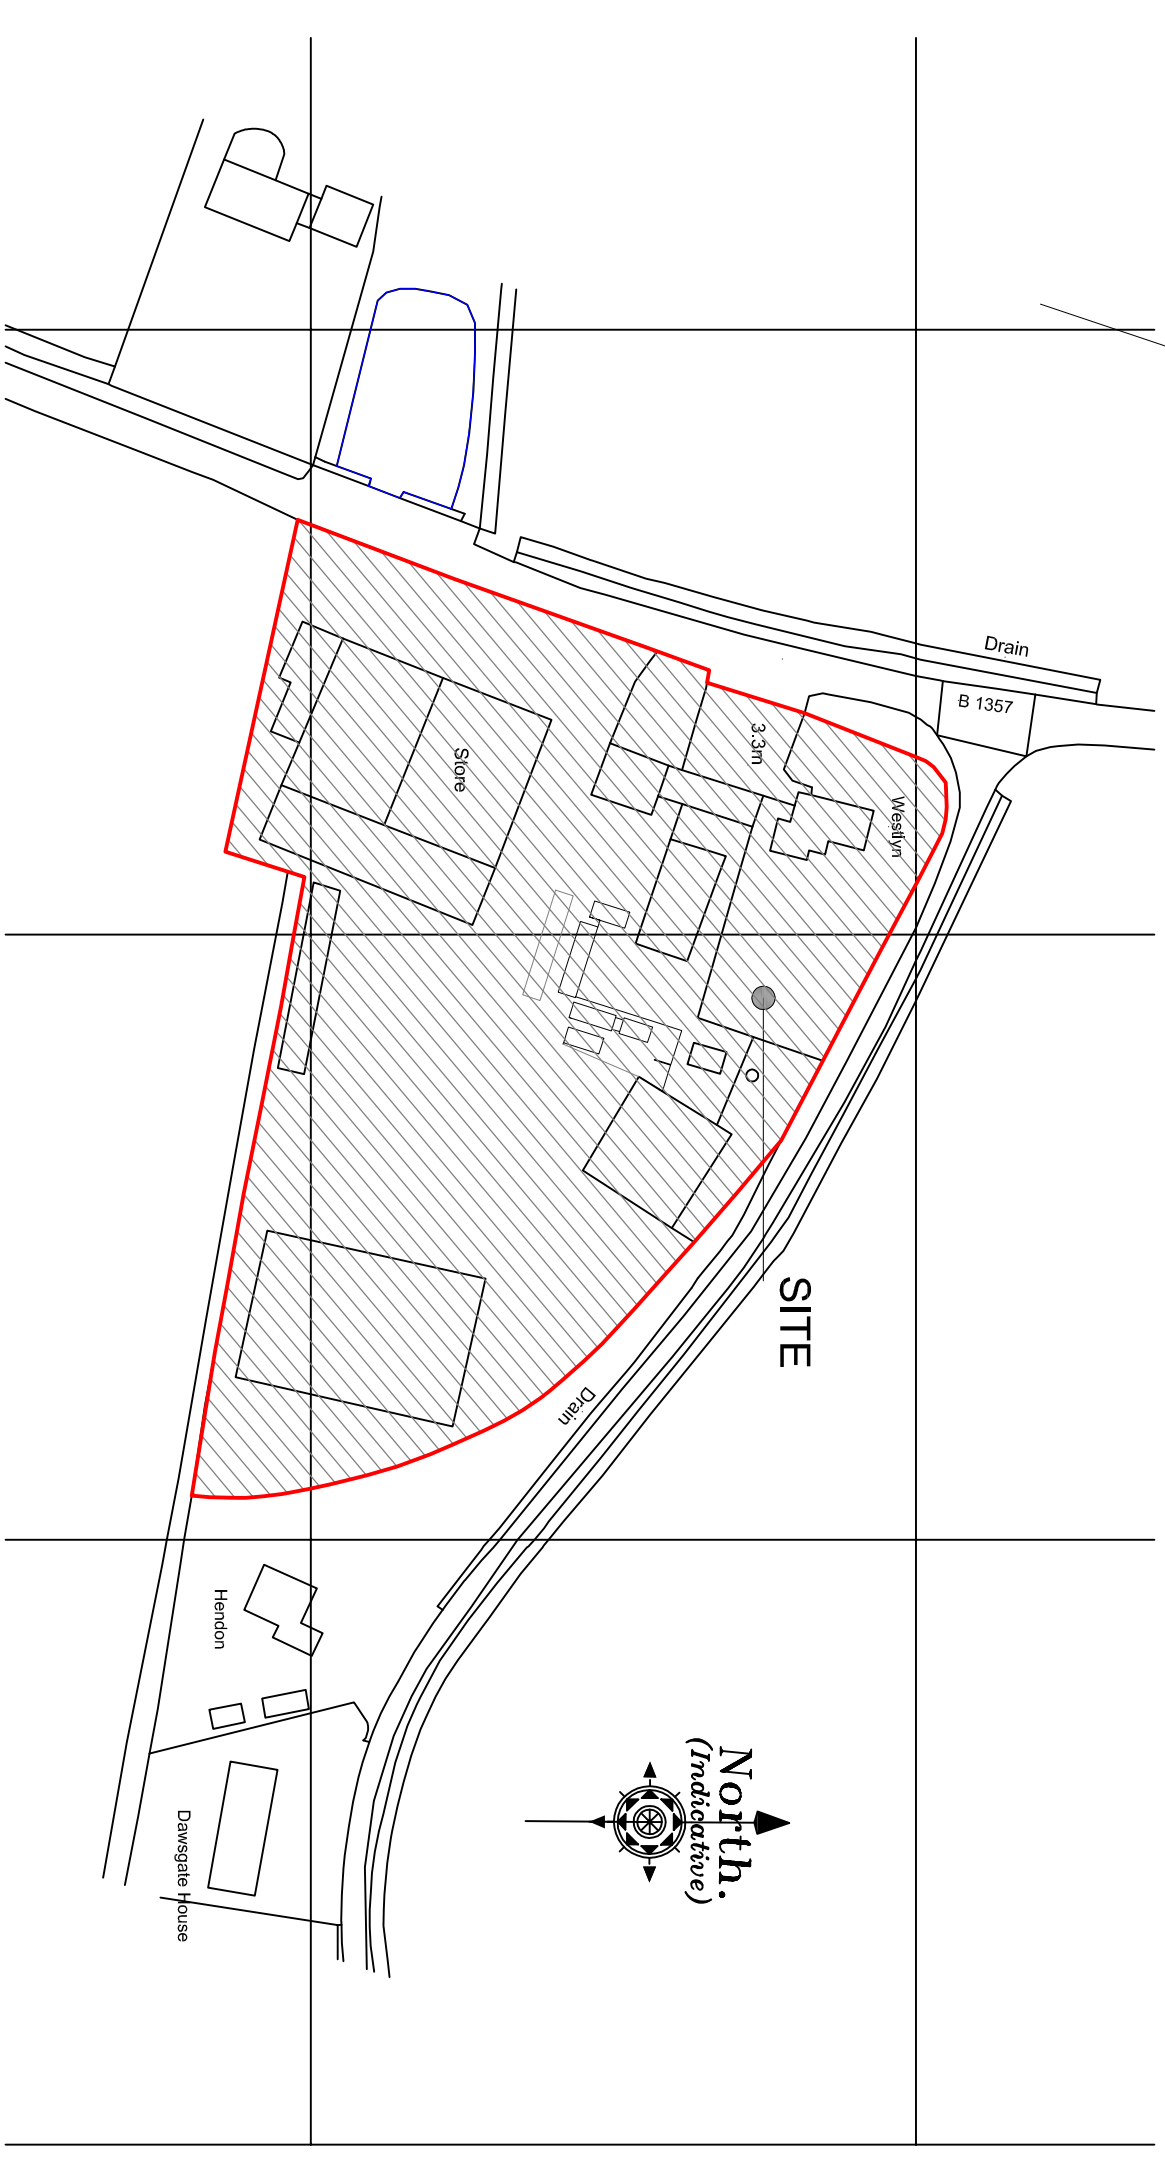

PROPOSED FLOOR PLAN