



ACCESS TRACK - section 2

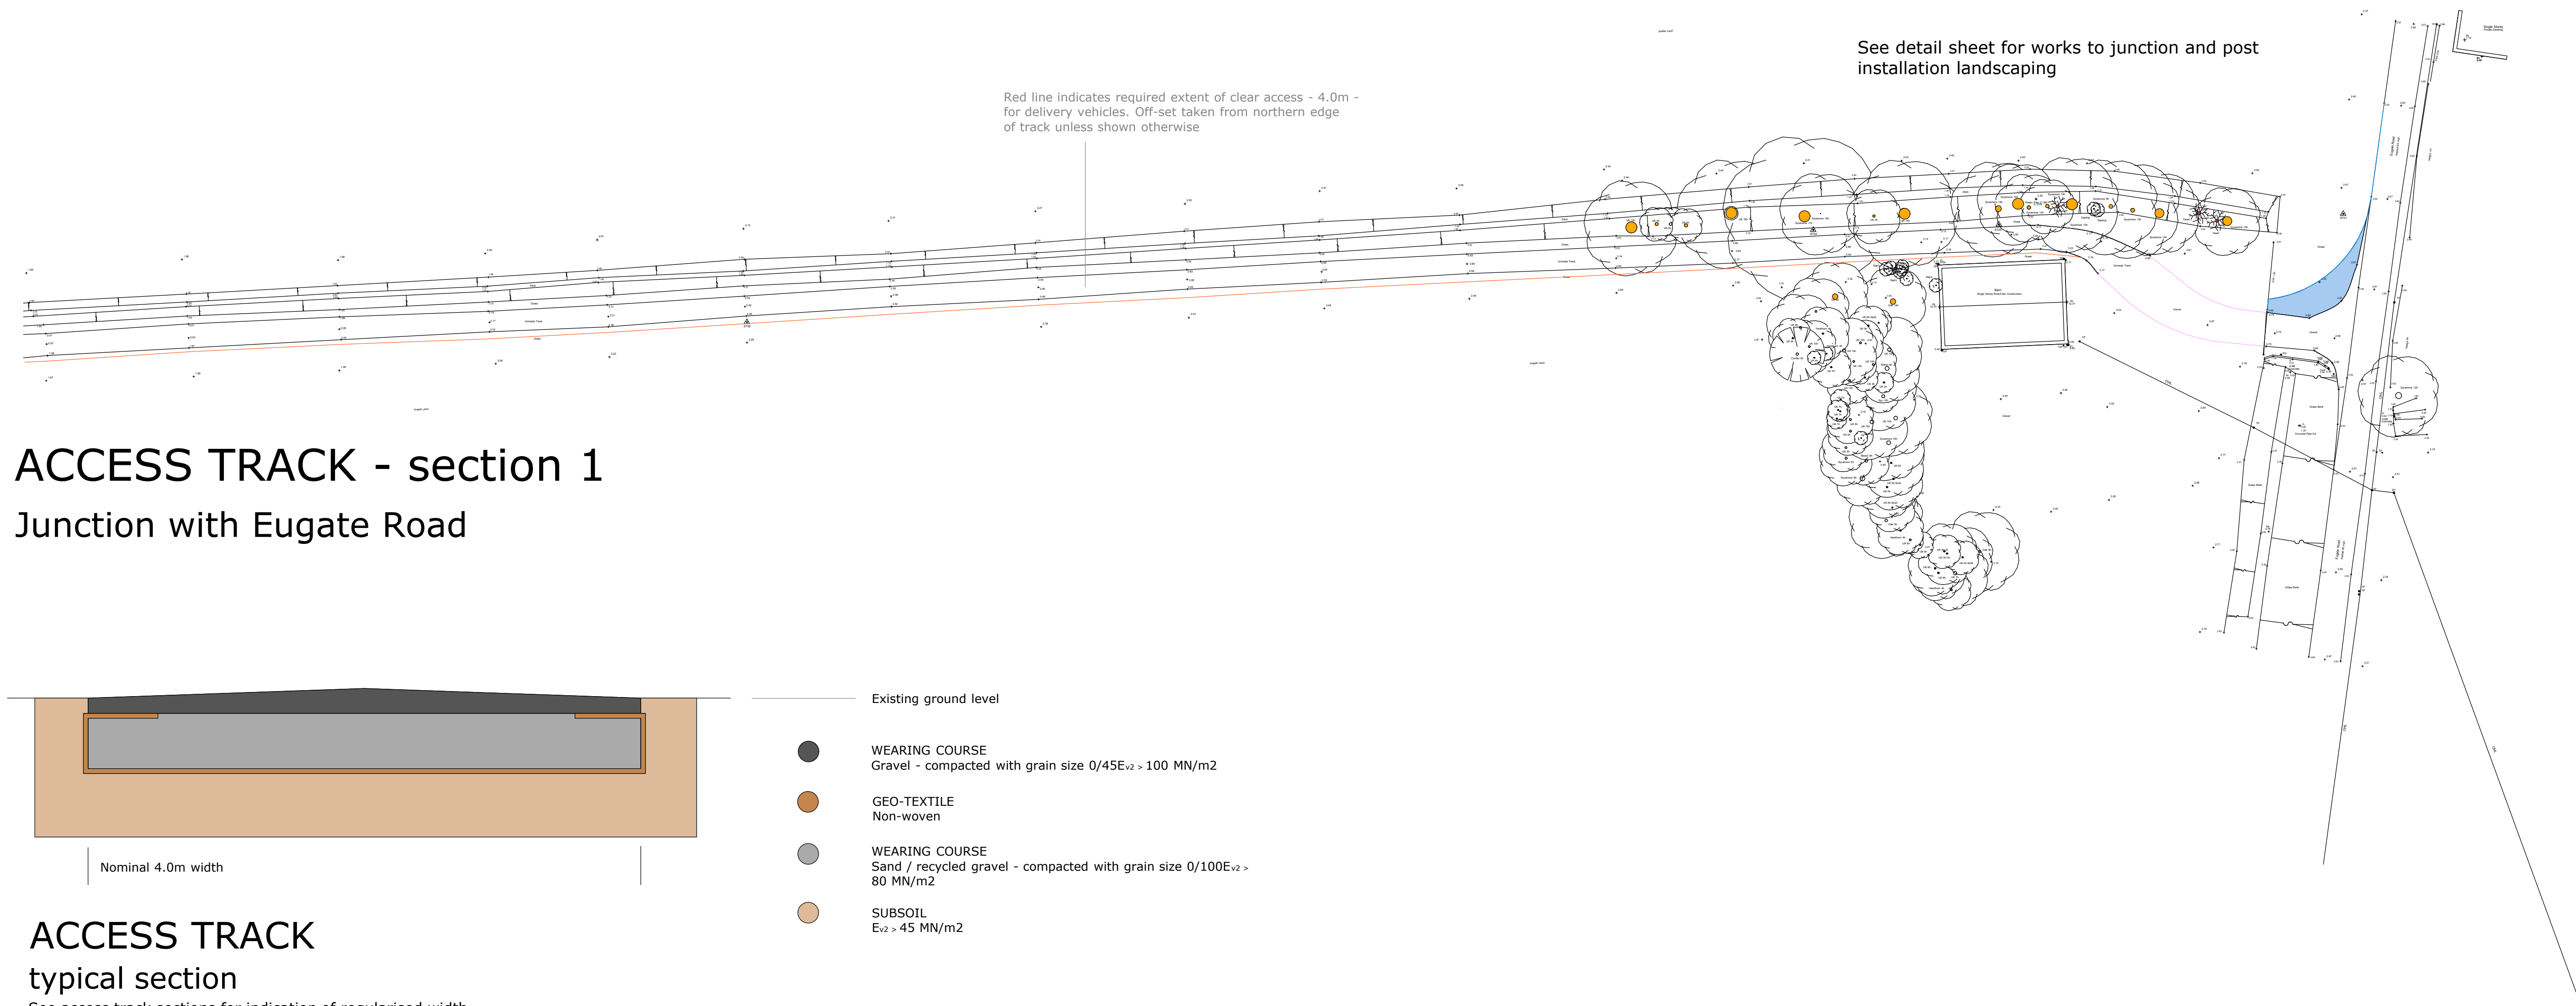

ACCESS TRACK - section 1

Junction with Eugate Road

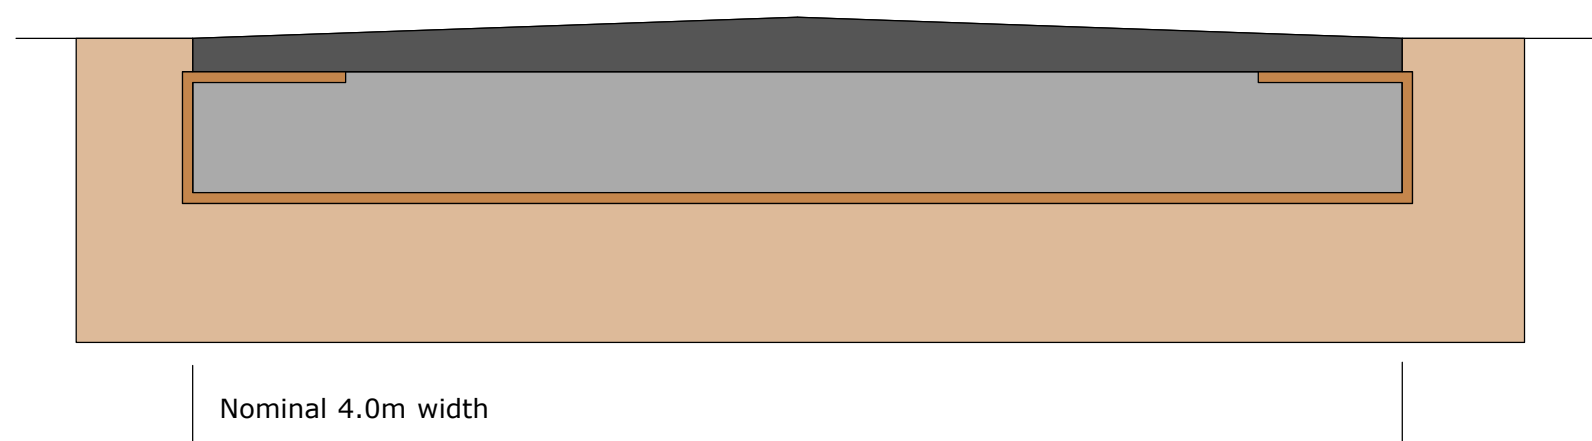

- Existing ground level
- WEARING COURSE
Gravel - compacted with grain size 0/45E_{v2} > 100 MN/m²
- GEO-TEXTILE
Non-woven
- WEARING COURSE
Sand / recycled gravel - compacted with grain size 0/100E_{v2} > 80 MN/m²
- SUBSOIL
E_{v2} > 45 MN/m²

ACCESS TRACK typical section

See access track sections for indication of regularised width
All as ENERCON document ACCESS ROADS and CRANE PLATFORMS : this document forms part of this application

