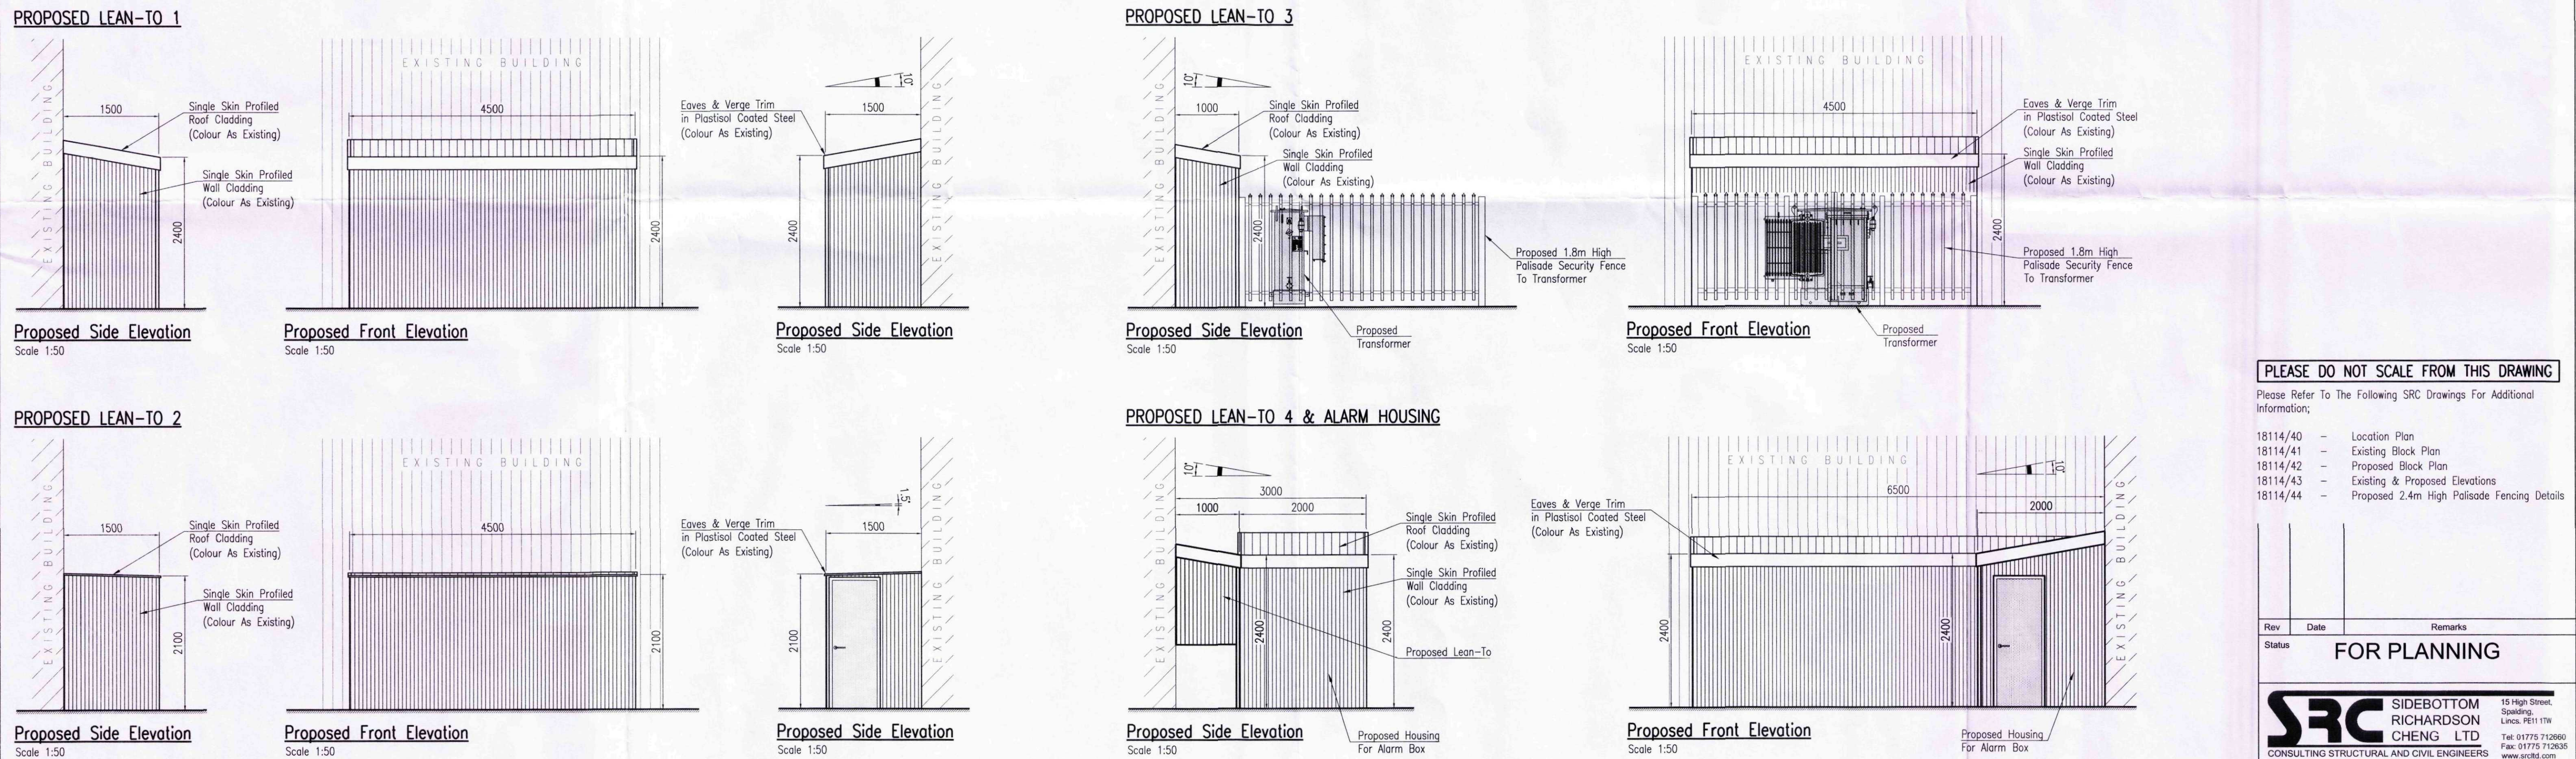


|                  |          |
|------------------|----------|
| DRG No. 18114/43 | Rev<br>- |
|------------------|----------|